

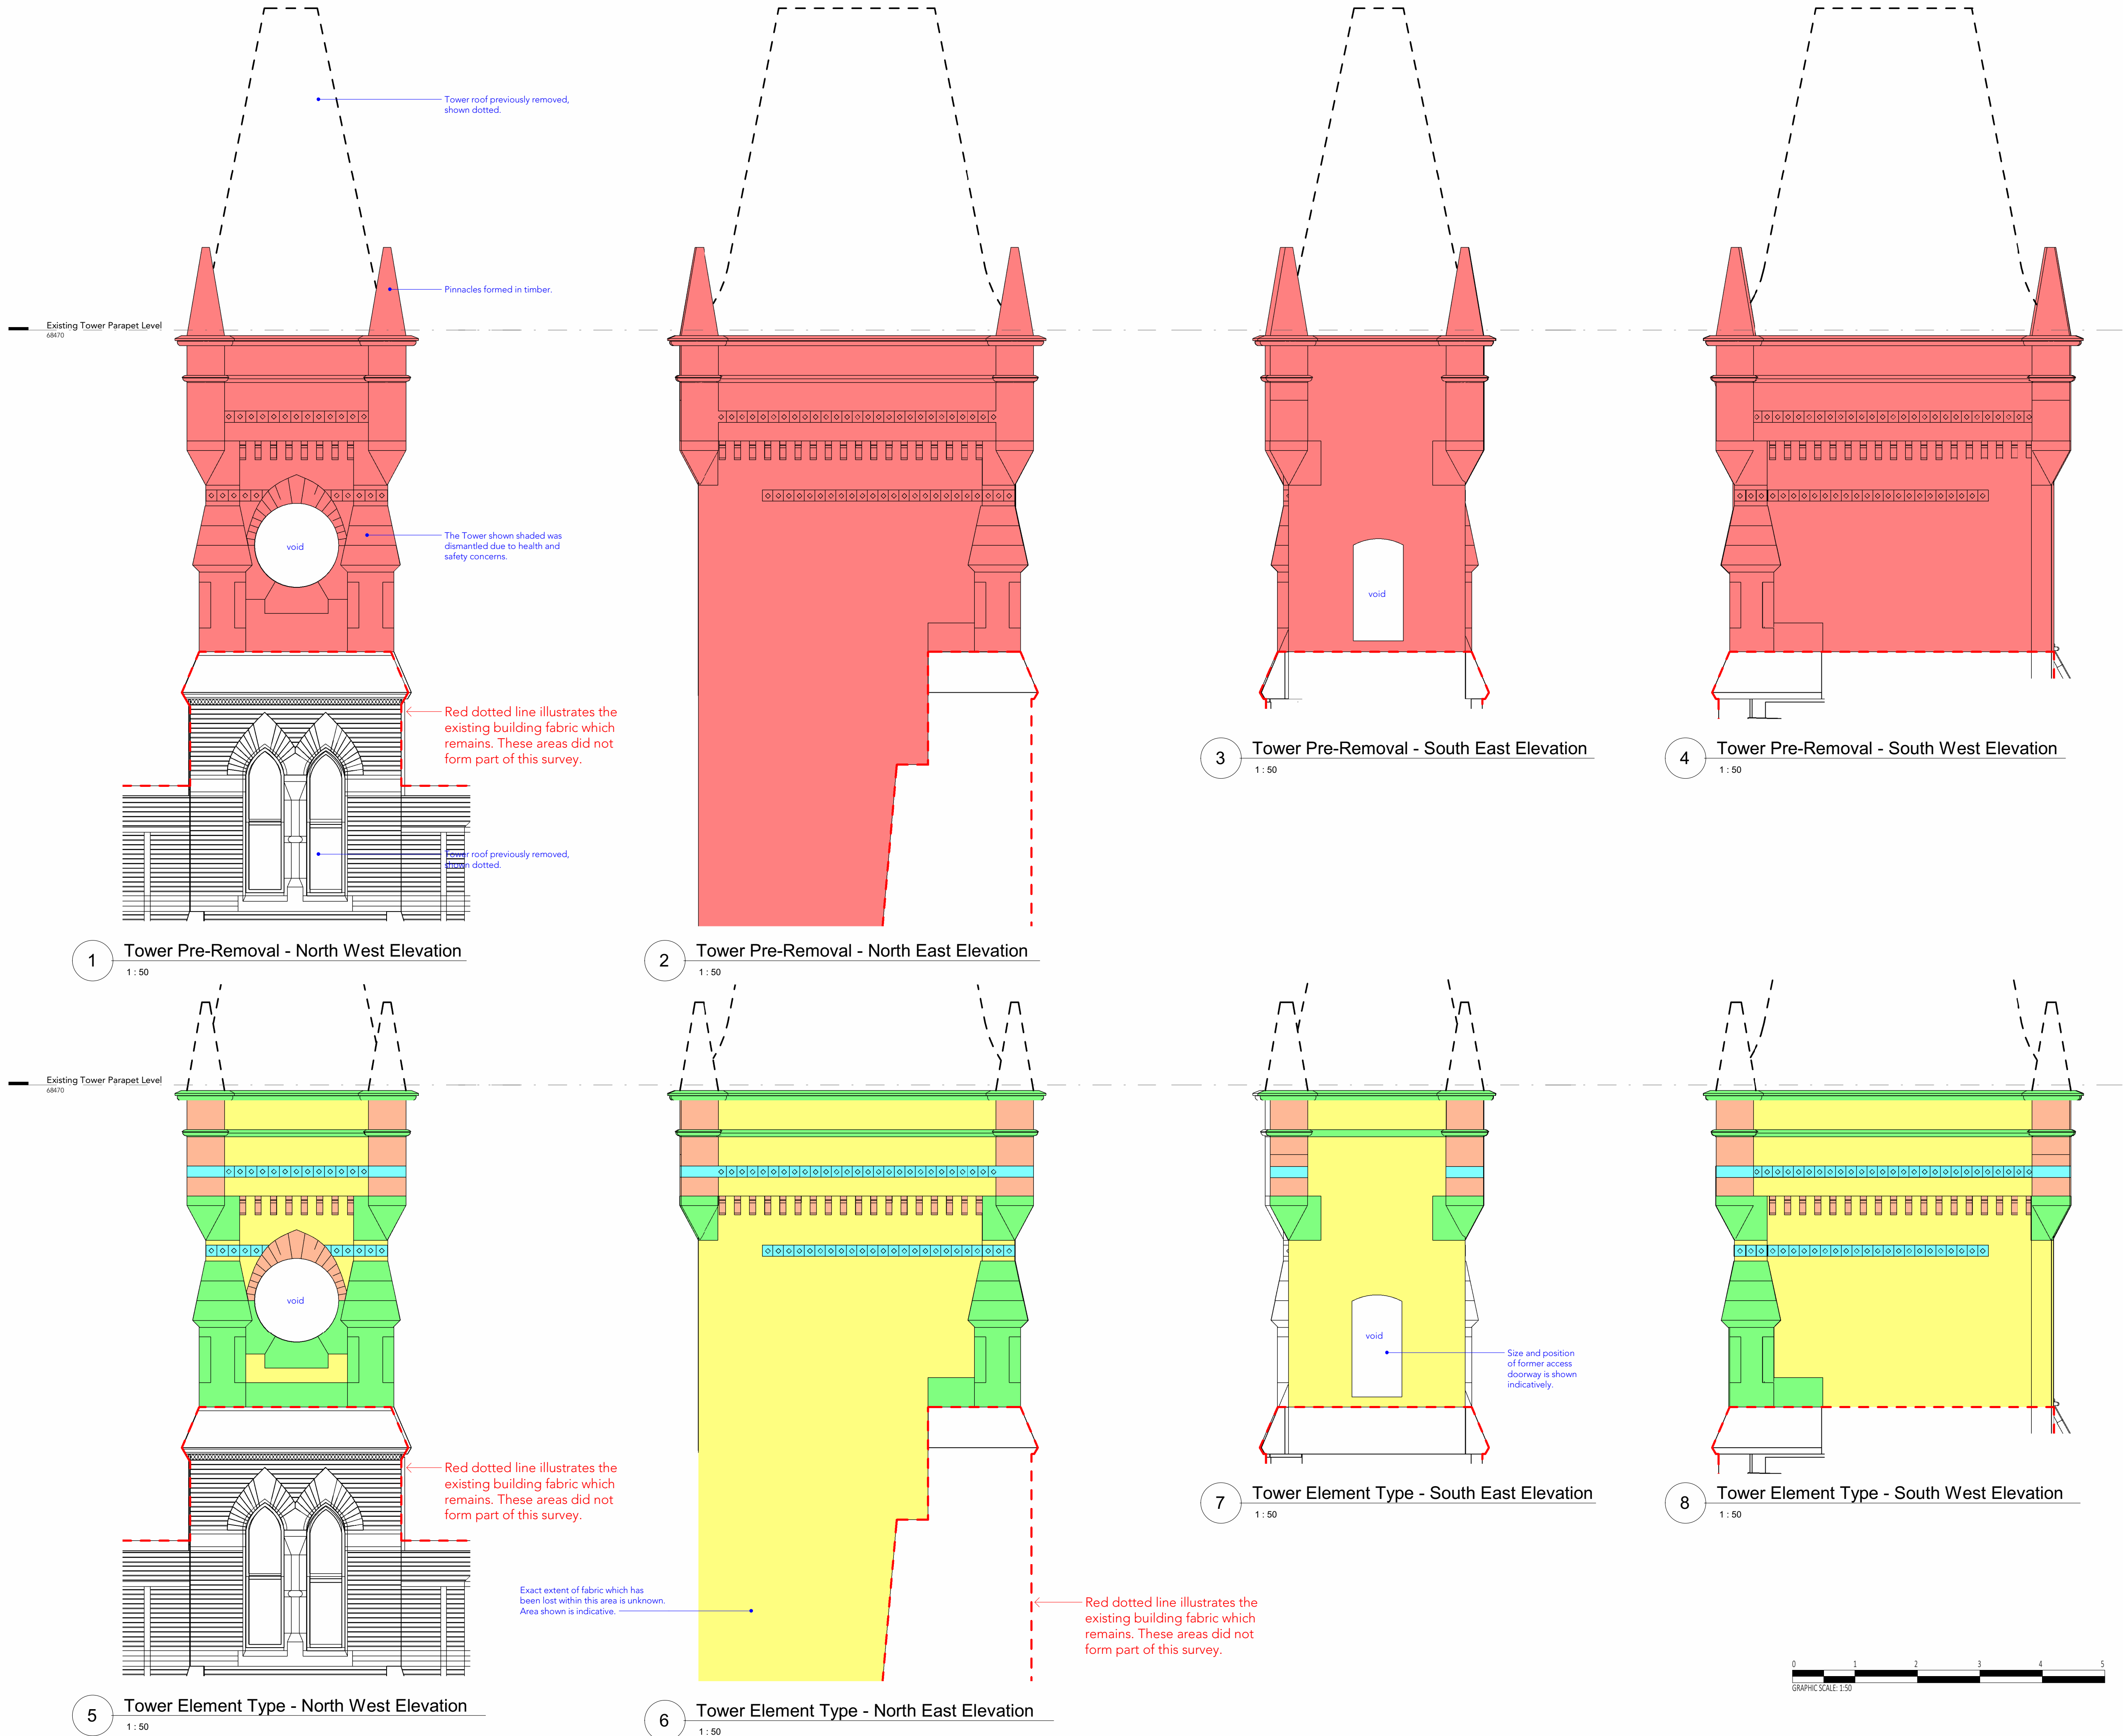


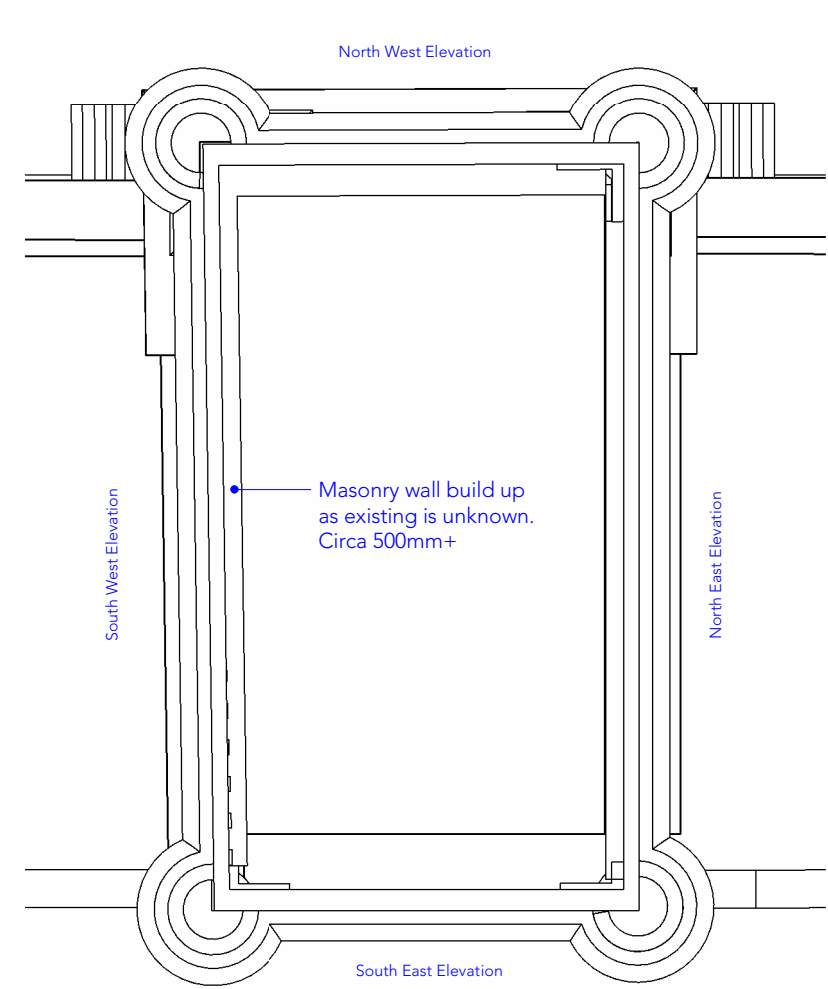

Note:
Do Not Scale from this drawing.
Dimensions are to be checked on site.
If in doubt please ask.

- KEY**
- Area of tower which was removed and stored for potential future reinstatement
- ELEMENT KEY**
- Standard masonry.
 - Carved stonework.
 - Decorative banding.
 - Brick specials (curved, corbels, voussoirs etc).

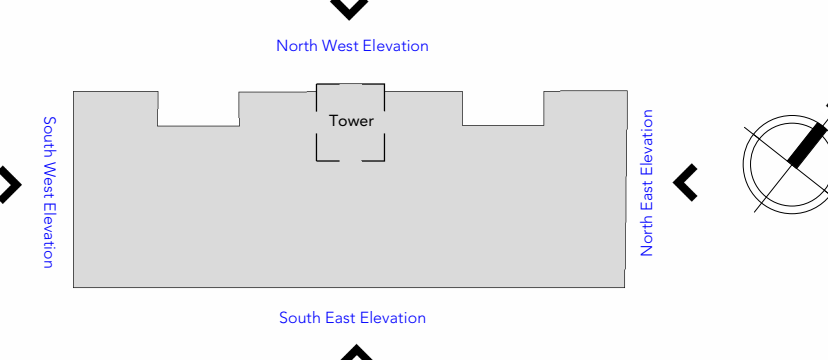

9 Tower Plan
1 : 50

0	16.10.2020	Issued for comment
Rev	Date	Ints Details

© The moral rights of the author are hereby asserted.
This drawing and design is the sole property of Buttress Ltd and must not be reproduced without permission.
Buttress Ltd is Registered in England and Wales: 5385973

Buttress

41 Bengal Street
Manchester
M4 6AF
T 0161 236 3303
E contact@buttress.net
W www.buttress.net

Project Title	Ancoats Dispensary
Client	Great Places Housing Group
Location	Ancoats, Greater Manchester

Drawing ref Tower Elevations Pre Demolition Indicating Element Types

Date	AS	Scale	As indicated
Checker	AS	Orig Paper Size	A1

Status **SURVEY**

Job No: Origin: Zone: Level: Type: Disc: Number: Rev:

8803-BA-EX-XX-DR-A(20)001-0