


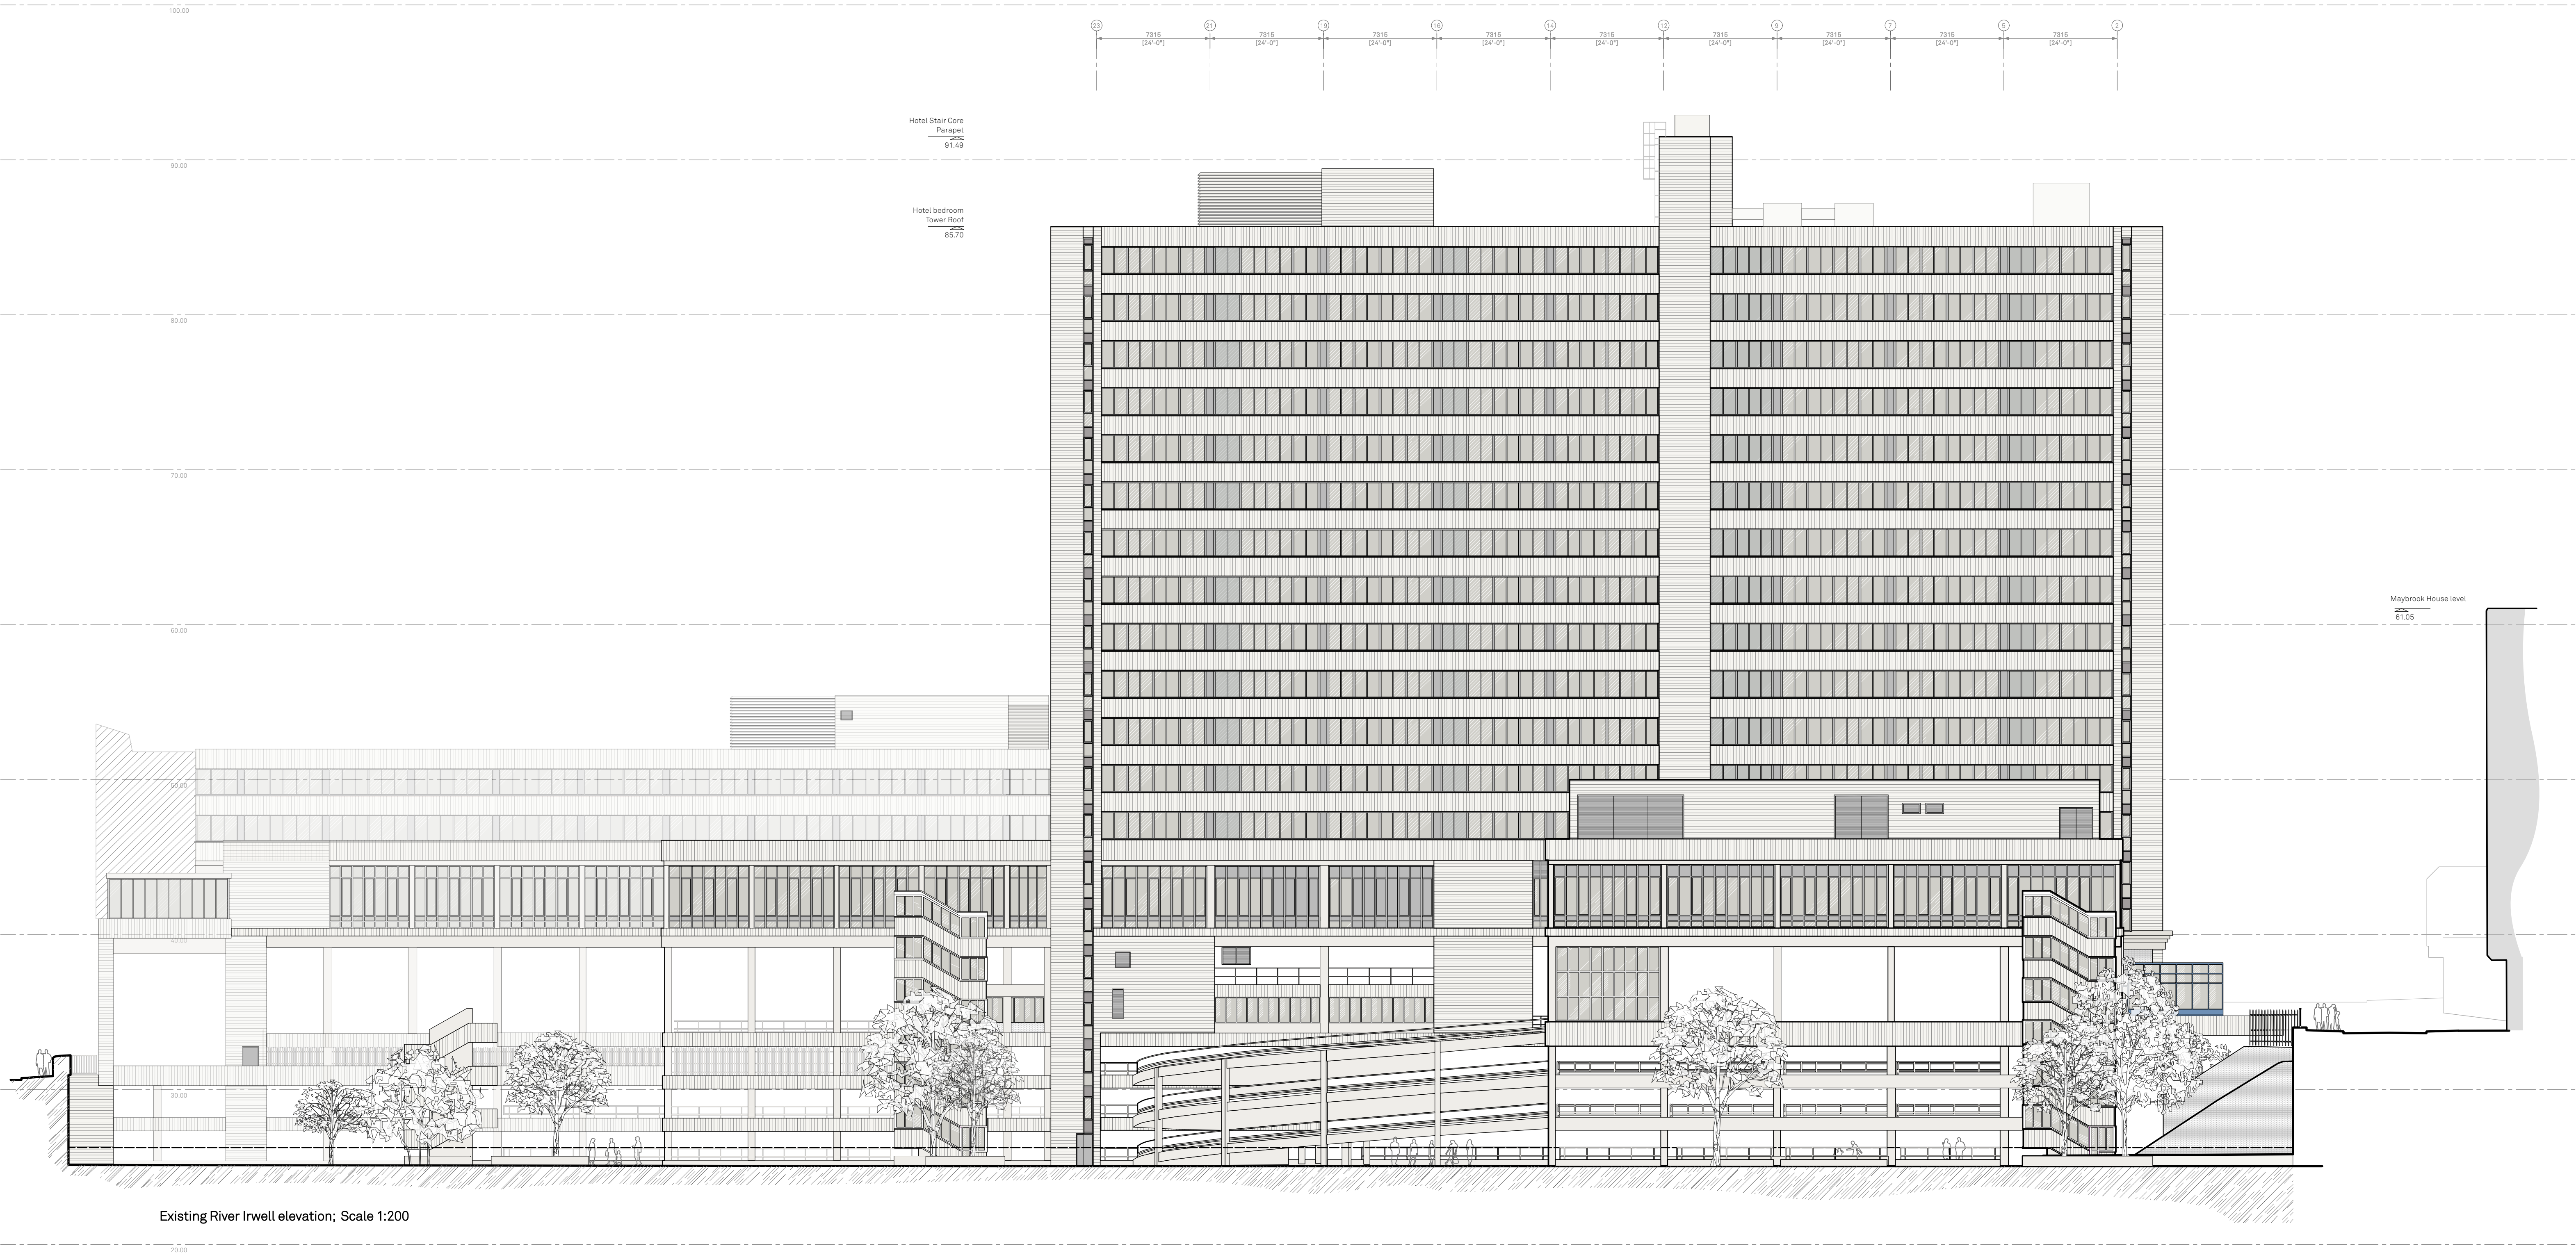

Notes:
REPLACEMENT GLAZING FOR HOTEL BEDROOM FLOORS 1-12 AND
CONFERENCE AND MEZZANINE LEVELS PREVIOUSLY SUBMITTED
FOR APPROVAL UNDER SEPARATE APPLICATION

Project Name:
Renaissance

Drawn: DB
Checked: RG

Details:
28/01/21

Title:
**Hotel- Block 3
Existing Elevation River Irwell**

Status:
Planning

Issued for Planning

Project:
150

Drawing No:
B3_04_1212

Scale:
1:200 @A1

Rev:
-

Jon Matthews Architects

22 City Tower, Picadilly Plaza, New York St, Manchester, M1 4BT

0161 974 3690

Copyright of this drawing is vested in Jon Matthews Architects and must not be copied or reproduced without
written consent. Figured dimensions only are to be taken from this drawing. Do not scale from this drawing. For
full company disclosure please visit www.jonmatthewsarchitects.com