


- Plant
- Refuse
- Commercial Refuse
- LV Switch Room
- Amenity
- WC
- Store
- Commercial Unit
- Staff Welfare
- Parcel Store
- Comms
- Bike Store

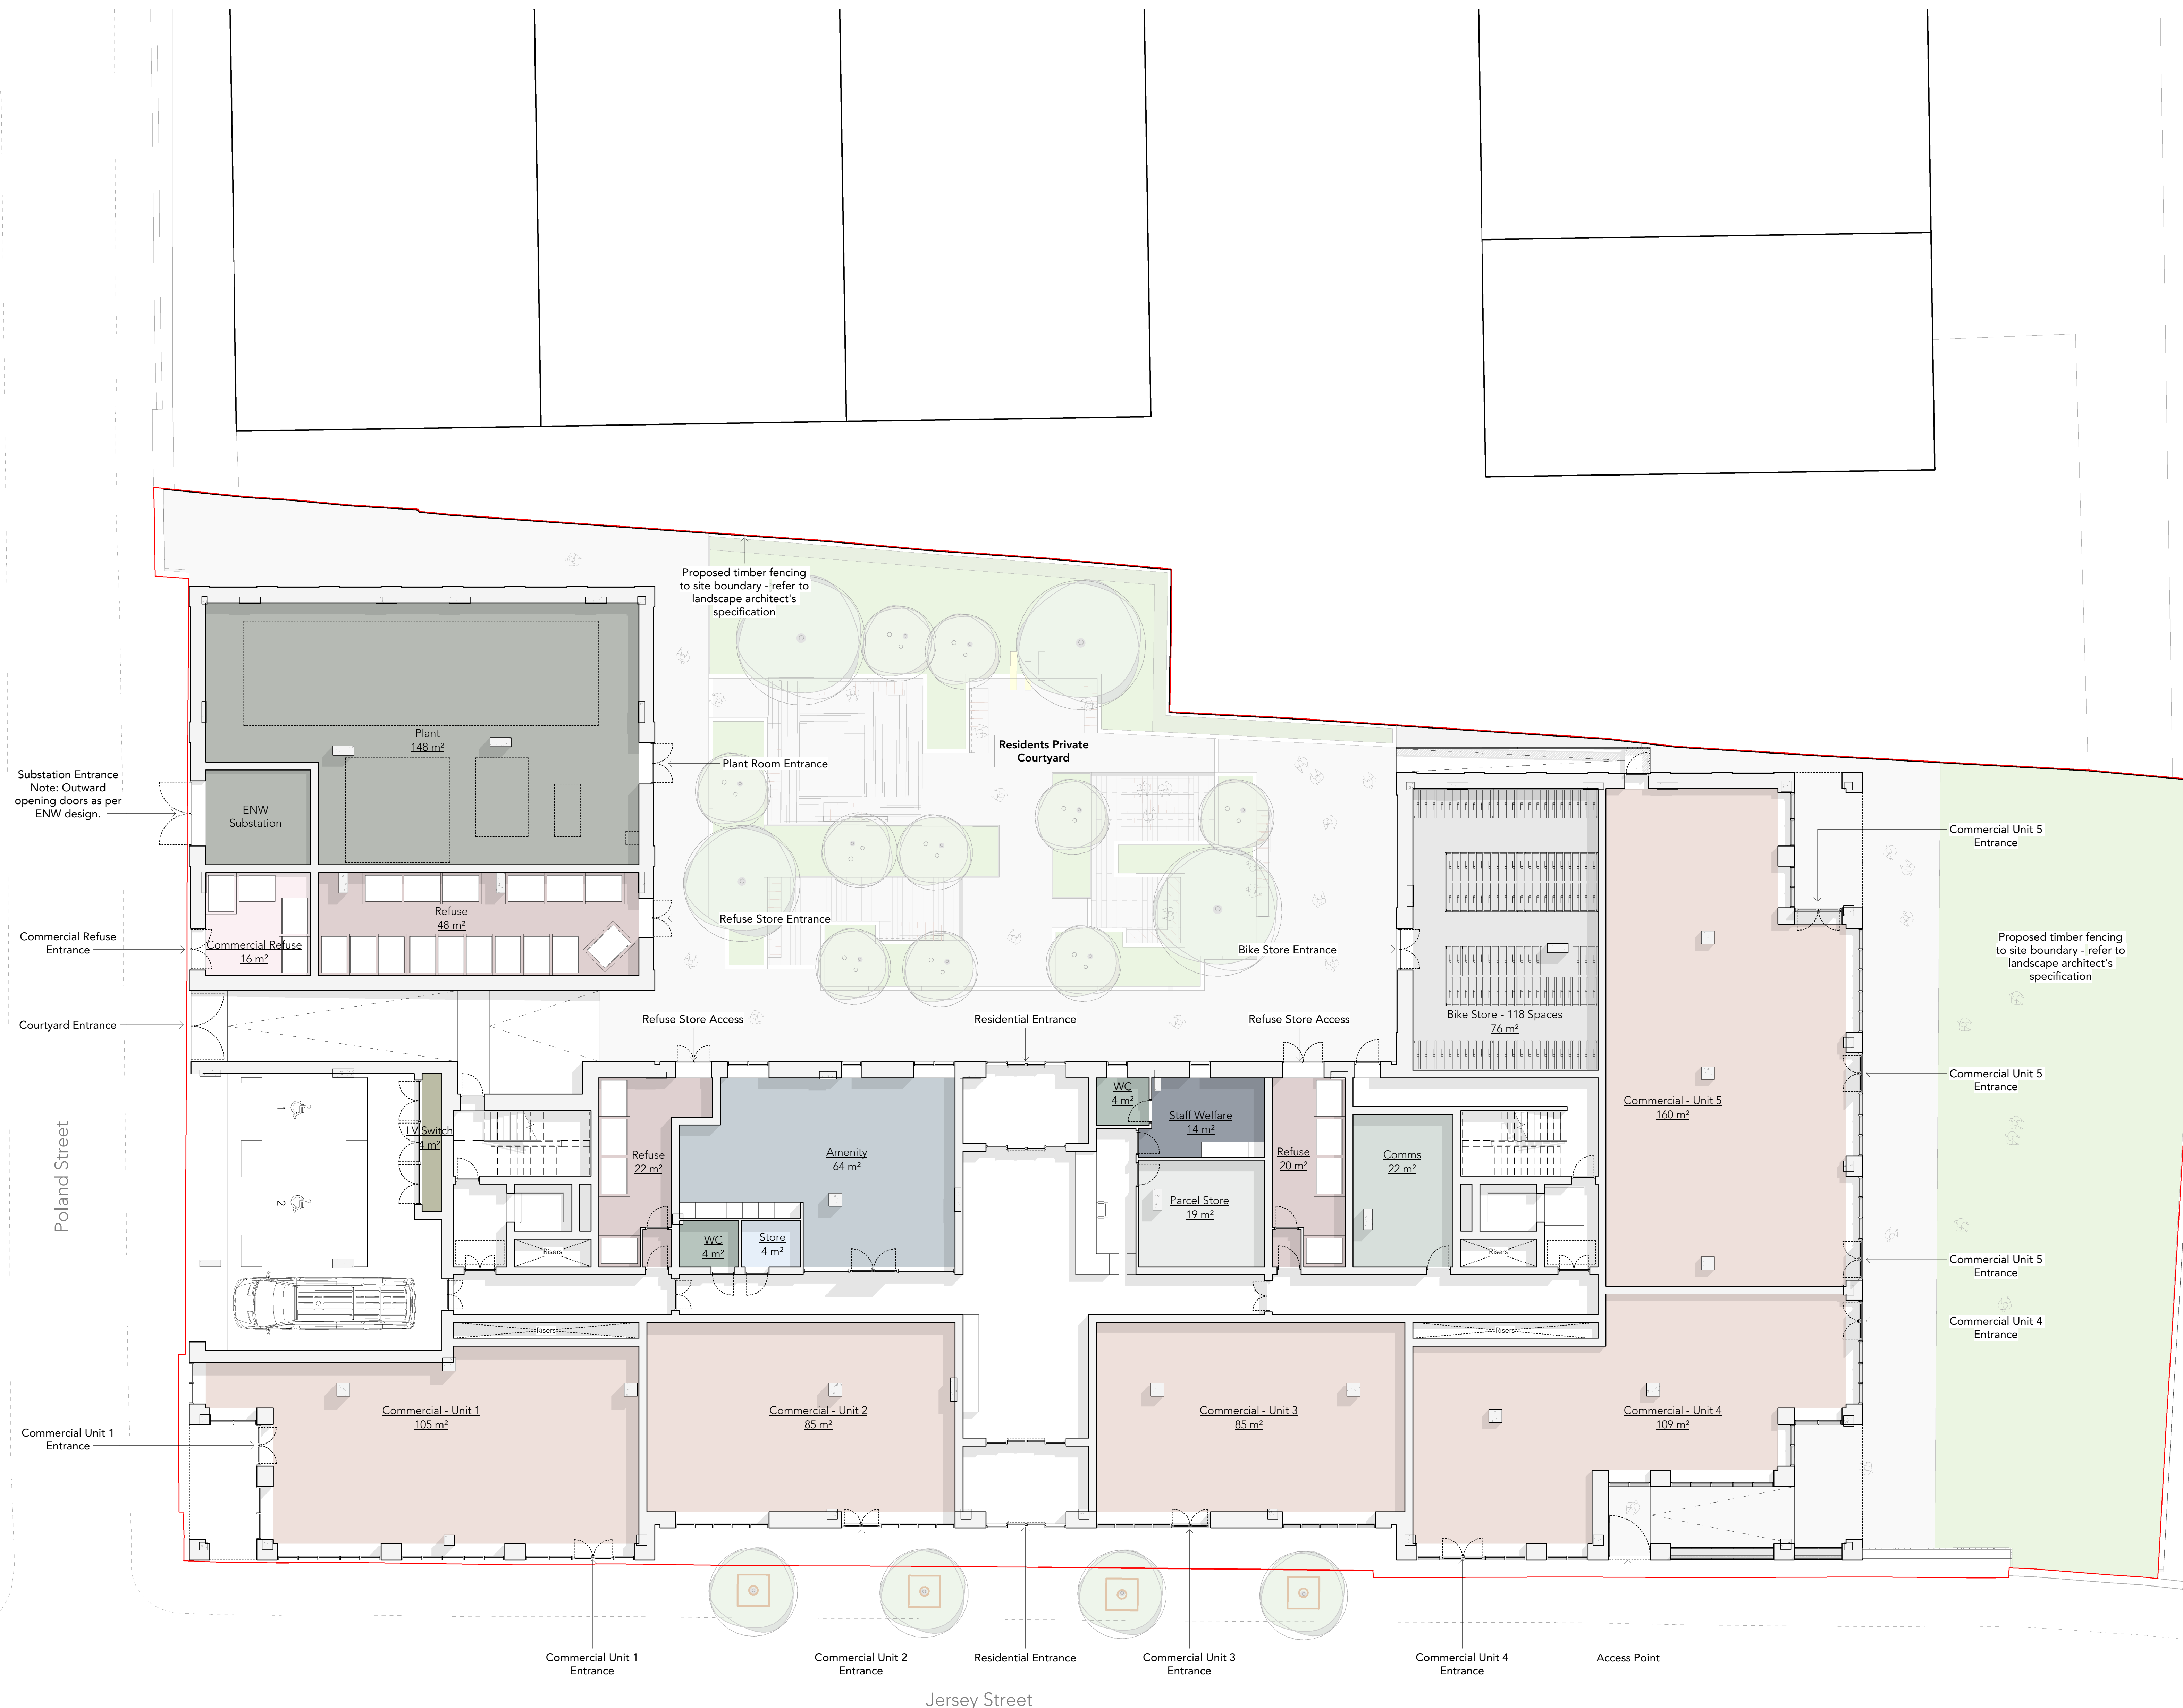

PO 07/05/21 PB Planning Issues

Rev	Date	Intls	Details
-----	------	-------	---------

© The moral rights of the author are hereby asserted.
This drawing and design is the sole property of Britney LM and must not be reproduced without permission.

This drawing and design is the sole property of Buttress Ltd and must not be reproduced without permission.
Buttress Ltd is Registered in England and Wales: 5360573

Buttress

41 Bengal Street
Manchester
M4 6AF

T 0161 236 3303
E contact@buttress.net
W www.buttress.net

Project Title	Eliza Yard
Client	Manchester Life Development Company 2
Location	Manchester

Drawing ref	Ground Floor - Proposed
-------------	-------------------------

Date	07/05/2021 11:44:28	Scale	1 : 100
Checker	MB	Orig Paper Size	A0

Job No: 9033 Status Planning

Project:	Origin:	Zone:	Level:	Type:	Disc:	Number:	Rev:
----------	---------	-------	--------	-------	-------	---------	------

9033-BA-XX-00-DR-A- (04)000- P0

9033-BA-XX-00-DR-A- (04)000- P0