


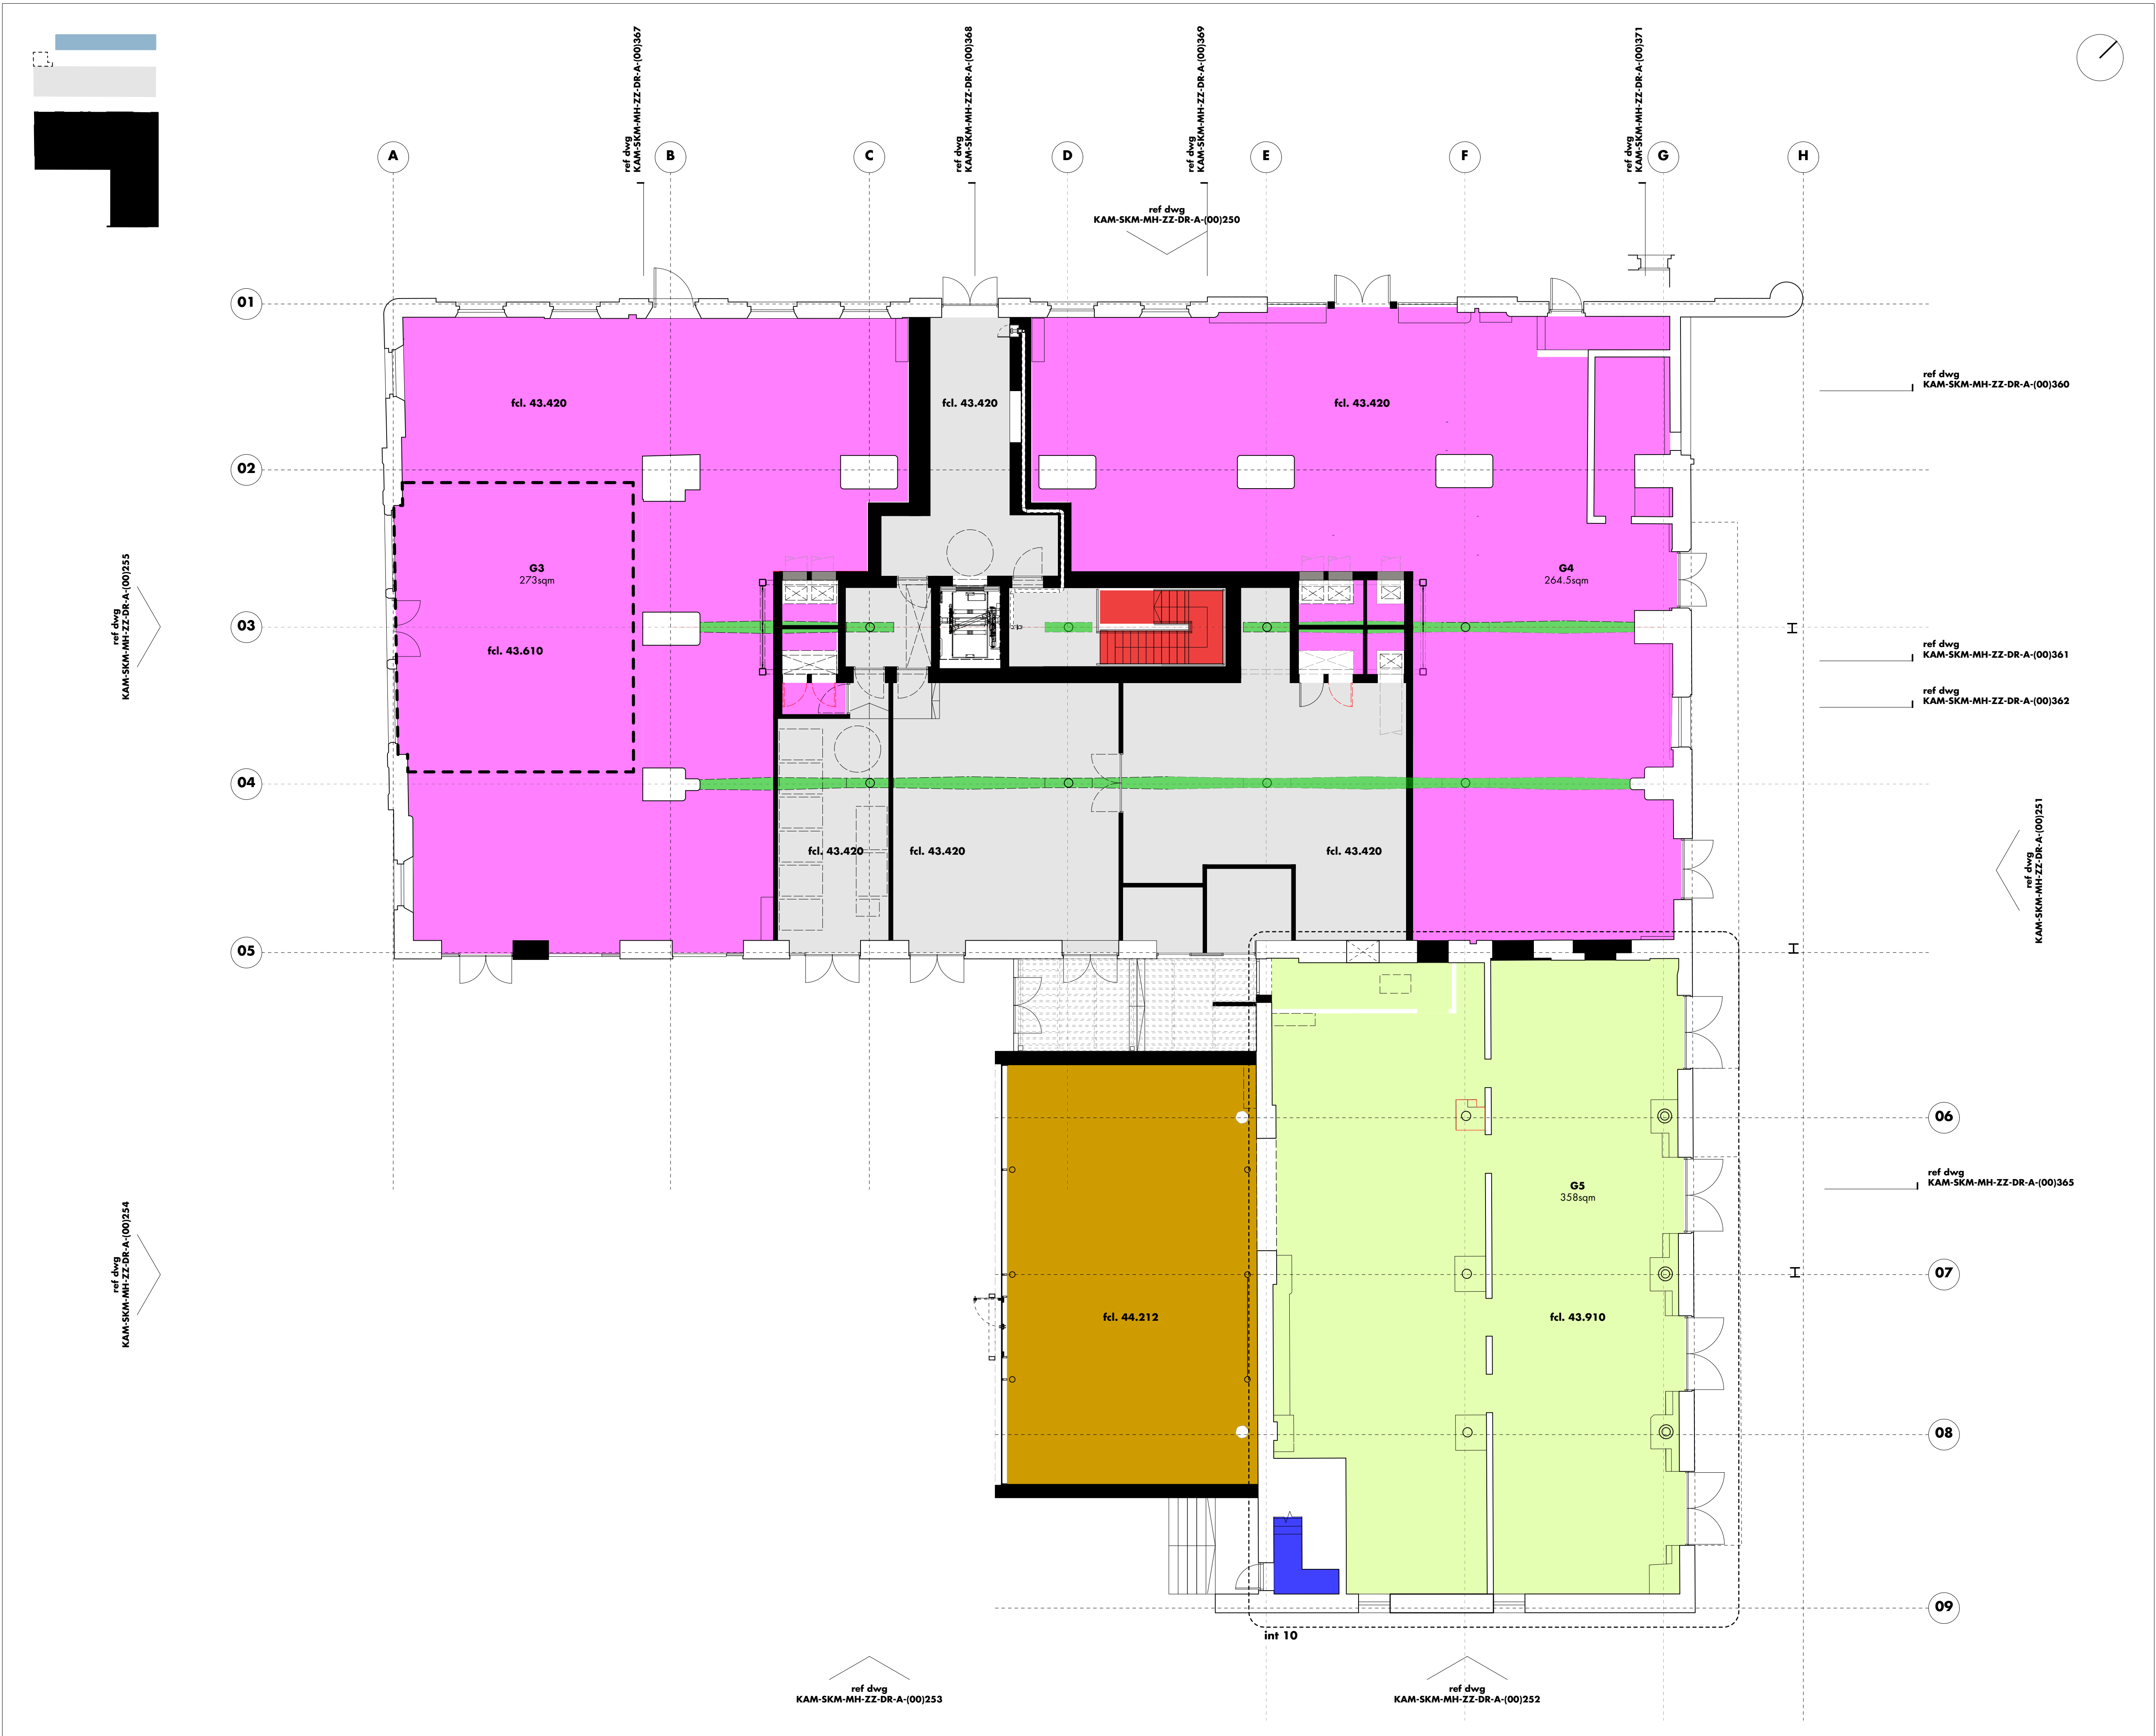

- plasterboard ceiling (set between timber beams)
- plasterboard ceiling (following roof pitch)
- lowered bulkhead/ceiling
- plasterboard ceiling (left unfinished under base build)
- painting finish (steel stair)
- painting finish (existing concrete)
- mdf
- intumescent paint
- exposed galv. metal decking
- exposed concrete slab
- change from original application. refer to changes schedule for further details