


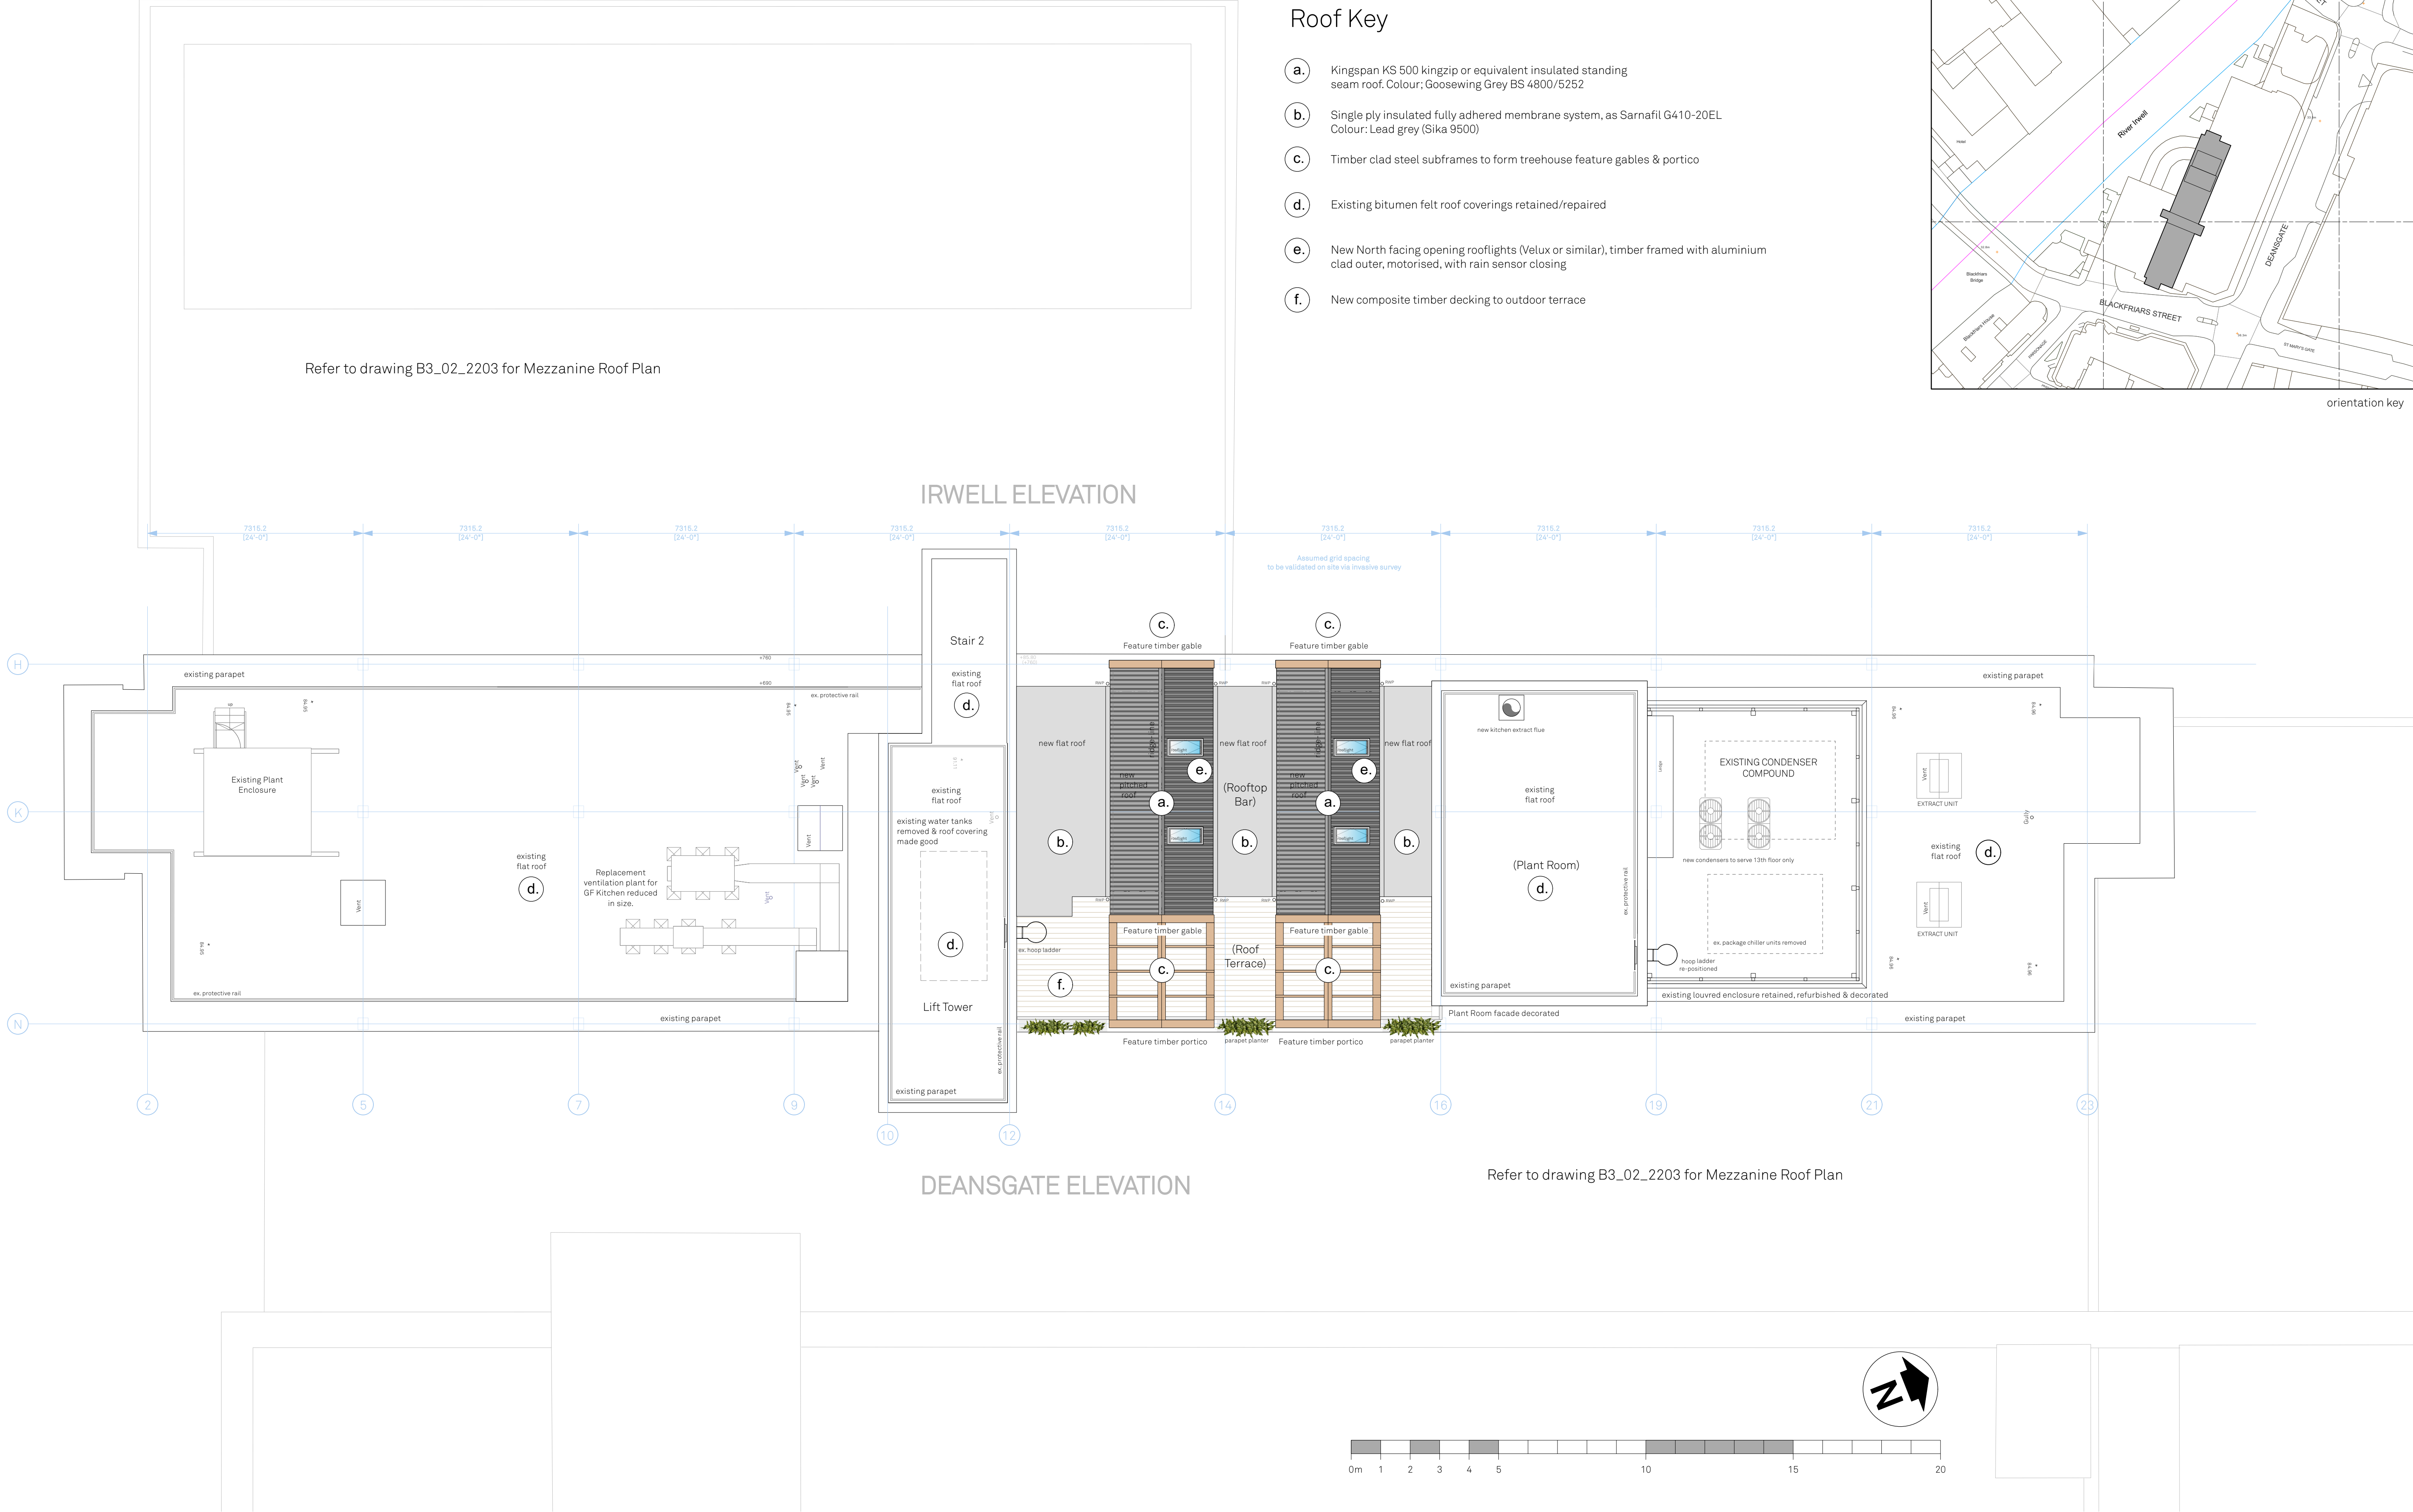

Notes:
Rev A - 15/04/21: Drawing re-numbered

Project Name: Renaissance		Title: Hotel- Block 3 Proposed Upper Roof Level Plan	
Drawn: DB	Checked: RG	Status: Planning	Project: 150
Details: 14/04/21		Scale: 1:100 @A1	
		Issued for Planning	

Jon Matthews Architects

22 City Tower, Picadilly Plaza, New York St, Manchester, M1 4BT 0161 974 3690

Copyright of this drawing is vested in Jon Matthews Architects and must not be copied or reproduced without written consent. Figured dimensions only are to be taken from this drawing. Do not scale from this drawing. For full company disclosure please visit www.jonmatthewsarchitects.com