


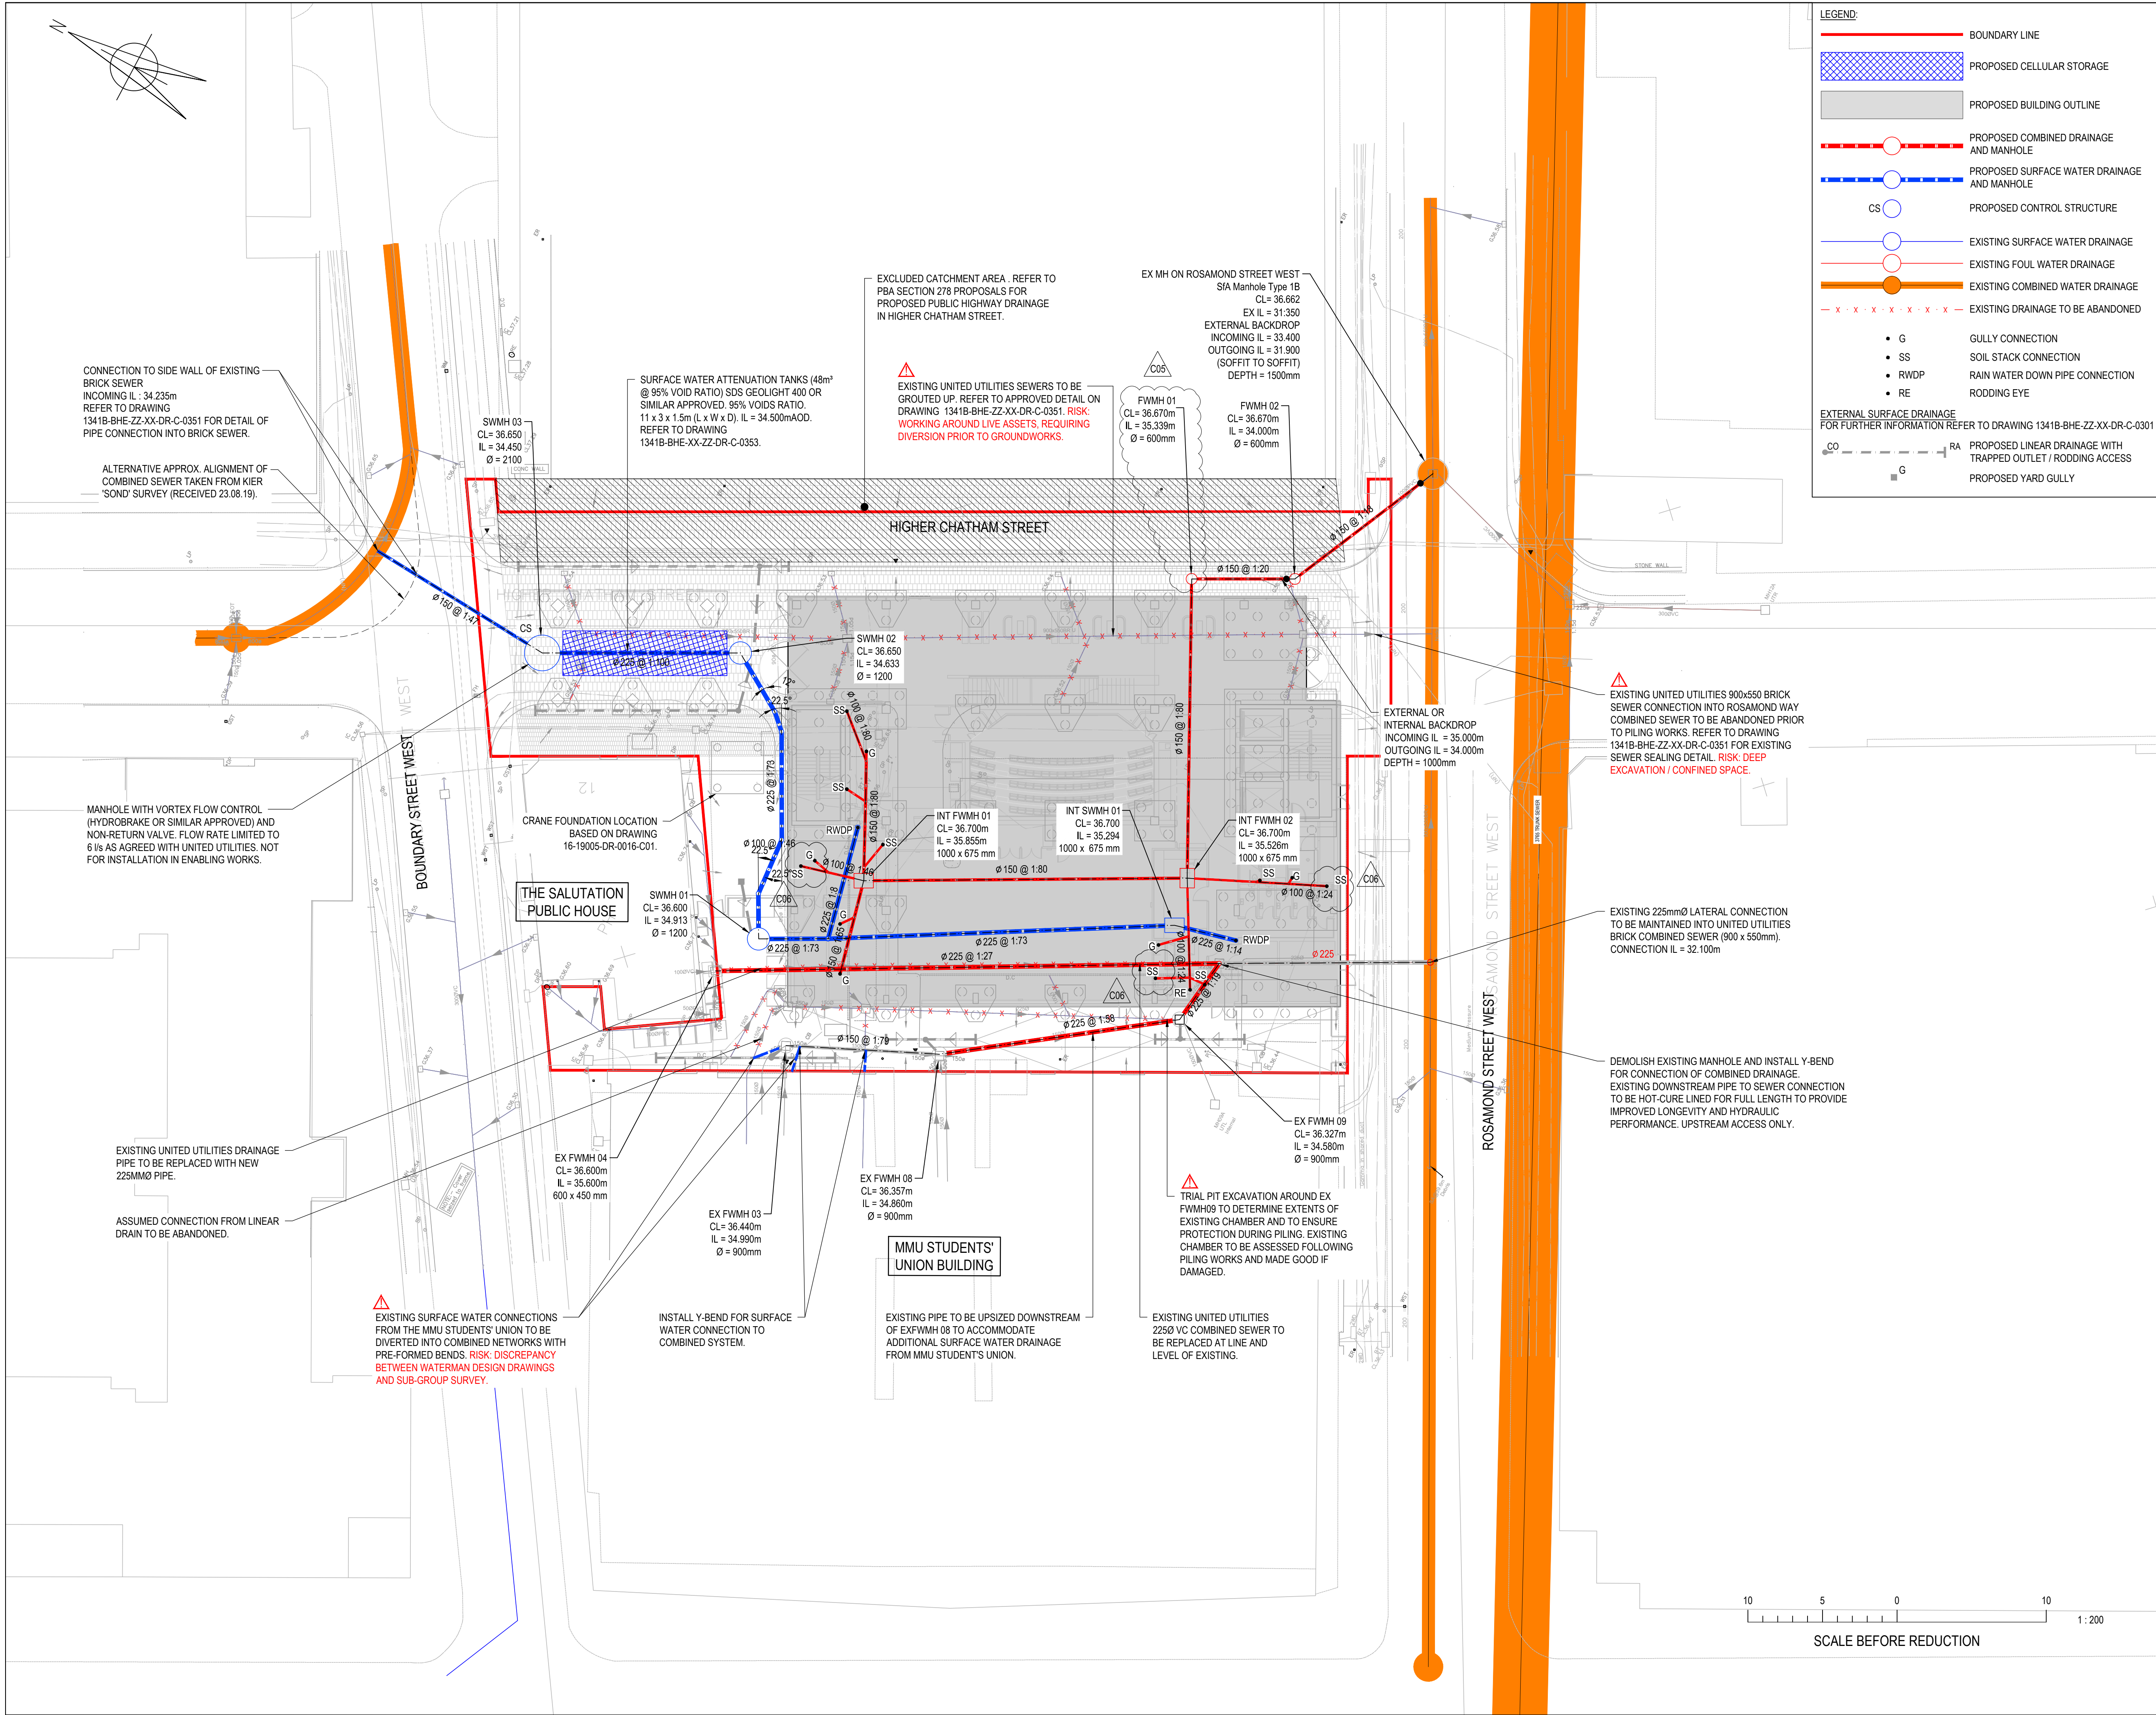

LEGEND:

- BOUNDARY LINE
- PROPOSED CELLULAR STORAGE
- PROPOSED BUILDING OUTLINE
- PROPOSED COMBINED DRAINAGE AND MANHOLE
- PROPOSED SURFACE WATER DRAINAGE AND MANHOLE
- PROPOSED CONTROL STRUCTURE
- EXISTING SURFACE WATER DRAINAGE
- EXISTING FOUL WATER DRAINAGE
- EXISTING COMBINED WATER DRAINAGE
- EXISTING DRAINAGE TO BE ABANDONED
- GULLY CONNECTION
- SOIL STACK CONNECTION
- RAIN WATER DOWN PIPE CONNECTION
- RODDING EYE
- EXTERNAL SURFACE DRAINAGE FOR FURTHER INFORMATION REFER TO DRAWING 1341B-BHE-ZZ-XX-DR-C-0301
- PROPOSED LINEAR DRAINAGE WITH TRAPPED OUTLET / RODDING ACCESS
- PROPOSED YARD GULLY

© Buro Happold Limited or its group companies.
All Rights reserved. Buro Happold and its group companies assert (unless otherwise agreed in writing) their rights under 1.77 to 1.81 of the Copyright, Designs and Patents Act 1988.
DO NOT SCALE THIS DRAWING.

SAFETY HEALTH AND ENVIRONMENTAL INFORMATION

IN ADDITION TO THE HAZARD RISKS NORMALLY ASSOCIATED WITH THE TYPES OF WORK DETAILED ON THIS DRAWING, NOTE THE FOLLOWING:

CONSTRUCTION:

- WORKS WITHIN POTENTIAL CONFINED SPACE CONDITIONS
- WORKS IN PROXIMITY TO LIVE SERVICES INCLUDING LARGE DIAMETER SEWERS
- WORKS IN PROXIMITY TO EXISTING BUILDINGS
- WORKS IN PROXIMITY TO PEDESTRIAN AND VEHICULAR AREAS
- PHASING TO ENSURE DRAINAGE IS ABANDONED PRIOR TO GROUNDWORKS

MAINTENANCE/CLEANING OPERATION:

- DRAINAGE TO BE AGREED WITH UNITED UTILITIES AND ANY WAYLEAVES OR EASEMENTS ARRANGED TO ENSURE FUTURE ACCESS.

DECOMMISSIONING/DEMOLITION

- NONE

Notes

- THIS DRAWING IS TO BE READ IN CONJUNCTION WITH ALL OTHER RELEVANT DRAWINGS.
- REFER TO DRAWING 1341B-BHE-ZZ-XX-DR-C-0001 FOR GENERAL ENGINEERING NOTES AND BUROHAPPOLD INFRASTRUCTURE DRAWING LIST.

C06 SS COORDINATION WITH FDG	12.11.19	SE	JF
C05 ISSUED FOR CONSTRUCTION	23.10.19	SE	JF
C04 MAIN WORKS DRAINAGE ISSUE	27.09.19	SE	PB
Rev	Description	Date	Appr/OB

CONSTRUCTION

Status/Subsidiary of Drawing



Client

**BUROHAPPOLD
ENGINEERING**

2nd Floor Eastgate,
2 Castle Street,
Manchester, M3 4LZ,
UK

Tel: +44 (0)161 233 5000
Fax: +44 (0)870 787 4143
Email: 0044214@burohappold.com
Web: www.burohappold.com

Architect Fairhursts Design Studios

Project **SCHOOL OF DIGITAL ARTS**

Dwg Title **DRAINAGE
GENERAL ARRANGEMENT**

Job No: 0044214	Scale@ A1 1:200
Drawing No. 1341B-BHE-ZZ-XX-DR-C-0300	Revision C06