


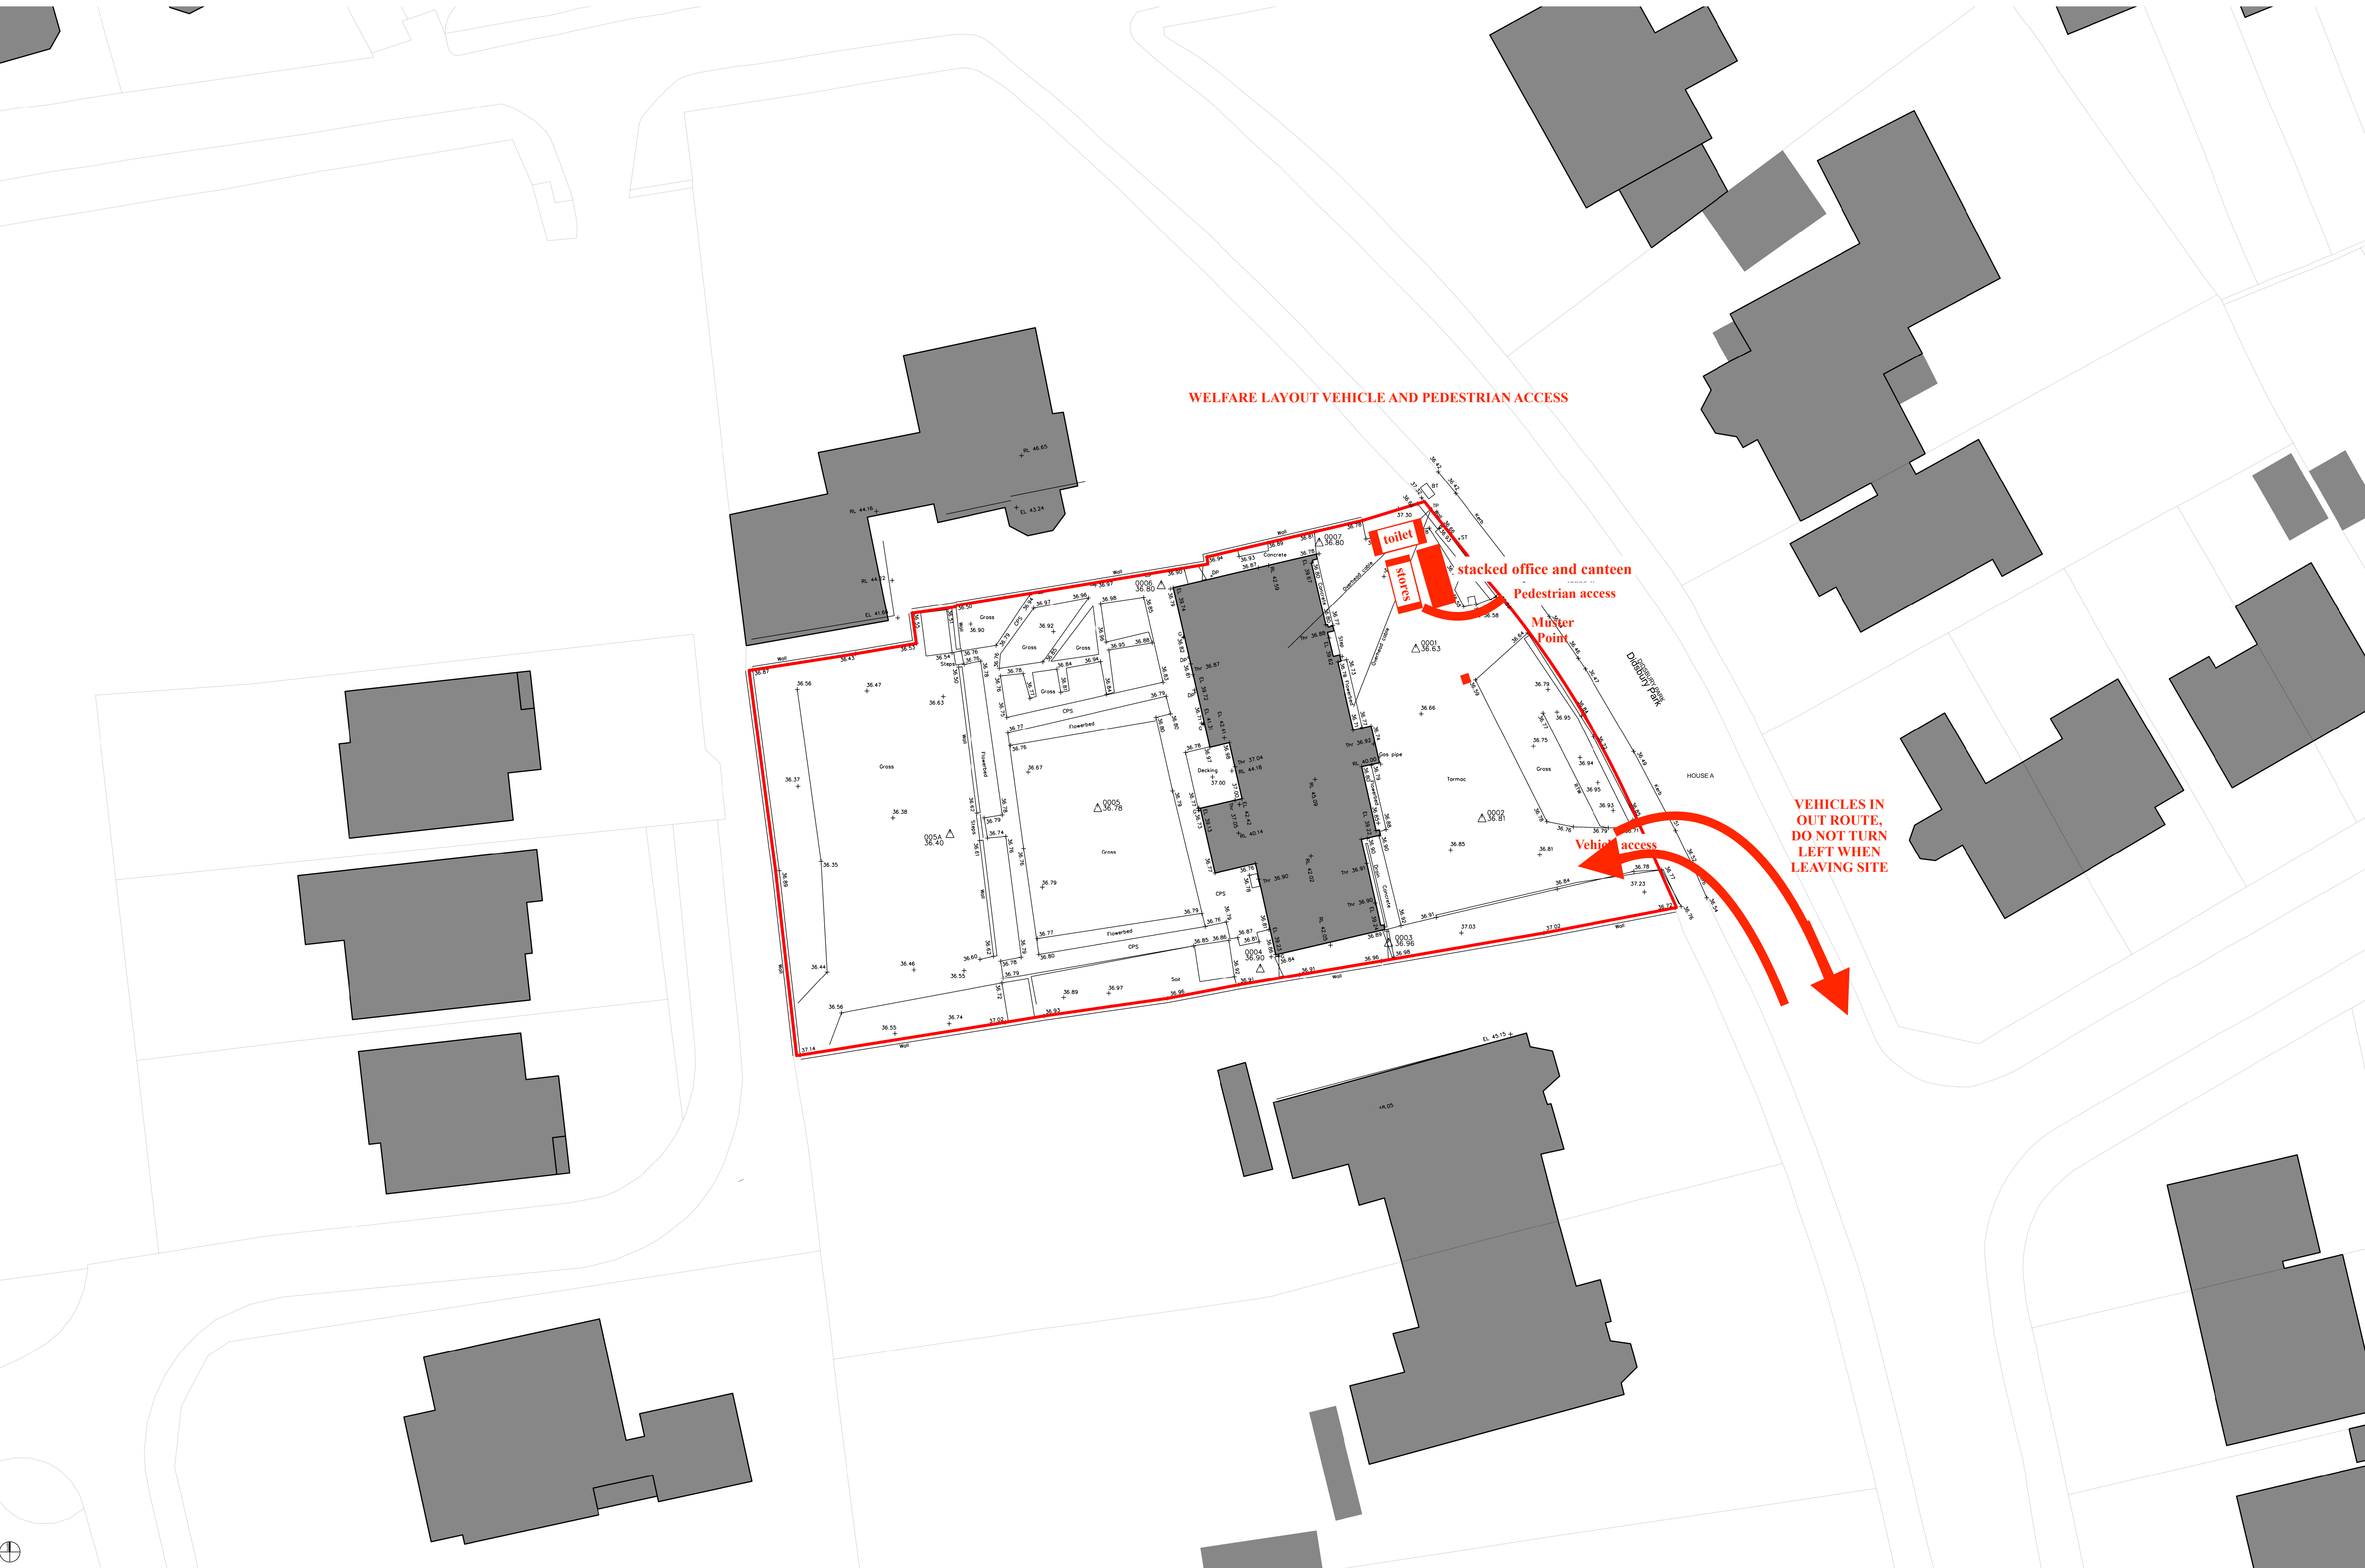

WELFARE LAYOUT VEHICLE AND PEDESTRIAN ACCESS

VEHICLES IN
OUT ROUTE.
DO NOT TURN
LEFT WHEN
LEAVING SITE