


An aerial photograph of a residential development. A red rectangular box highlights a specific section of the site, which is labeled with the number '103' in a white box with a red border. The highlighted area contains several green-roofed buildings and parking spaces. The surrounding area shows other residential buildings and streets.

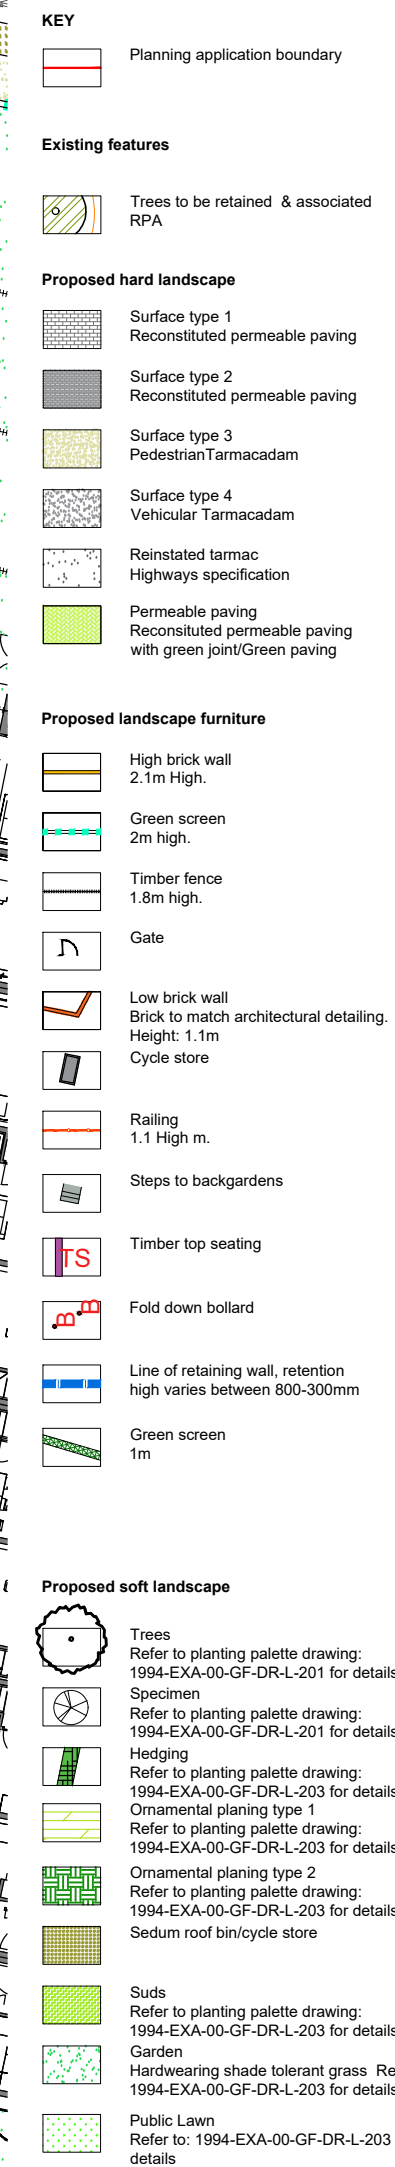

|      |                   |            |
|------|-------------------|------------|
| ---- | ----              | ----       |
| ---- | ----              | ----       |
| A    | PLANNING ADDENDUM | 12.05.2021 |
| -    | PLANNING ISSUE    | 15.01.2021 |
| Rev  | Description       | Date       |

**E-MAIL** [office@exteriorarchitecture.com](mailto:office@exteriorarchitecture.com)  
**WEB** [www.exteriorarchitecture.com](http://www.exteriorarchitecture.com)

Drawing title

COLLYHURST VILLAGE GENERAL  
ARRANGEMENT PLAN SHEET 2 OF 3

T: 0161 850 8101  
Drawn ExA  
Checked SPL  
Approved JM

Revision  
A