


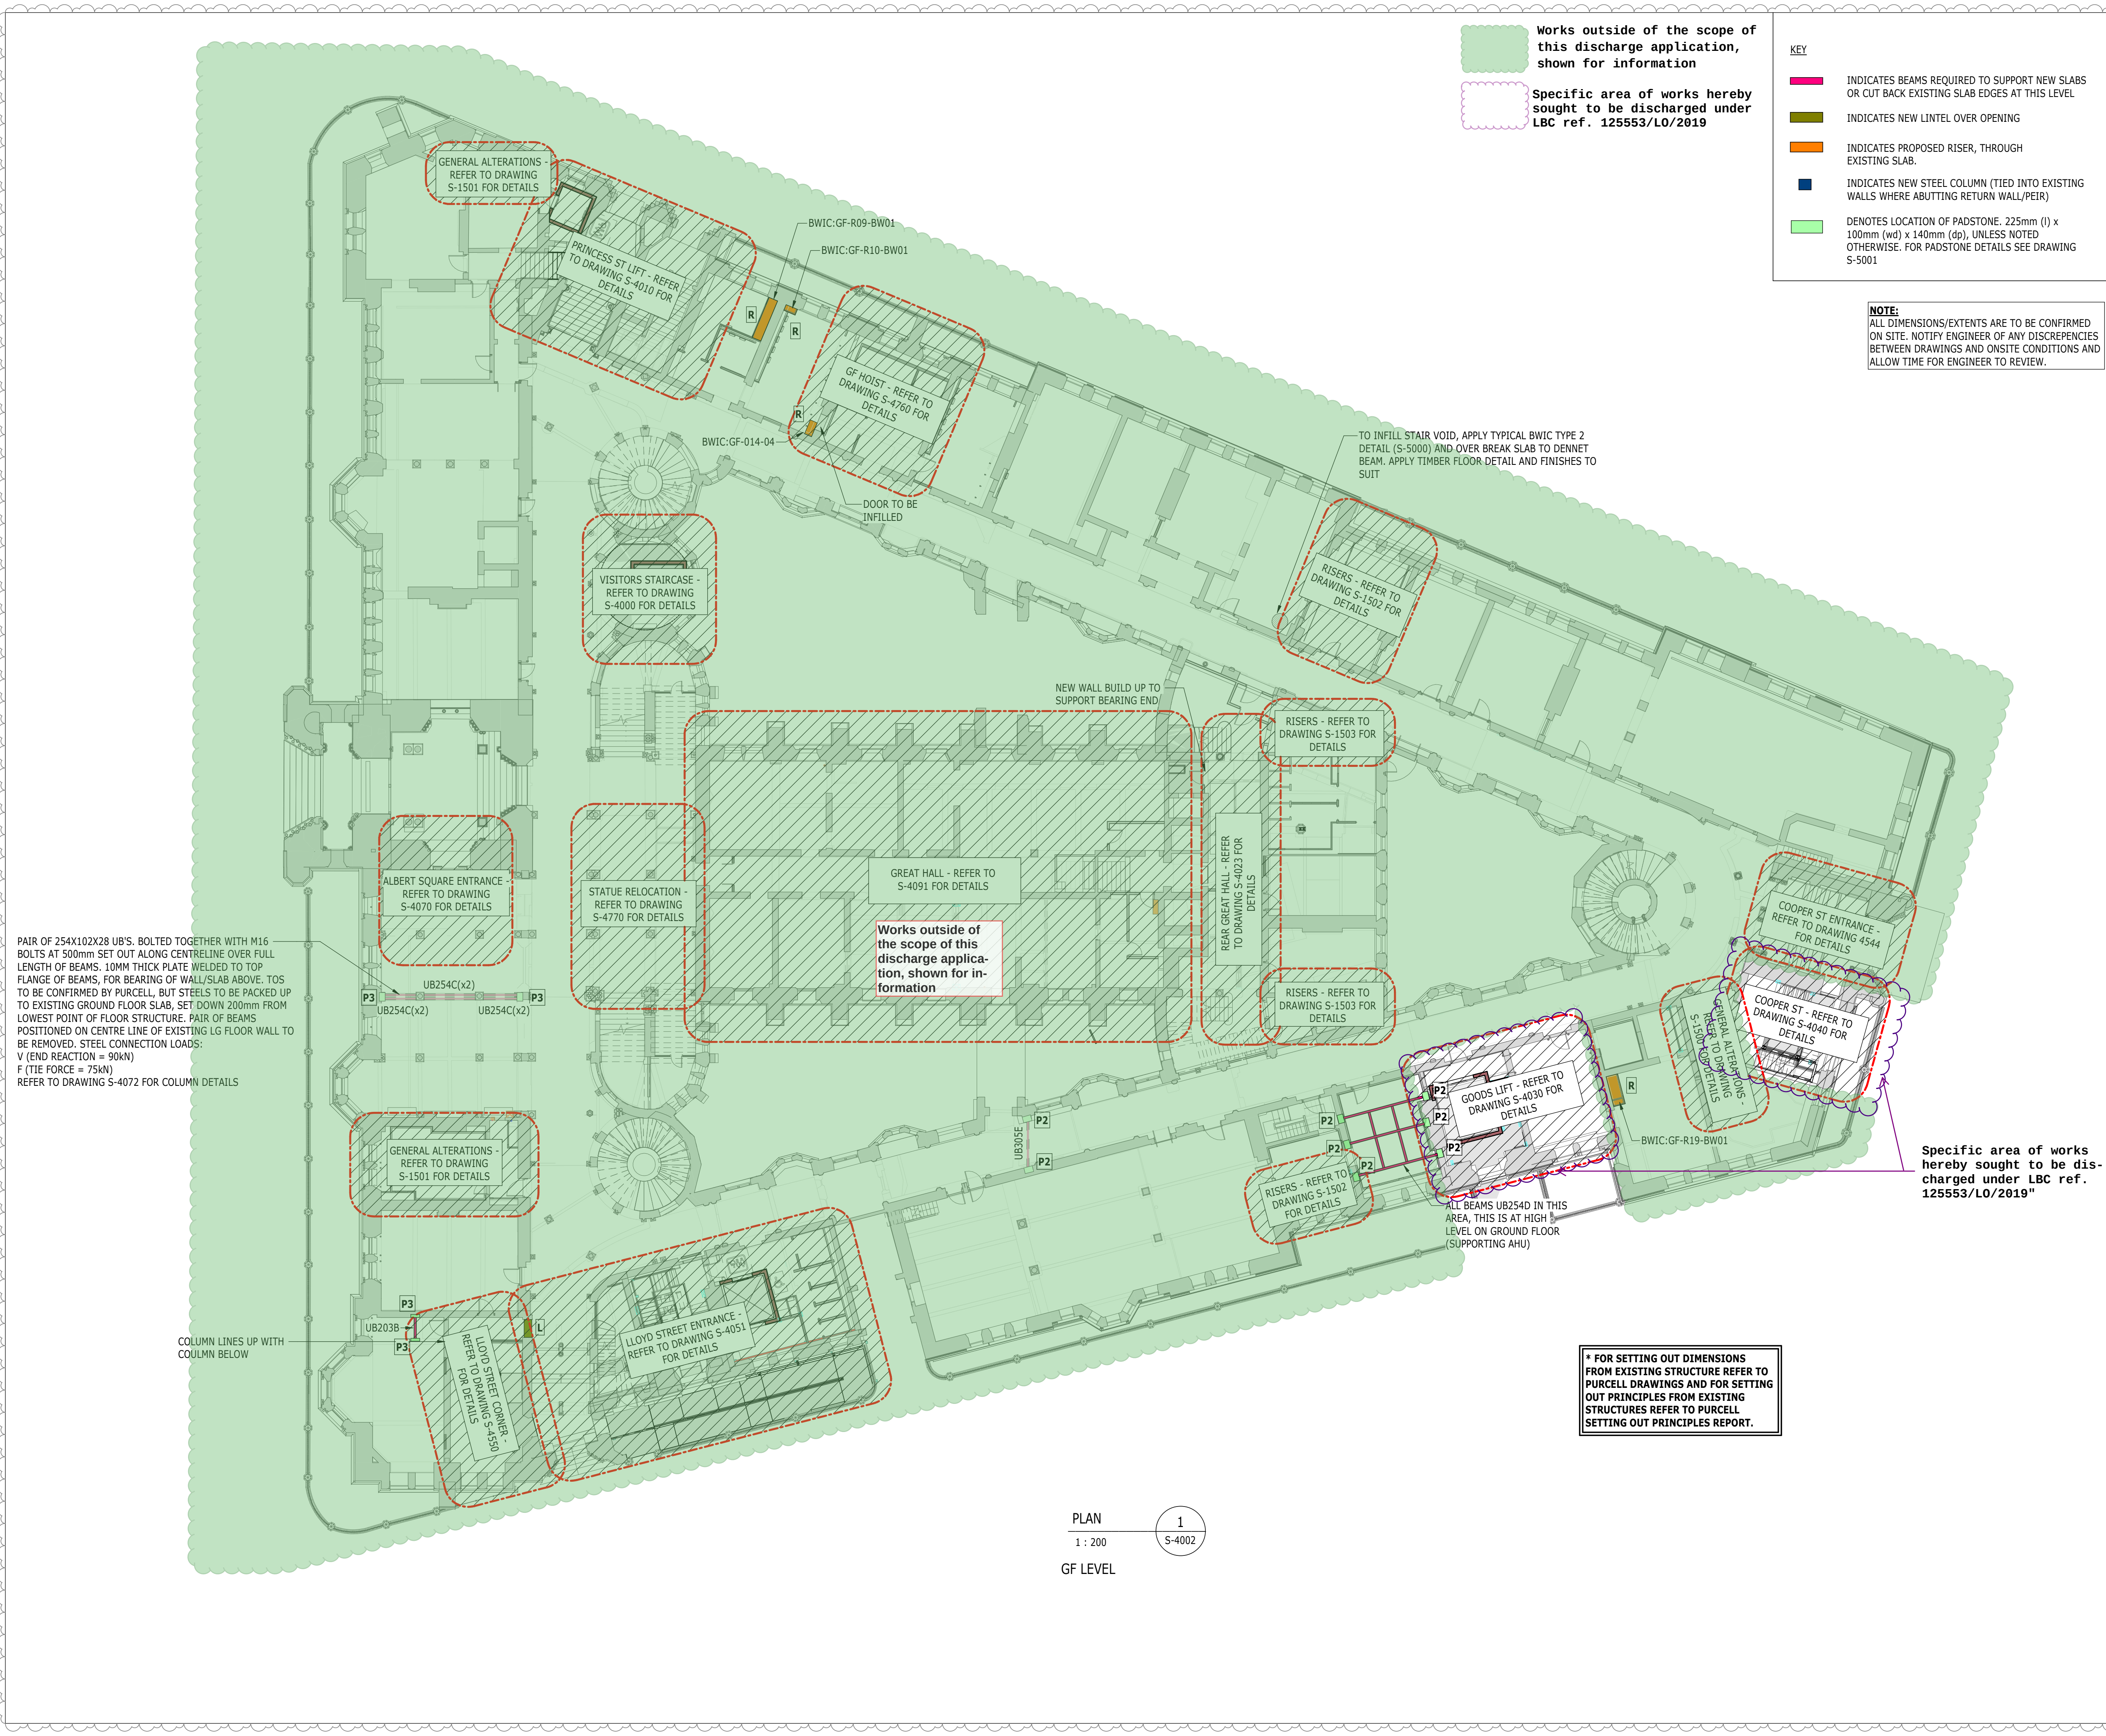

Works outside of the scope of this discharge application, shown for information

Specific area of works hereby sought to be discharged under LBC ref. 125553/L0/2019

- KEY**
- INDICATES BEAMS REQUIRED TO SUPPORT NEW SLABS OR CUT BACK EXISTING SLAB EDGES AT THIS LEVEL
 - INDICATES NEW LINTEL OVER OPENING
 - INDICATES PROPOSED RISER, THROUGH EXISTING SLAB.
 - INDICATES NEW STEEL COLUMN (TIED INTO EXISTING WALLS WHERE ABUTTING RETURN WALL/PEIR)
 - DENOTES LOCATION OF PADSTONE. 225mm (l) x 100mm (wd) x 140mm (dp), UNLESS NOTED OTHERWISE. FOR PADSTONE DETAILS SEE DRAWING S-5001

NOTE:
ALL DIMENSIONS/EXTENTS ARE TO BE CONFIRMED ON SITE. NOTIFY ENGINEER OF ANY DISCREPANCIES BETWEEN DRAWINGS AND ONSITE CONDITIONS AND ALLOW TIME FOR ENGINEER TO REVIEW.

Scale Bars to be used as guidance only - refer to sheet size below

1:100	1:200	1:500	1:1000	1:2000	1:5000	1:10000
1:100	1:200	1:500	1:1000	1:2000	1:5000	1:10000
1:100	1:200	1:500	1:1000	1:2000	1:5000	1:10000
1:100	1:200	1:500	1:1000	1:2000	1:5000	1:10000

- NOTES**
- FOR GENERAL NOTES, SEE DRAWING S-00010
 - FOR STEEL AND PADSTONE REFERENCES, SEE SCHEDULES ON DRAWINGS S-00015/S-00016
 - DRAWINGS TO BE READ IN CONJUNCTION WITH ARCHITECTS DRAWINGS AND M&E ENGINEERS DRAWINGS
 - DRAWING TO BE READ IN CONJUNCTION WITH STRUCTURAL SPECIFICATION
 - ALL LEVELS AND SETTING OUT TO BE CONFIRMED BY ARCHITECT
 - ALL REINFORCED CONCRETE TO BE C30/37 UNO.
 - ALL CONCRETE BLINDING TO BE GEN 1 AND BULK MASS FILL TO BE GEN 3 UNO
 - ALL REINFORCEMENT TO BE GRADE 500 TO BS4449
 - STEELWORK:
INTERNAL: GENERAL SECTIONS AND PLATES S275JR, HOLLOW SECTIONS S355JRH
EXTERNAL: GENERAL SECTIONS AND PLATES S275JO, HOLLOW SECTIONS S355JOH
ALL EXTERNAL STEELWORK TO BE GALVANISED. ALL INTERNAL STEELWORK TO BE PAINTED, AND SUITABLE FOR ENVIRONMENT CATEGORY C2, UNO (SEE STRUCTURAL SPECIFICATION)
 - REFER TO RAMBOLL BWIC SCHEDULE OTH-RAM-TH-ZZ-SCH-S-1000 FOR WHERE BWIC ARE APPLIED.
 - FOR MASONRY NOTES, SEE DRAWING S-0010
 - FOR NEW LINTEL DETAILS, REFER TO LINTEL SCHEDULE OTH-RAM-TH-ZZ-SCH-S-1000

- FOR TYPICAL PLINTH DETAILS REFER TO DRAWING S-4068
- FOR TYPICAL LINTEL DETAIL REFER TO DRAWING S-5000
- FOR TYPICAL TRENCH DETAILS REFER TO DRAWING S-4068
- FOR TYPICAL PAD FOUNDATION DETAIL REFER TO DRAWING S-5001
- FOR EXISTING SLAB EDGE MODIFICATION DETAIL REFER TO DRAWING S-4068
- FOR NEW GROUND BEARING SLAB DETAIL REFER TO DRAWING S-4068
- FOR TYPICAL RISER DETAILS REFER TO DRAWING S-5000, S-5004, S-5005
- ALL BEAMS ARE SHOWN AS U/S OF SLAB

PERIMETER SERVICE DUCTS. FOR LAYOUT AND BUILDERSWORK OPENINGS/LOCATIONS, SEE M+E ENGINEERS DRAWINGS FOR SUPPORT OVER OPENING SEE TYPICAL DETAILS

C01	17/07/2020	PM	JP	CONSTRUCTION ISSUE FOR INTERNAL SUBSTRUCTURE PACKAGE ONLY
T02	14/02/2020	PM	JP	GENERAL NOTES UPDATE, AS CLOUDED
T01	30/08/2019	PM	JP	STAGE 4 ISSUE
ISSUE	DATE	APPROVED	DRAWN	DESCRIPTION



OUR TOWN HALL PROJECT



www.ramboll.co.uk

Arkwright House, Parsonage, Manchester M3 2LF
+44 (0) 161 827 1890
www.Ramboll.com

PROJECT STATUS	STAGE 5
CLIENT	MANCHESTER CITY COUNCIL
PROJECT	OUR TOWN HALL PROJECT
DRAWING TITLE	LEVEL GF GENERAL ARRANGEMENT
SIZE & SCALE	A1: @1:200
DRAWING STATUS	S4 - CONSTRUCTION
JOB NUMBER	1620003165
DRAWING NO.	OTH-RAM-TH-GF-DWG-S-1001 C01
REV	