


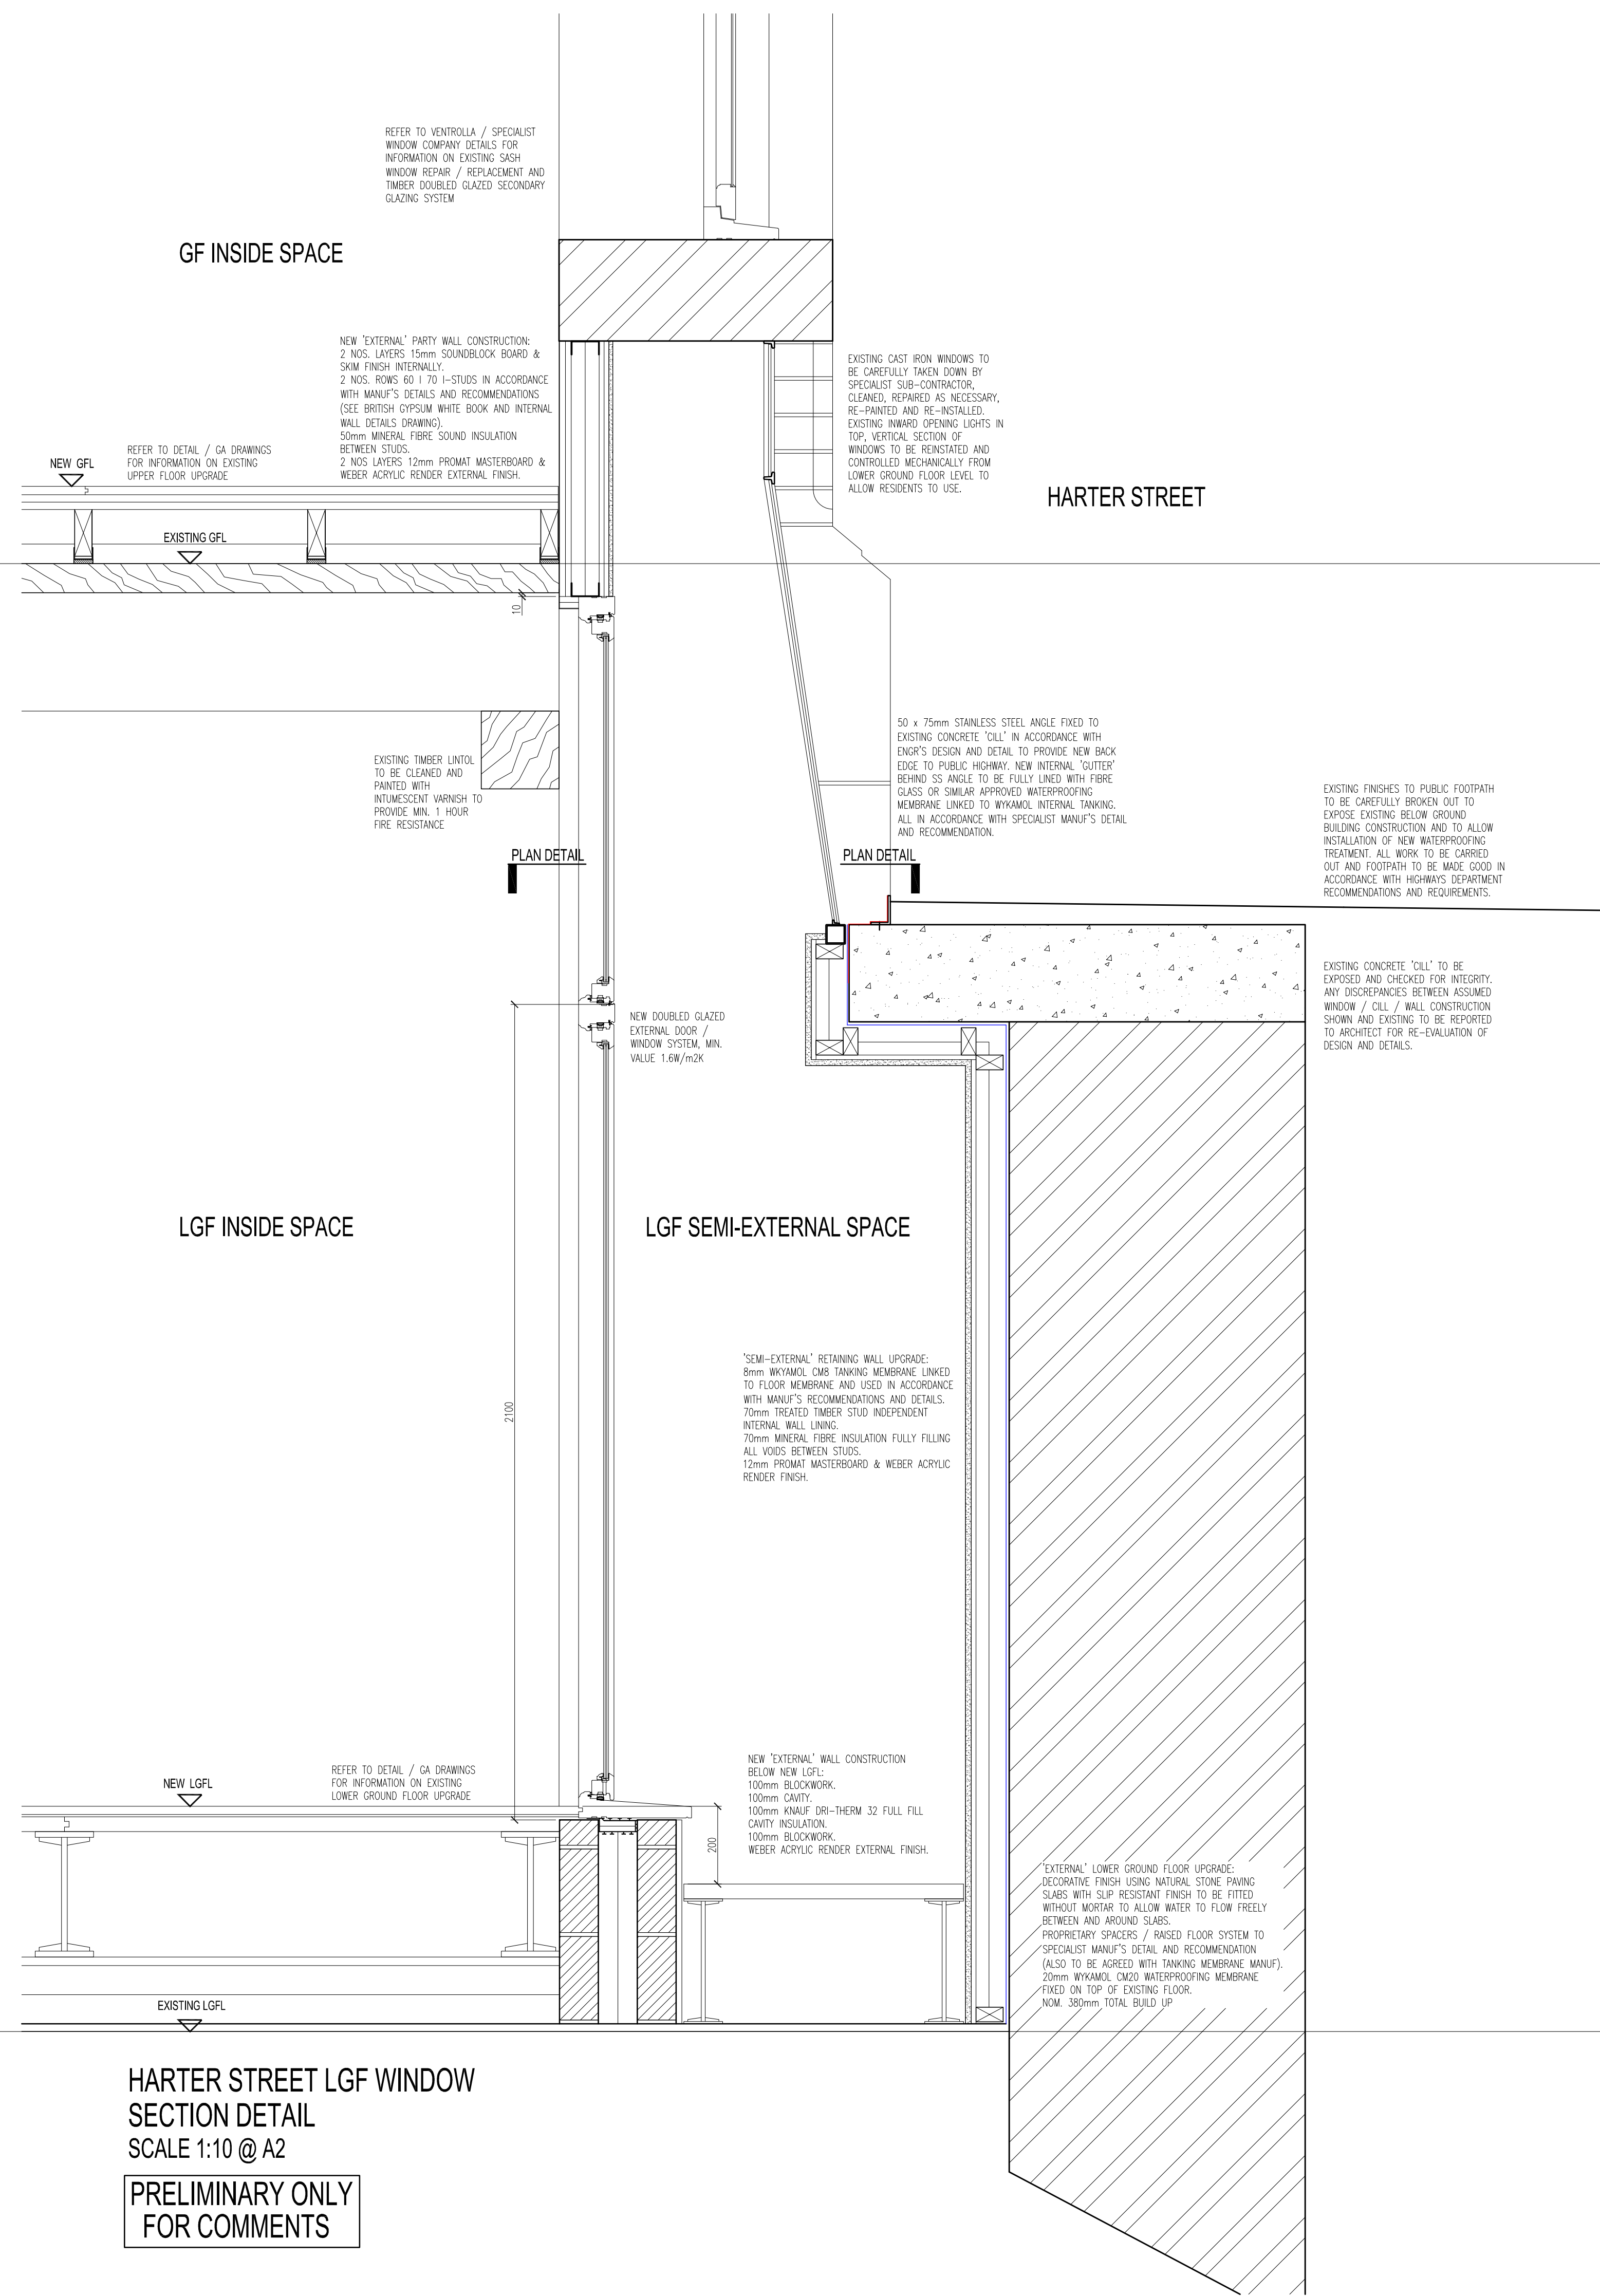

HARTER STREET LGF WINDOW
SECTION DETAIL
SCALE 1:10 @ A2

PRELIMINARY ONLY
FOR COMMENTS