


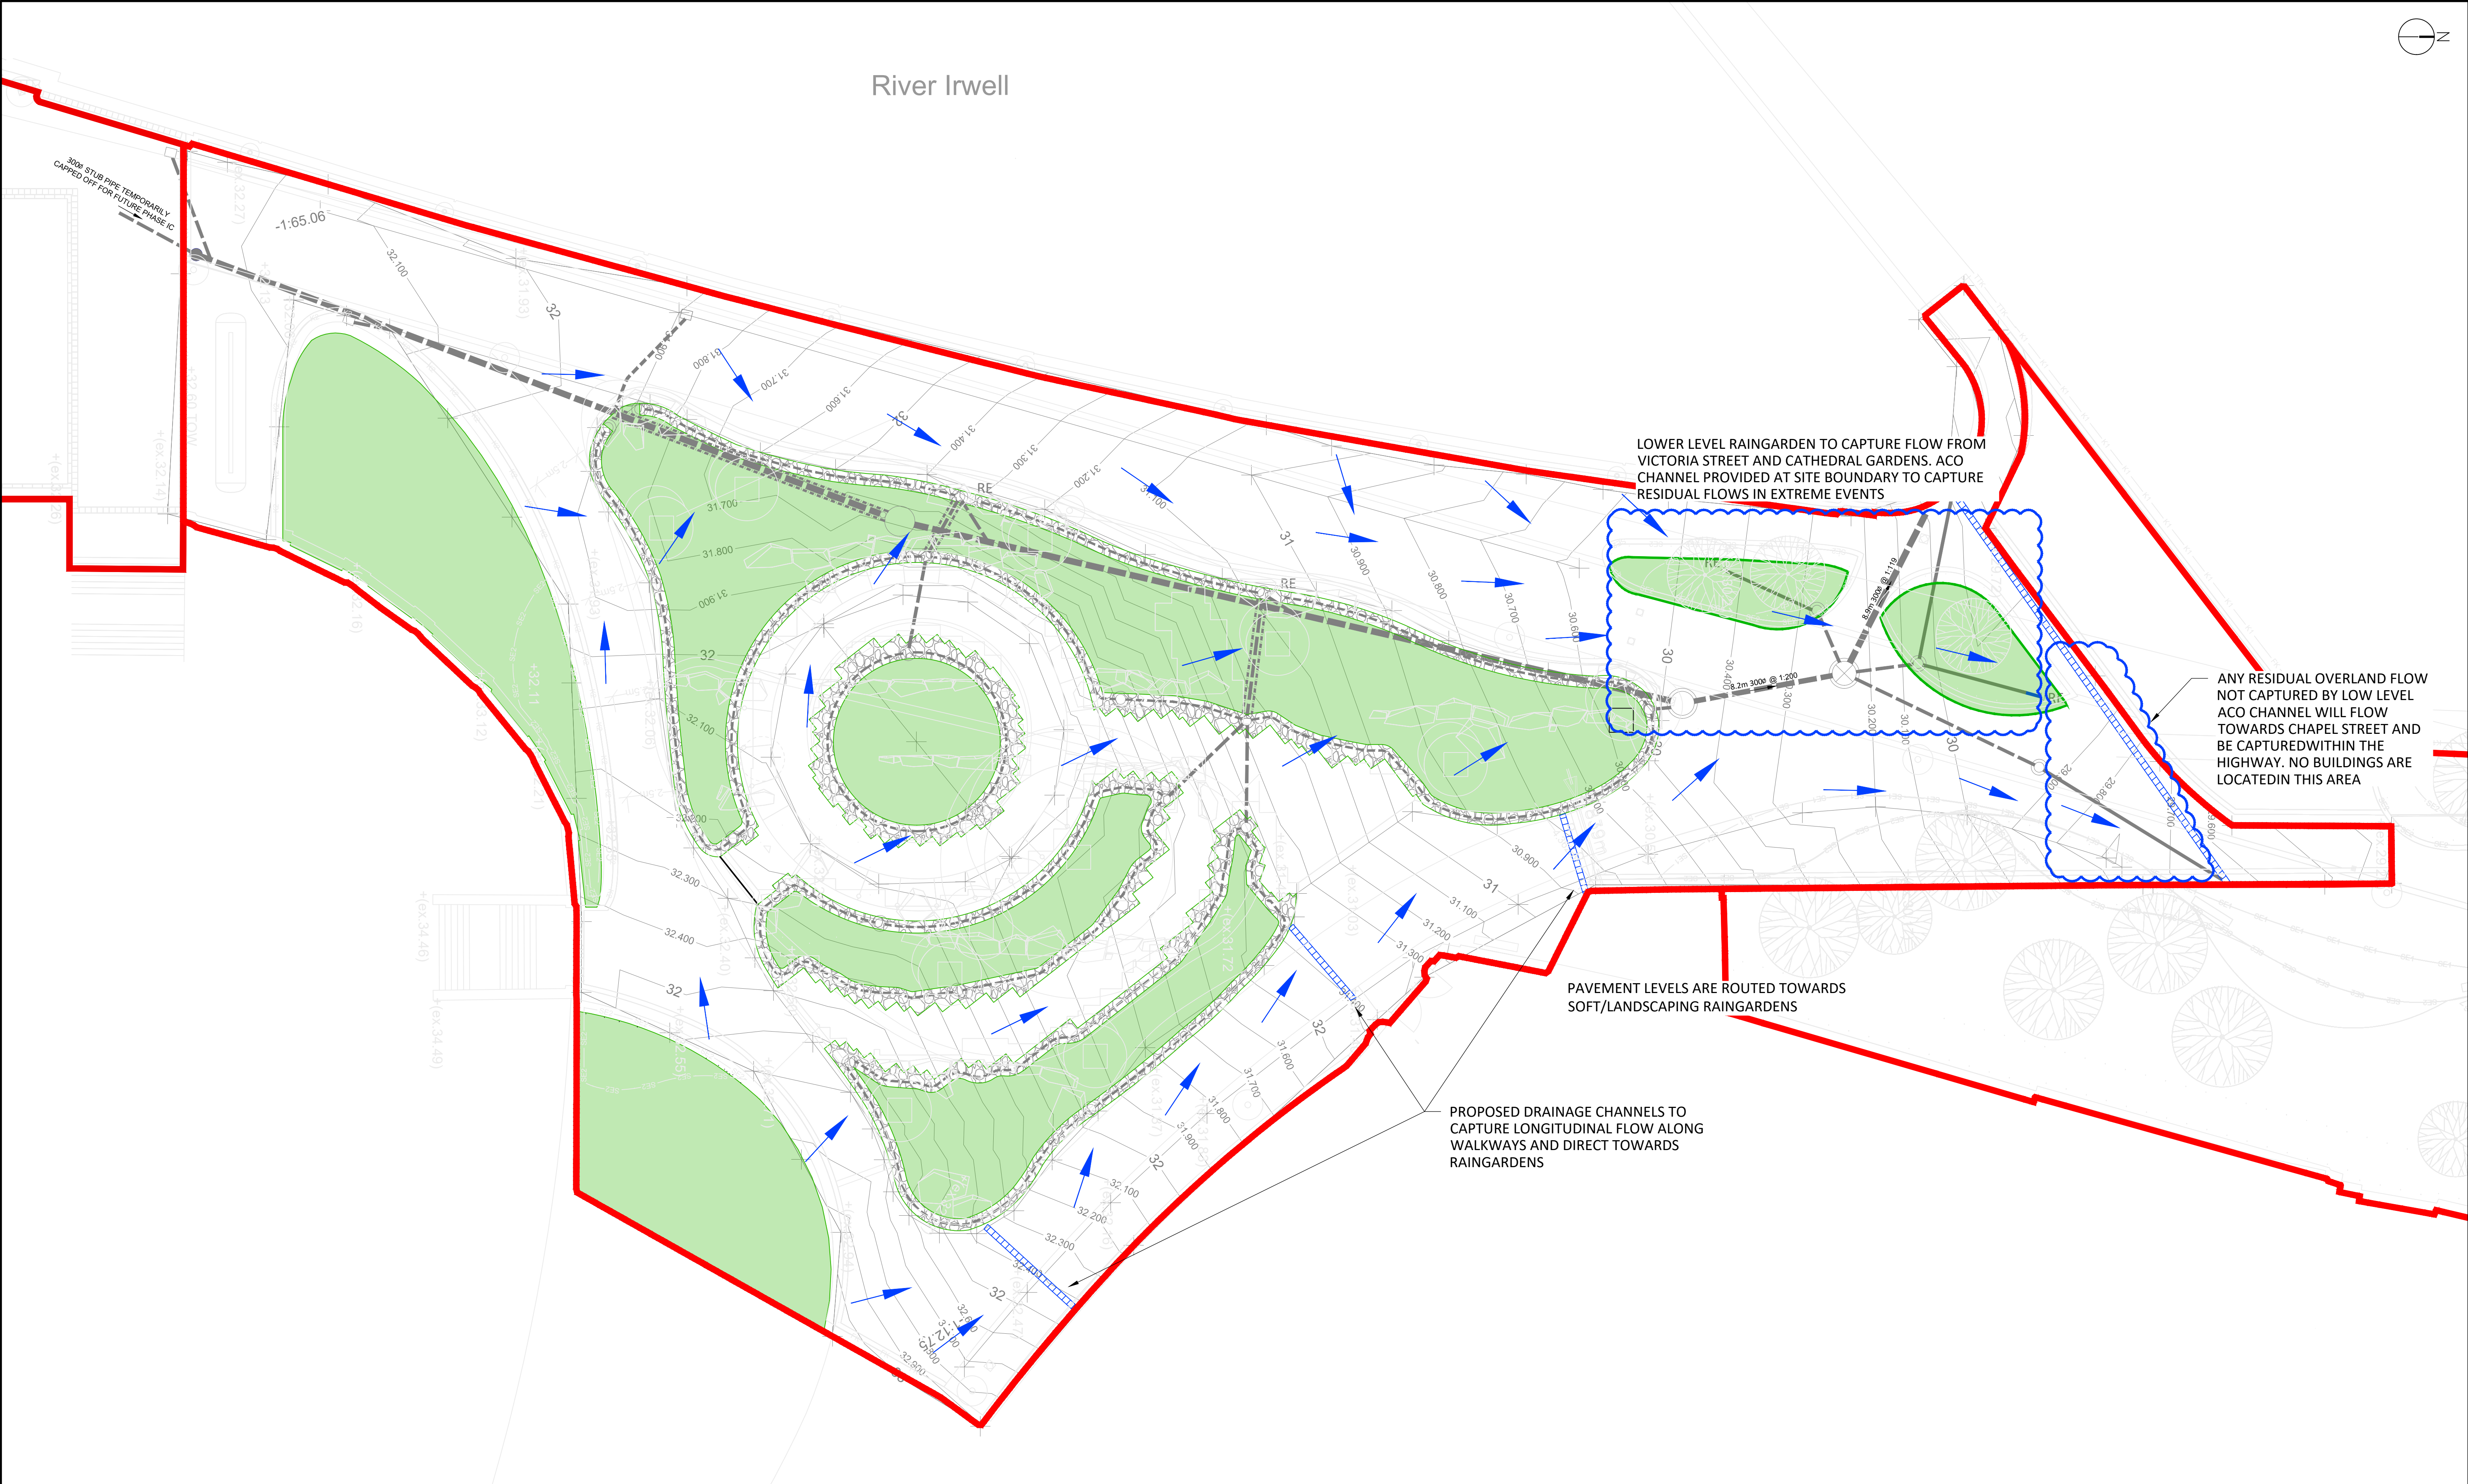

Location Plan

Standard Notes

1. This drawing is to be read in conjunction with all relevant Architect's and Engineer's drawings and the specification.

2. This drawing should not be scaled.

3. All dimensions are to be verified by the contractor on site.

4. All discrepancies should be reported to the C.A. prior to the commencement of the works.

© CIVIC ENGINEERS

Notes and Keys

FLOW DIRECTION

ZONE AND SITE BOUNDARY

PROPOSED SW DRAINAGE

PROPOSED 100mm PERFORATED SW DRAIN (LAID AT MIN 1:100 FALLS)

EXISTING UNITED UTILITIES SEWER

PROPOSED SURFACE WATER SOLID PIPE

PROPOSED PERFORATED PIPE (100mmØ)

PROPOSED SW MANHOLE/IC

PROPOSED FLOW CONTROL CHAMBER

Notes and Keys

PROPOSED LEVELS CONTOURS

PROPOSED 300mm DEEP STONE BLANKET

PROPOSED LAWN AREA

PROPOSED GULLY TO BE ACO M100D SUMPED OUTLET UNIT

ACO M150D 0.0 CHANNEL DRAIN FITTED WITH HEEL GUARD COVER

PROPOSED RODDING EYE

PROPOSED IMPERMEABLE MEMBRANE

07/05/21	P01	STAGE 5	CD	CK
Date	Rev	Description	Drawn	Chk

Project

MEDIEVAL QUARTER & GLADE OF LIGHT MANCHESTER

Title

PROPOSED OVERLAND FLOW ROUTE

Scale @ A1

1:150

Date Created

07/05/21

Drawn

CD

Checked

CK

Project Number

949-02

Originator

CIVIC

Discipline

C

Drawing Number

DR-020

Revision

P01

MANCHESTER

LONDON

LEEDS

Carver's Warehouse, 77 Dale Street, Manchester, M1 2HG. Tel: 0161 228 6757

Lloyds Wharf, 3 Mill Street, London SE1 2BQ. Tel: 020 7253 2977

Tower Works, Unit G2-01, Globe Road, Leeds, LS11 5GB. Tel: 0113 2025 130

www.civicingineers.com

STATUS

STAGE 5