
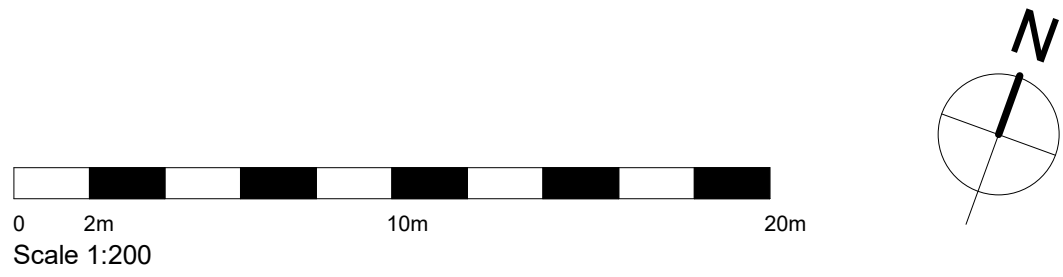


Revision	Description	Author	Checker	Date
P01	CO-OP Design Development	PB	PB	20/11/20
P02	CEM 3 Development	PB	PB	26/11/20
P03	CEM 4 Development	PB	PB	02/12/20
P04	Issued for Planning	LB	PB	06/01/21

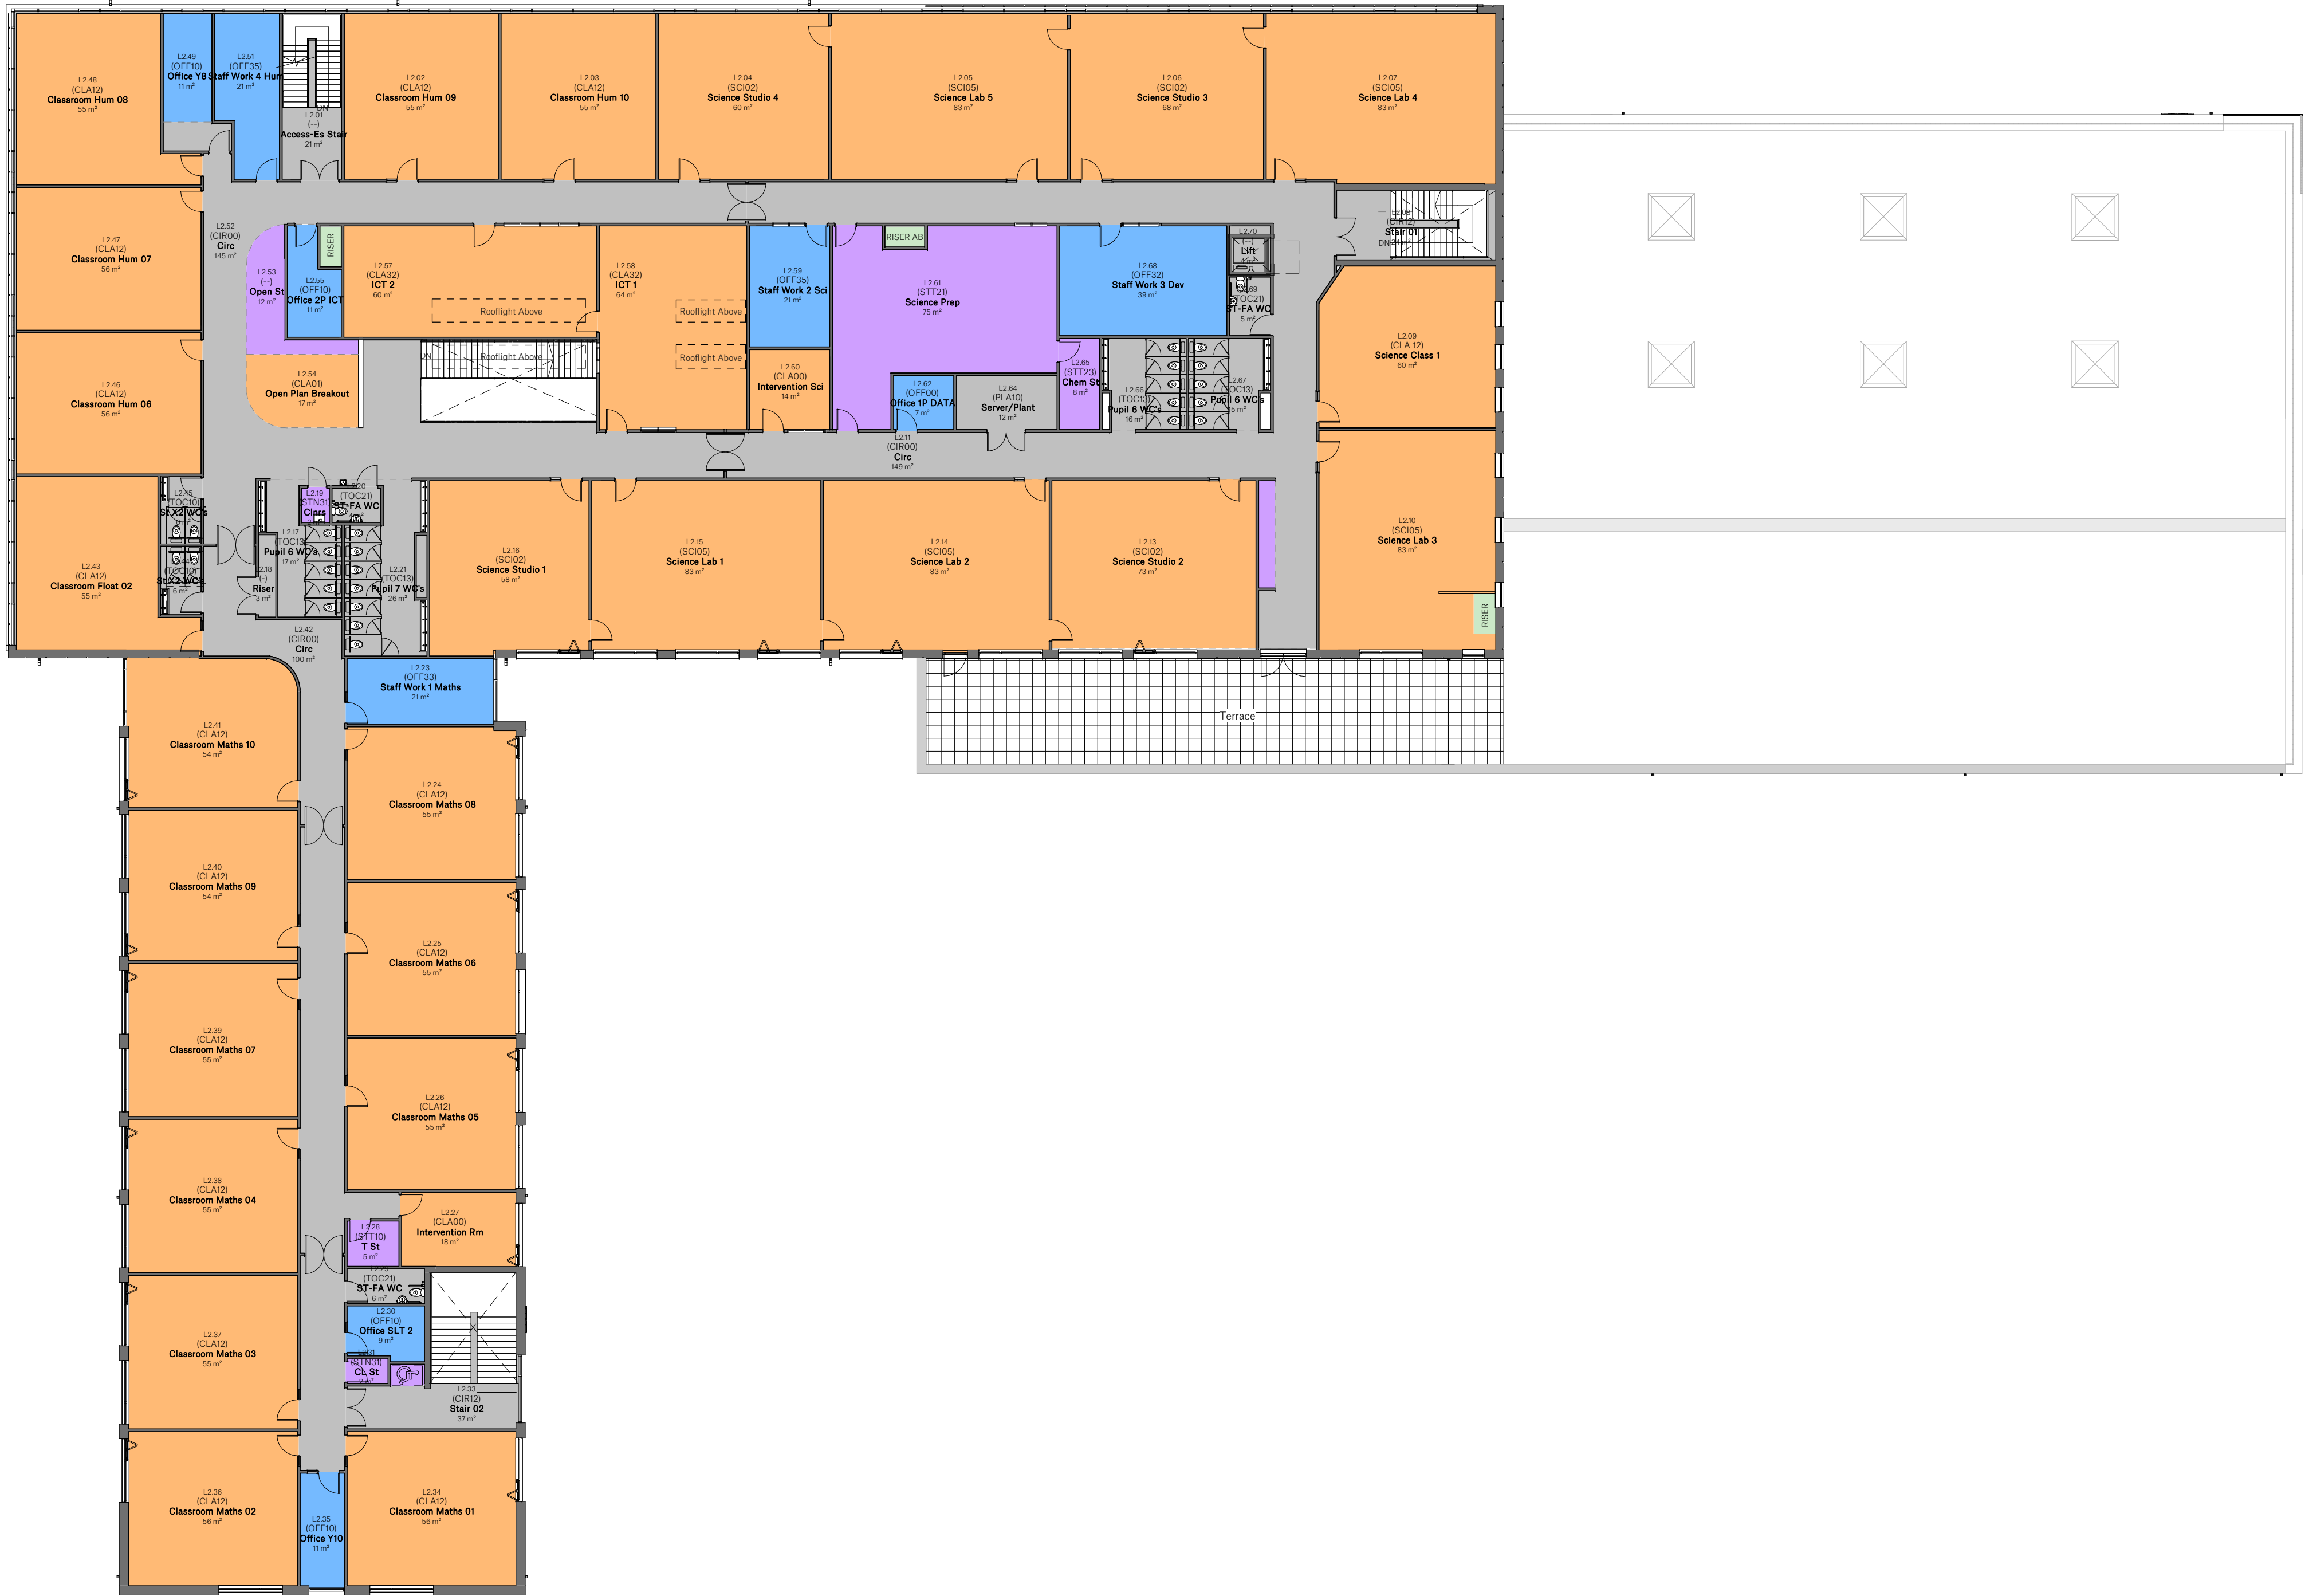

SPACE

**Sir Robert
McALPINE**

Spaceworks, Benton Park Road, Newcastle upon Tyne,
NE7 7LX
T: +44 (0)844 800 6660
www.spacearchitects.co.uk



Project Belle Vue Co-op Academy, Manchester				
Drawing Title Level 02 GA - By Department				
Project No. 08191	Drawing No. 02-DR-A-01-0001	Status P04	Revision P04	Scale at A1 1:200
File Reference: 08191-SPACE-02-DR-A-01-0001				