


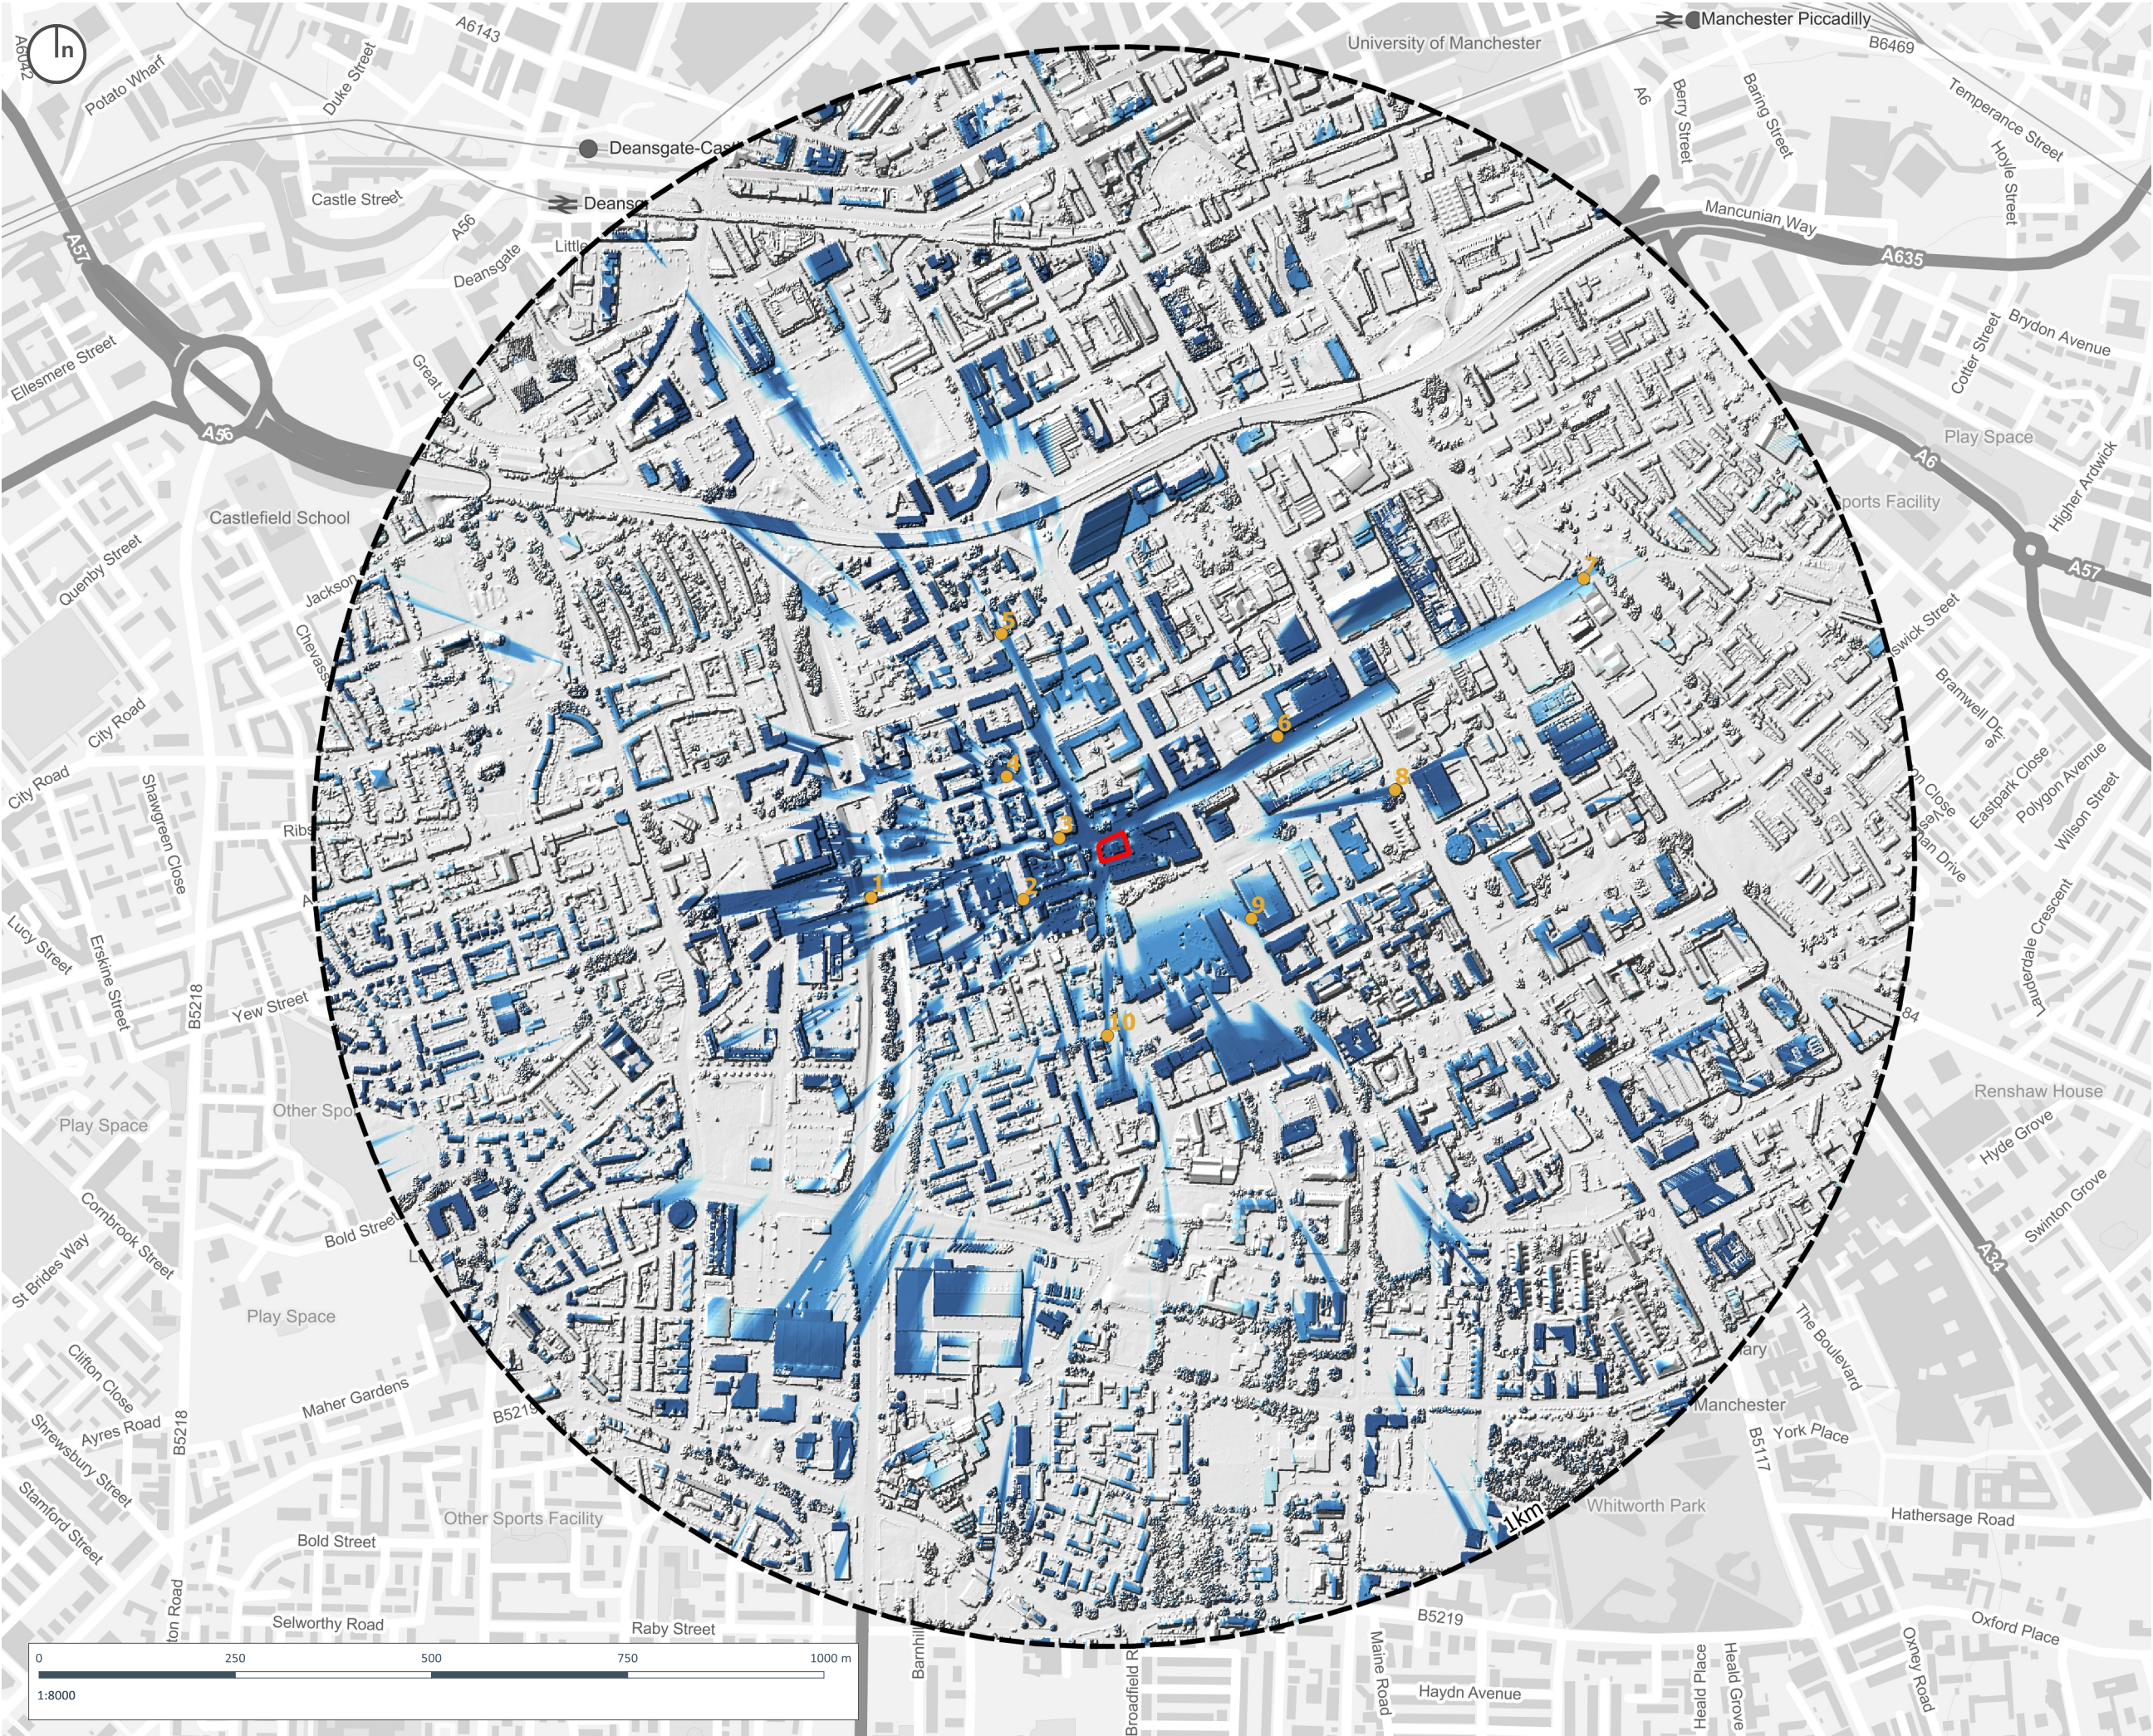

Copyright of Turley

This drawing is for illustrative purposes only and should not be used for any construction or estimation purposes. To be scaled for planning application purposes only. No liability or responsibility is accepted arising from reliance upon the information contained within this drawing.

Plans reproduced by permission of Ordnance Survey on behalf of The Controller of Her Majesty's Stationery Office. © Crown Copyright and database right [ ]. All rights reserved. Ordnance Survey Licence number [100020449]

- Site Boundary
- 1km Study Area
- Views
- LIDAR DSM 2020 1M ZTV**
  - Low potential visibility
  - High potential visibility

**CLIENT:**  
Curlew Alternatives Eighth Property LP

**PROJECT:**  
Former Gamecock Pub, Booth Street West

**DRAWING:**  
Zone of Theoretical Visibility (ZTV)

**PROJECT NUMBER:**  
CURM3000

**DRAWING NUMBER:** Figure 4  
**CHECKED BY:** JE

**REVISION:** -  
**STATUS:** Final

**DATE:** April 2021  
**SCALE:** 1:8000 @ A3