


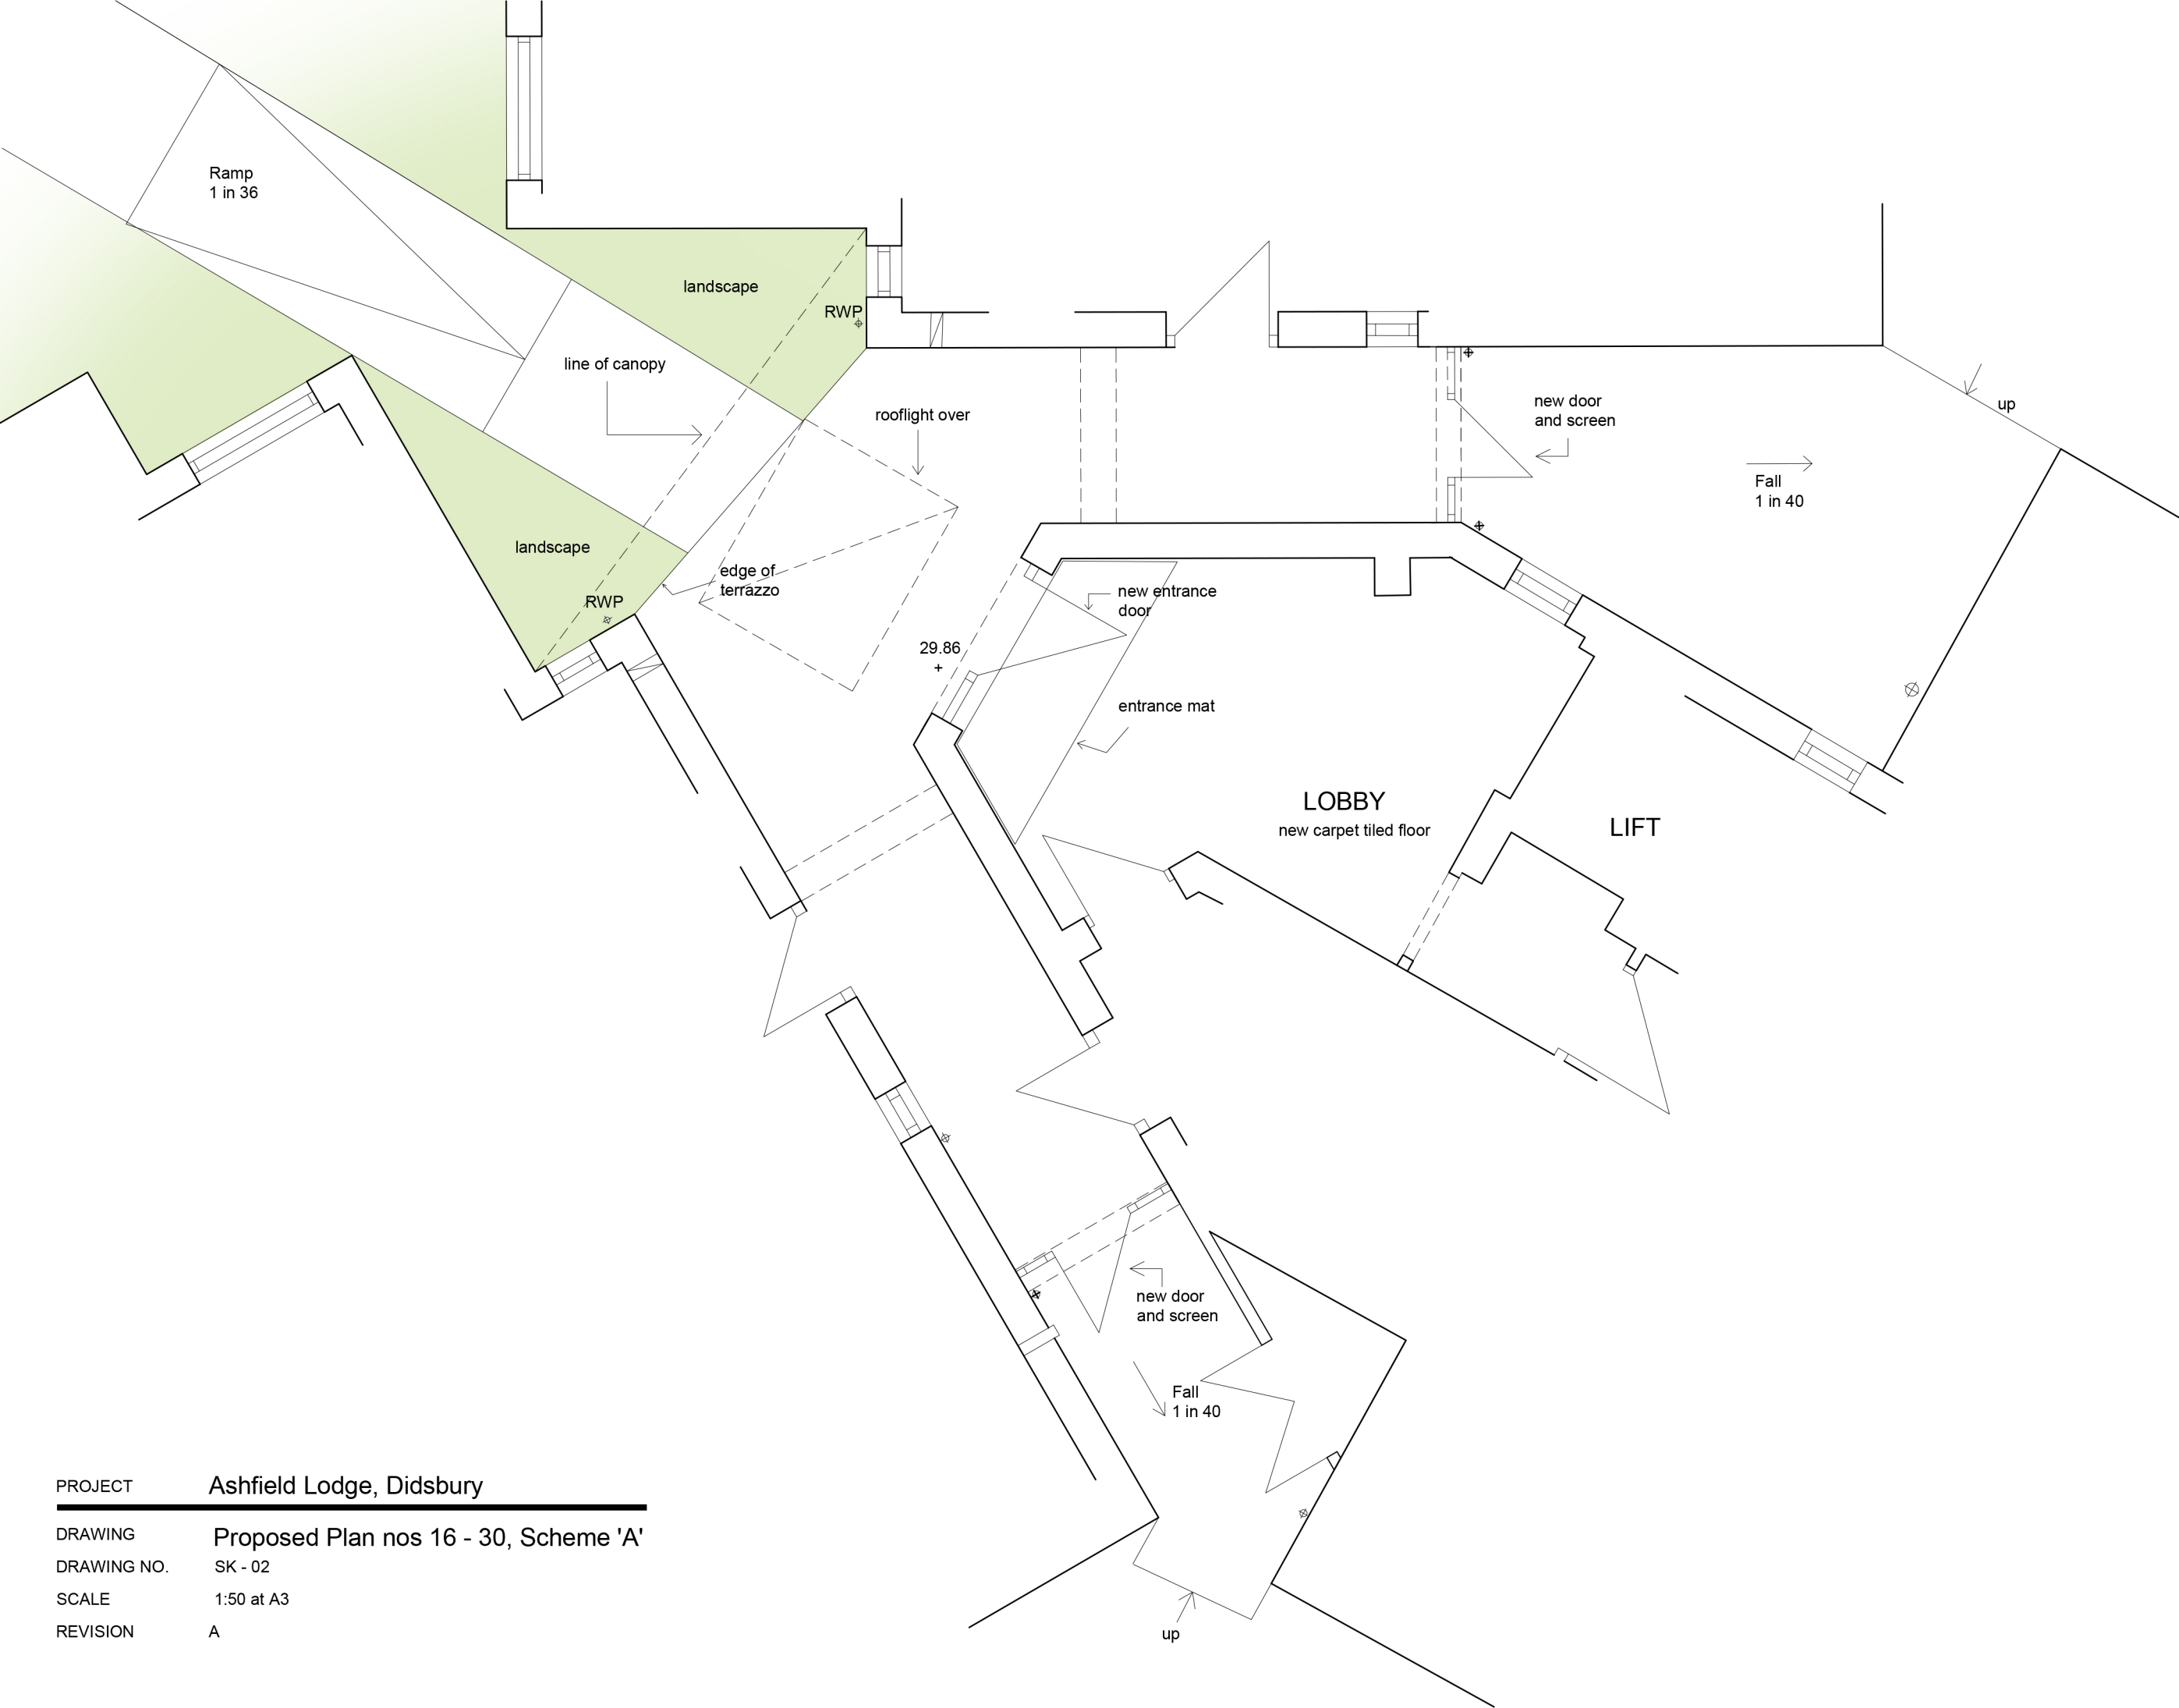

PROJECT **Ashfield Lodge, Didsbury**

DRAWING **Proposed Plan nos 16 - 30, Scheme 'A'**

DRAWING NO. SK - 02

SCALE 1:50 at A3

REVISION A

ARCHITECT
R.T. Lucas

Raven House
113 Fairfield Street
Manchester
M12 6EL

Tel: 0161-2737771