


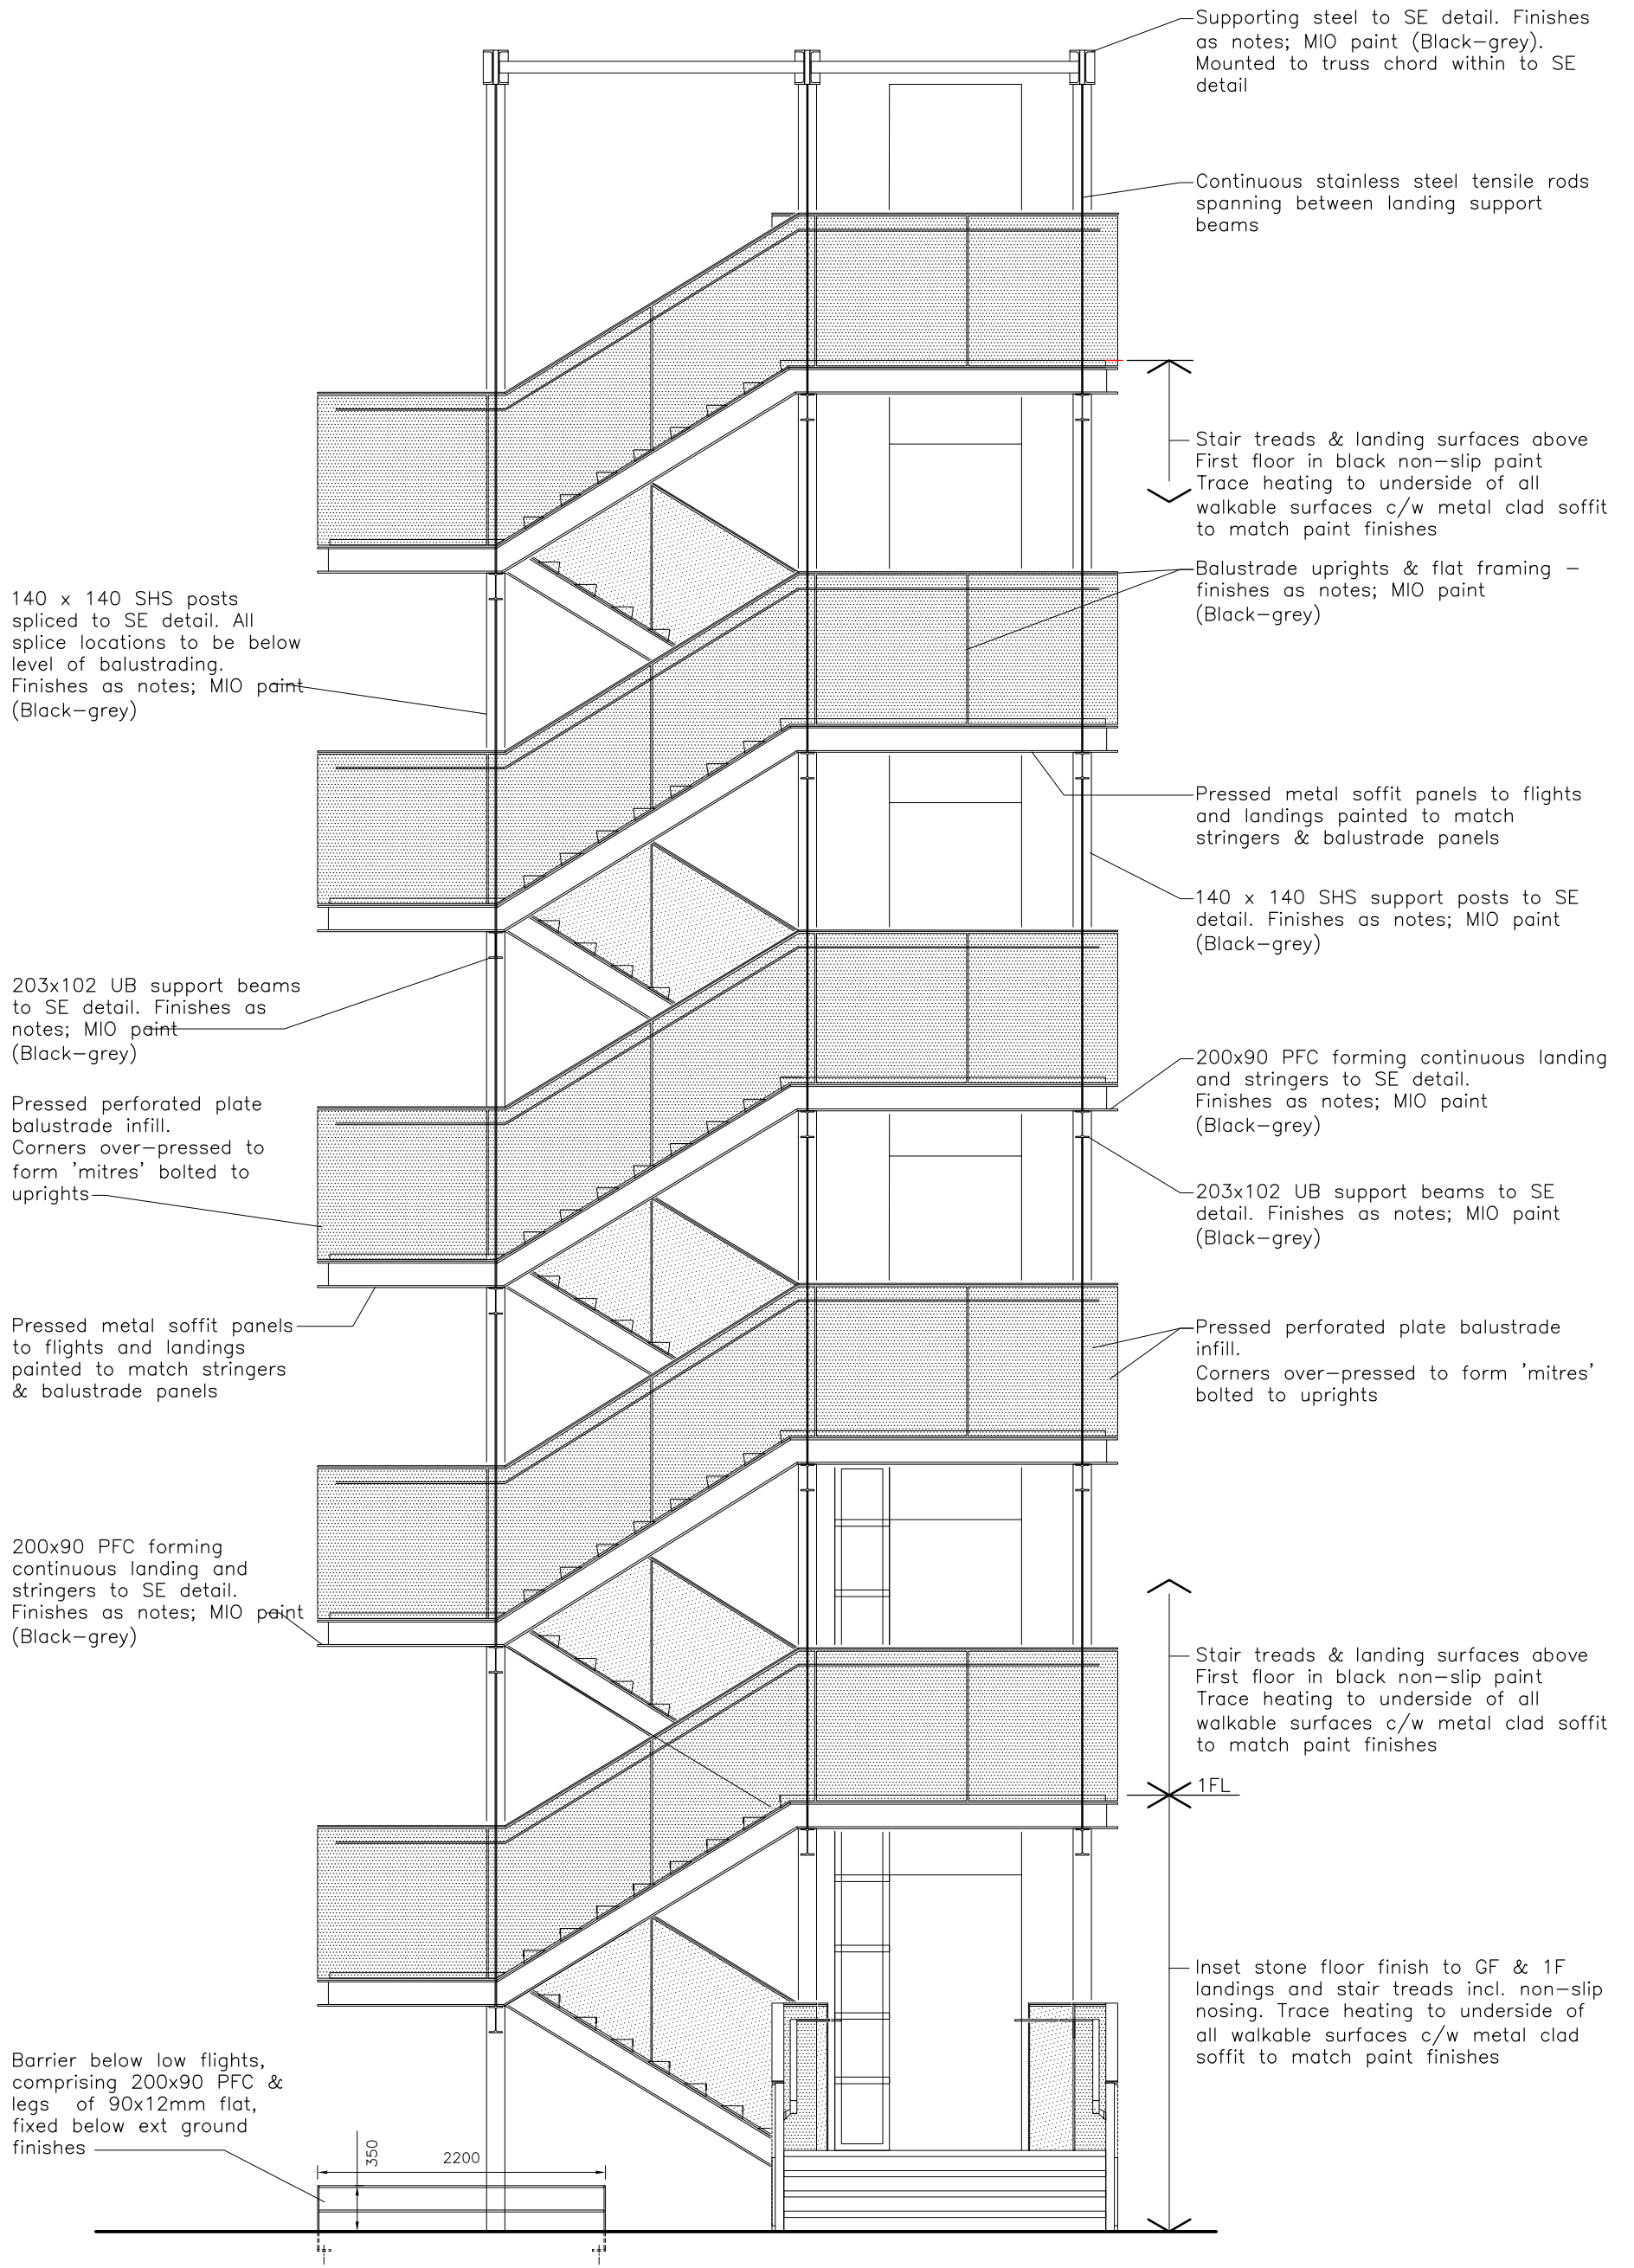

ELEVATION TO Gt ANCOATS St.

STAIR 01 - Elevations 1

NOTES:
Refer to drawing al(24)0304 & 0305 for notes