


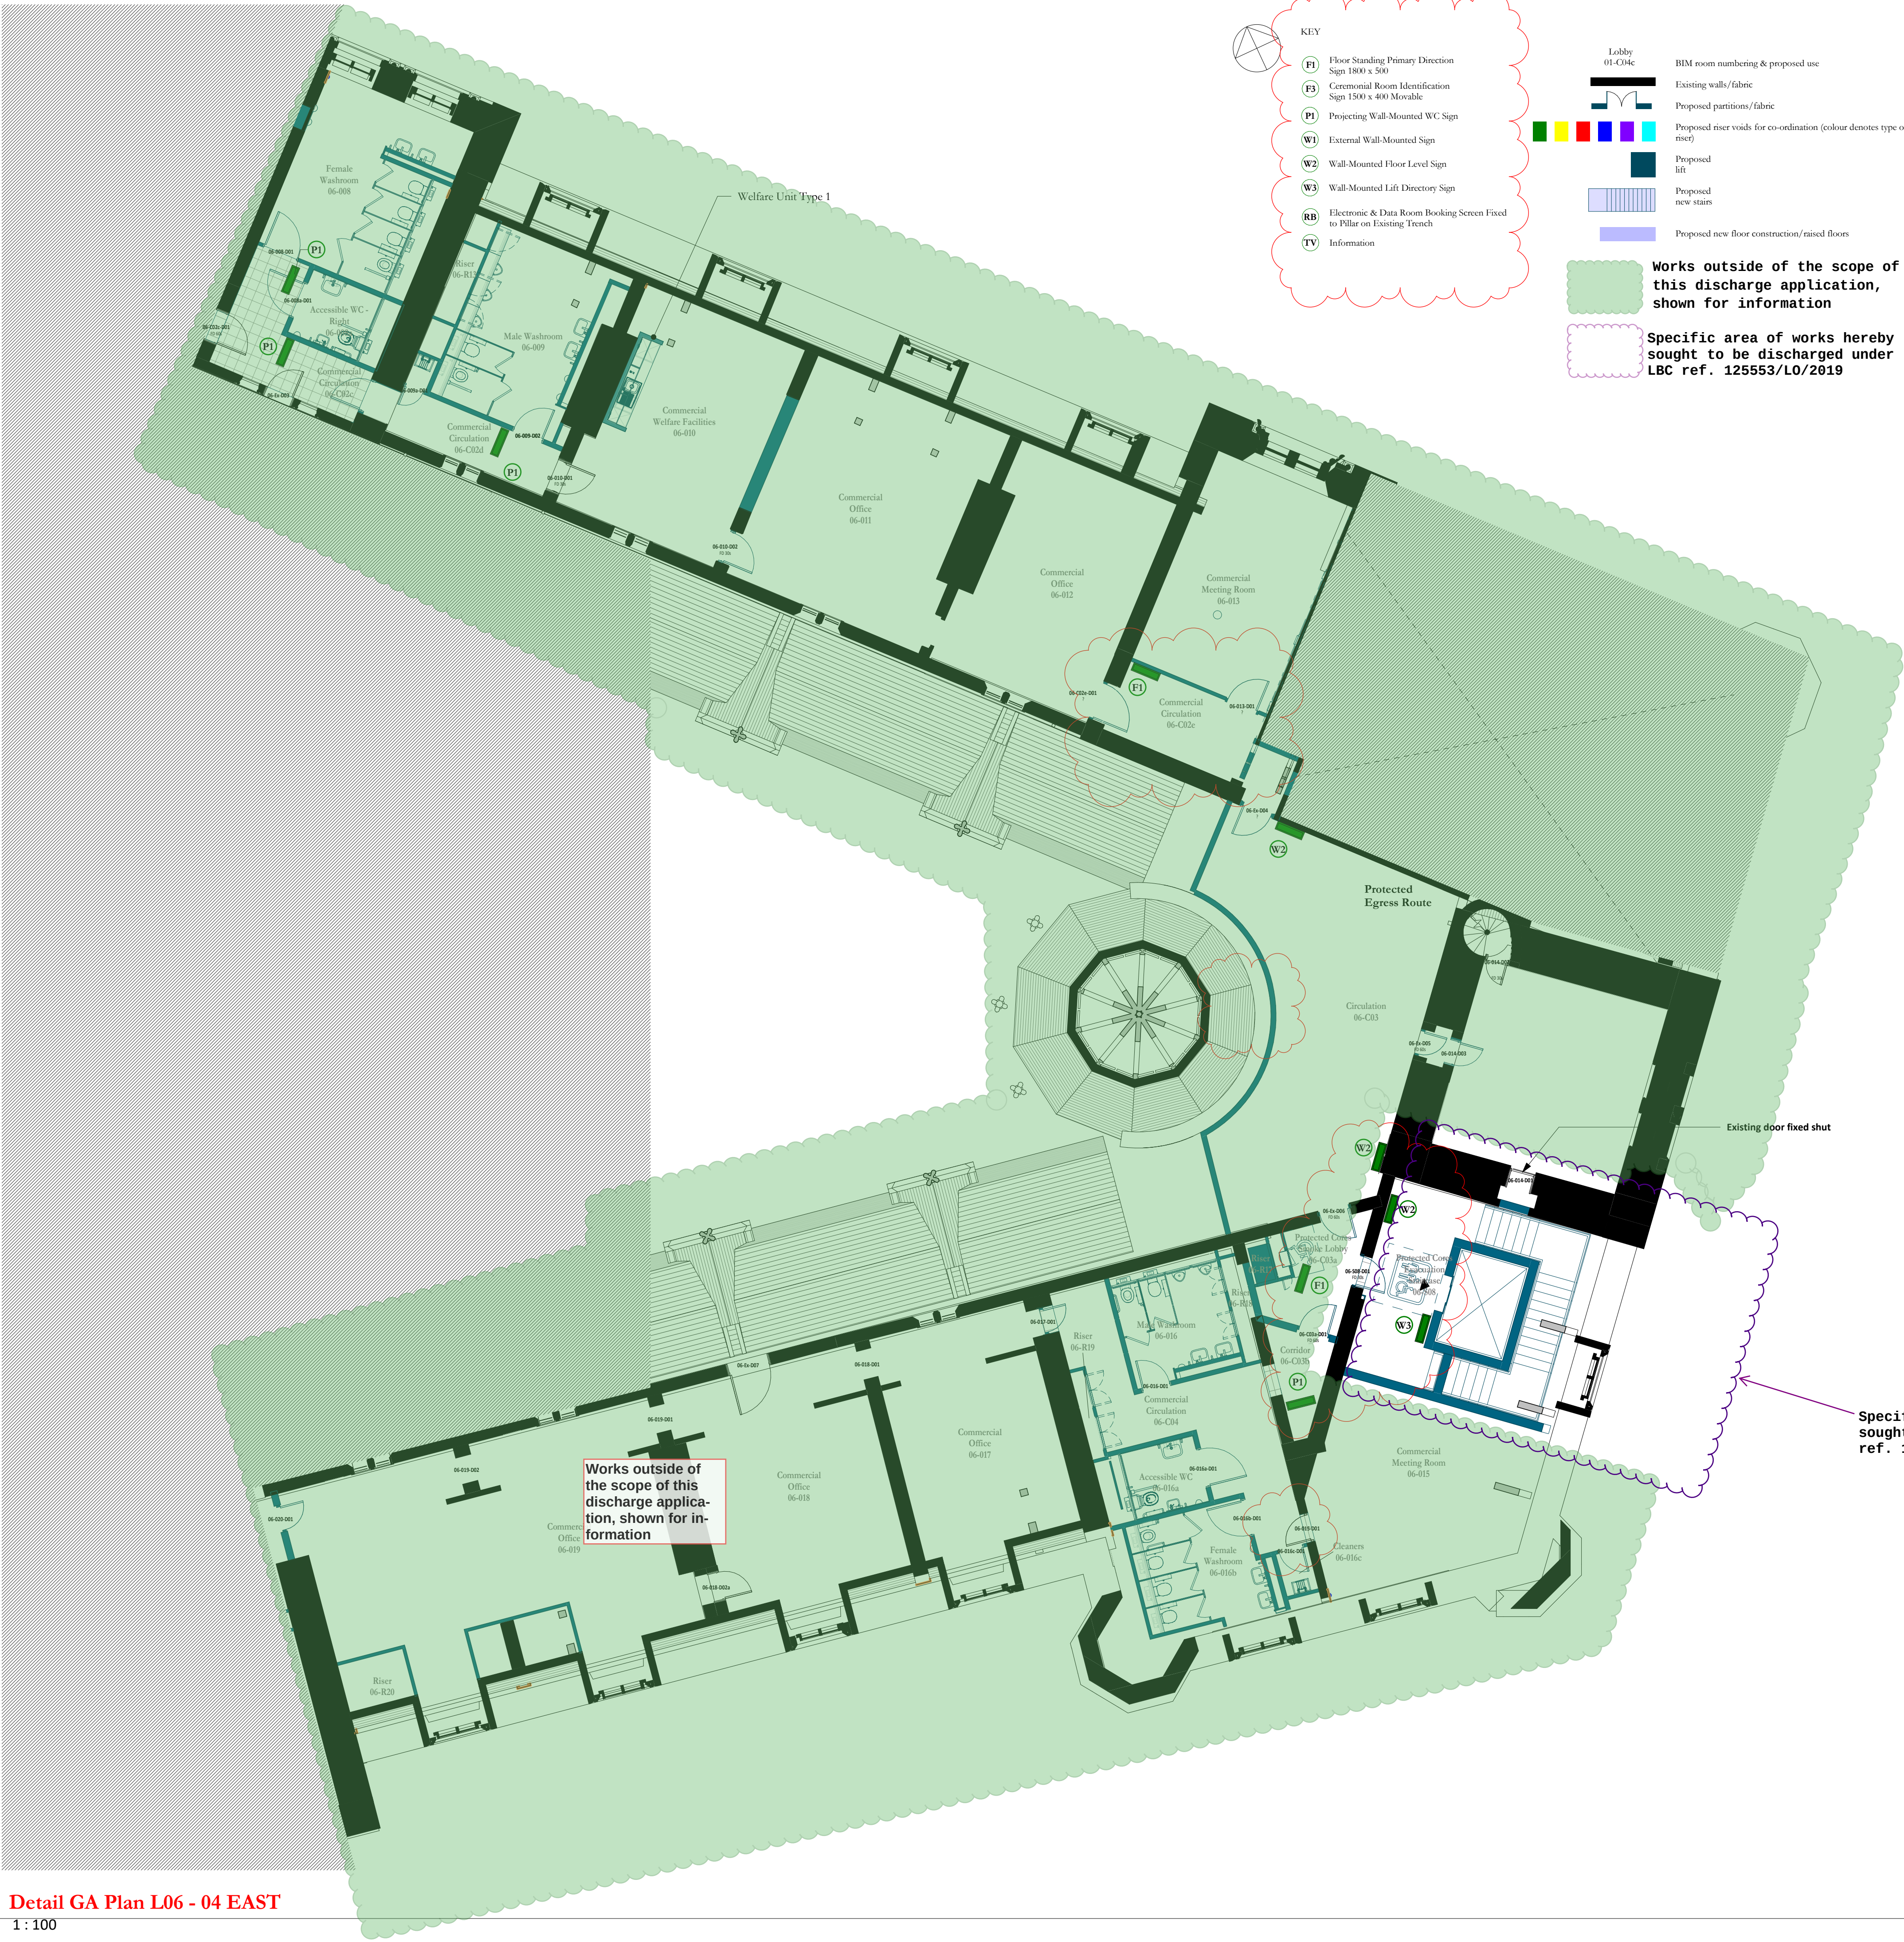

KEY

- F1** Floor Standing Primary Direction Sign 1800 x 500
- F3** Ceremonial Room Identification Sign 1500 x 400 Movable
- P1** Projecting Wall-Mounted WC Sign
- W1** External Wall-Mounted Sign
- W2** Wall-Mounted Floor Level Sign
- W3** Wall-Mounted Lift Directory Sign
- RD** Electronic & Data Room Booking Screen Fixed to Pillar on Existing Trench
- TV** Information

- Lobby 01-C04c
- Existing walls/fabric
- Proposed partitions/fabric
- Proposed riser voids for co-ordination (colour denotes type of riser)
- Proposed lift
- Proposed new stairs
- Proposed new floor construction/raised floors

BIM room numbering & proposed use

Works outside of the scope of this discharge application, shown for information

Specific area of works hereby sought to be discharged under LBC ref. 125553/L0/2019

GENERAL NOTES


- Please refer to drawing OTH-PUR-TH-LG-DWG-A-8502 to 8530 for Wall Types Plans and to OTH-PUR-TH-ZZ-DWG-A-5680 to 5682 for Partitions & Lining Types and to OTH-PUR-TH-ZZ-DWG-A-5685 to 5686 for Partition & Lining Interface Details.
- For Fire Strategy refer to drawings OTH-PUR-TH-LG-DWG-A-0550 to 0558
- 1.G level Substation /plant room enclosures to specialist sub-contractor supply and design, refer to NBS Section K11
- Please refer to Catering Consultant information for details relating to catering areas
- Please refer to OTH-PUR-TH-ZZ-DWG-A-9588 and OTH-PUR-TH-ZZ-DWG-A-9589 for Welfare Unit Type drawings.
- Please refer to OTH-PUR-TH-LG-DWG-A-5666 and OTH-PUR-TH-LG-DWG-A-5697 for proposed Screed and Limestone layouts on Lower Ground.

Scale Bars to be used as guidance only - refer to sheet size below

1:100	mm	1:200	mm	1:500	mm	1:1000	mm	1:2000	mm	1:5000	mm	1:10000	mm
1000	1000	500	500	200	200	100	100	50	50	25	25	10	10

Notes:
Drawings are based on survey data and may not accurately represent what is physically present.
Do not scale from this drawing. All dimensions are to be verified on site before proceeding with the work.
All dimensions are in millimeters unless noted otherwise.
Purcell shall be notified in writing of any discrepancies.


Key Plan

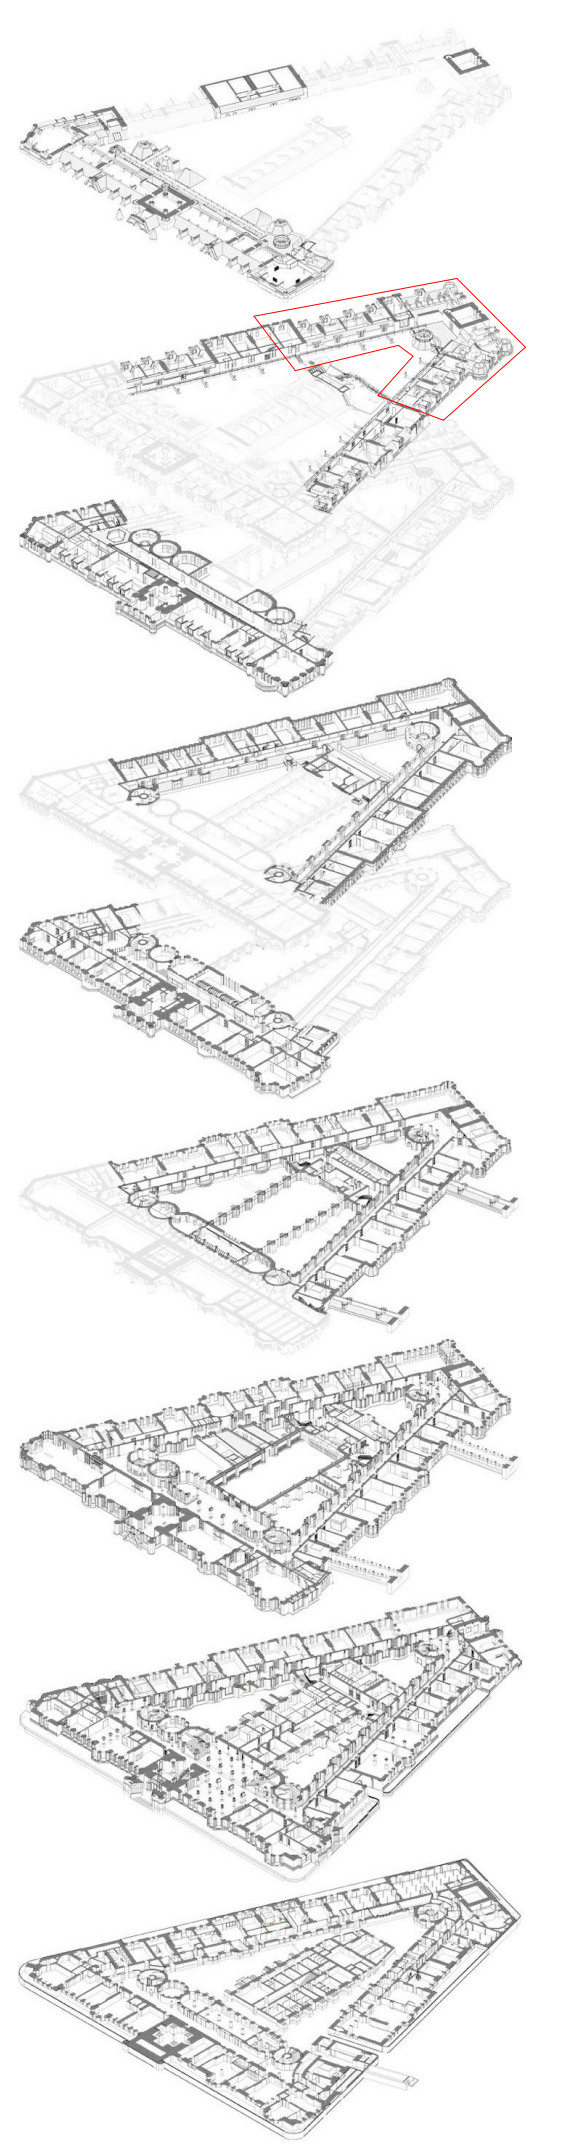

04	10/08/2020	NM	MP	Issued For Tender - Updated Signage
03	30/04/2020	NM	VT	Door Number References Added.
02	29/11/2019	DH	VT	Welfare Unit References
01	26/09/2019	DH	MR	Issued for Tender & LBC/Planning
ISSUE	DATE	APPROVED	DRAWN	DESCRIPTION



OUR
TOWN
HALL
PROJECT

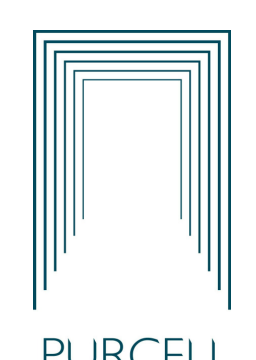

PURCELL

Project Office, Room 308, Town Hall, MANCHESTER M60 2L1
+44 (0) 7970 097 432
www.purcelluk.com

PROJECT STATUS	RIBA STAGE 4
CLIENT	MANCHESTER CITY COUNCIL
PROJECT	OUR TOWN HALL
DRAWING TITLE	DETAILED GA PLANS L06 04 EAST
SIZE & SCALE	A1:As indicated
DRAWING STATUS	FOR TENDER
JOB NUMBER	236959
DRAWING NO.	OTH-PUR-TH-06-DWG-A-2397 04
REV	

© PURCELL 2019. PURCELL IS THE TRADING NAME OF PURCELL ARCHITECTURE LTD.