


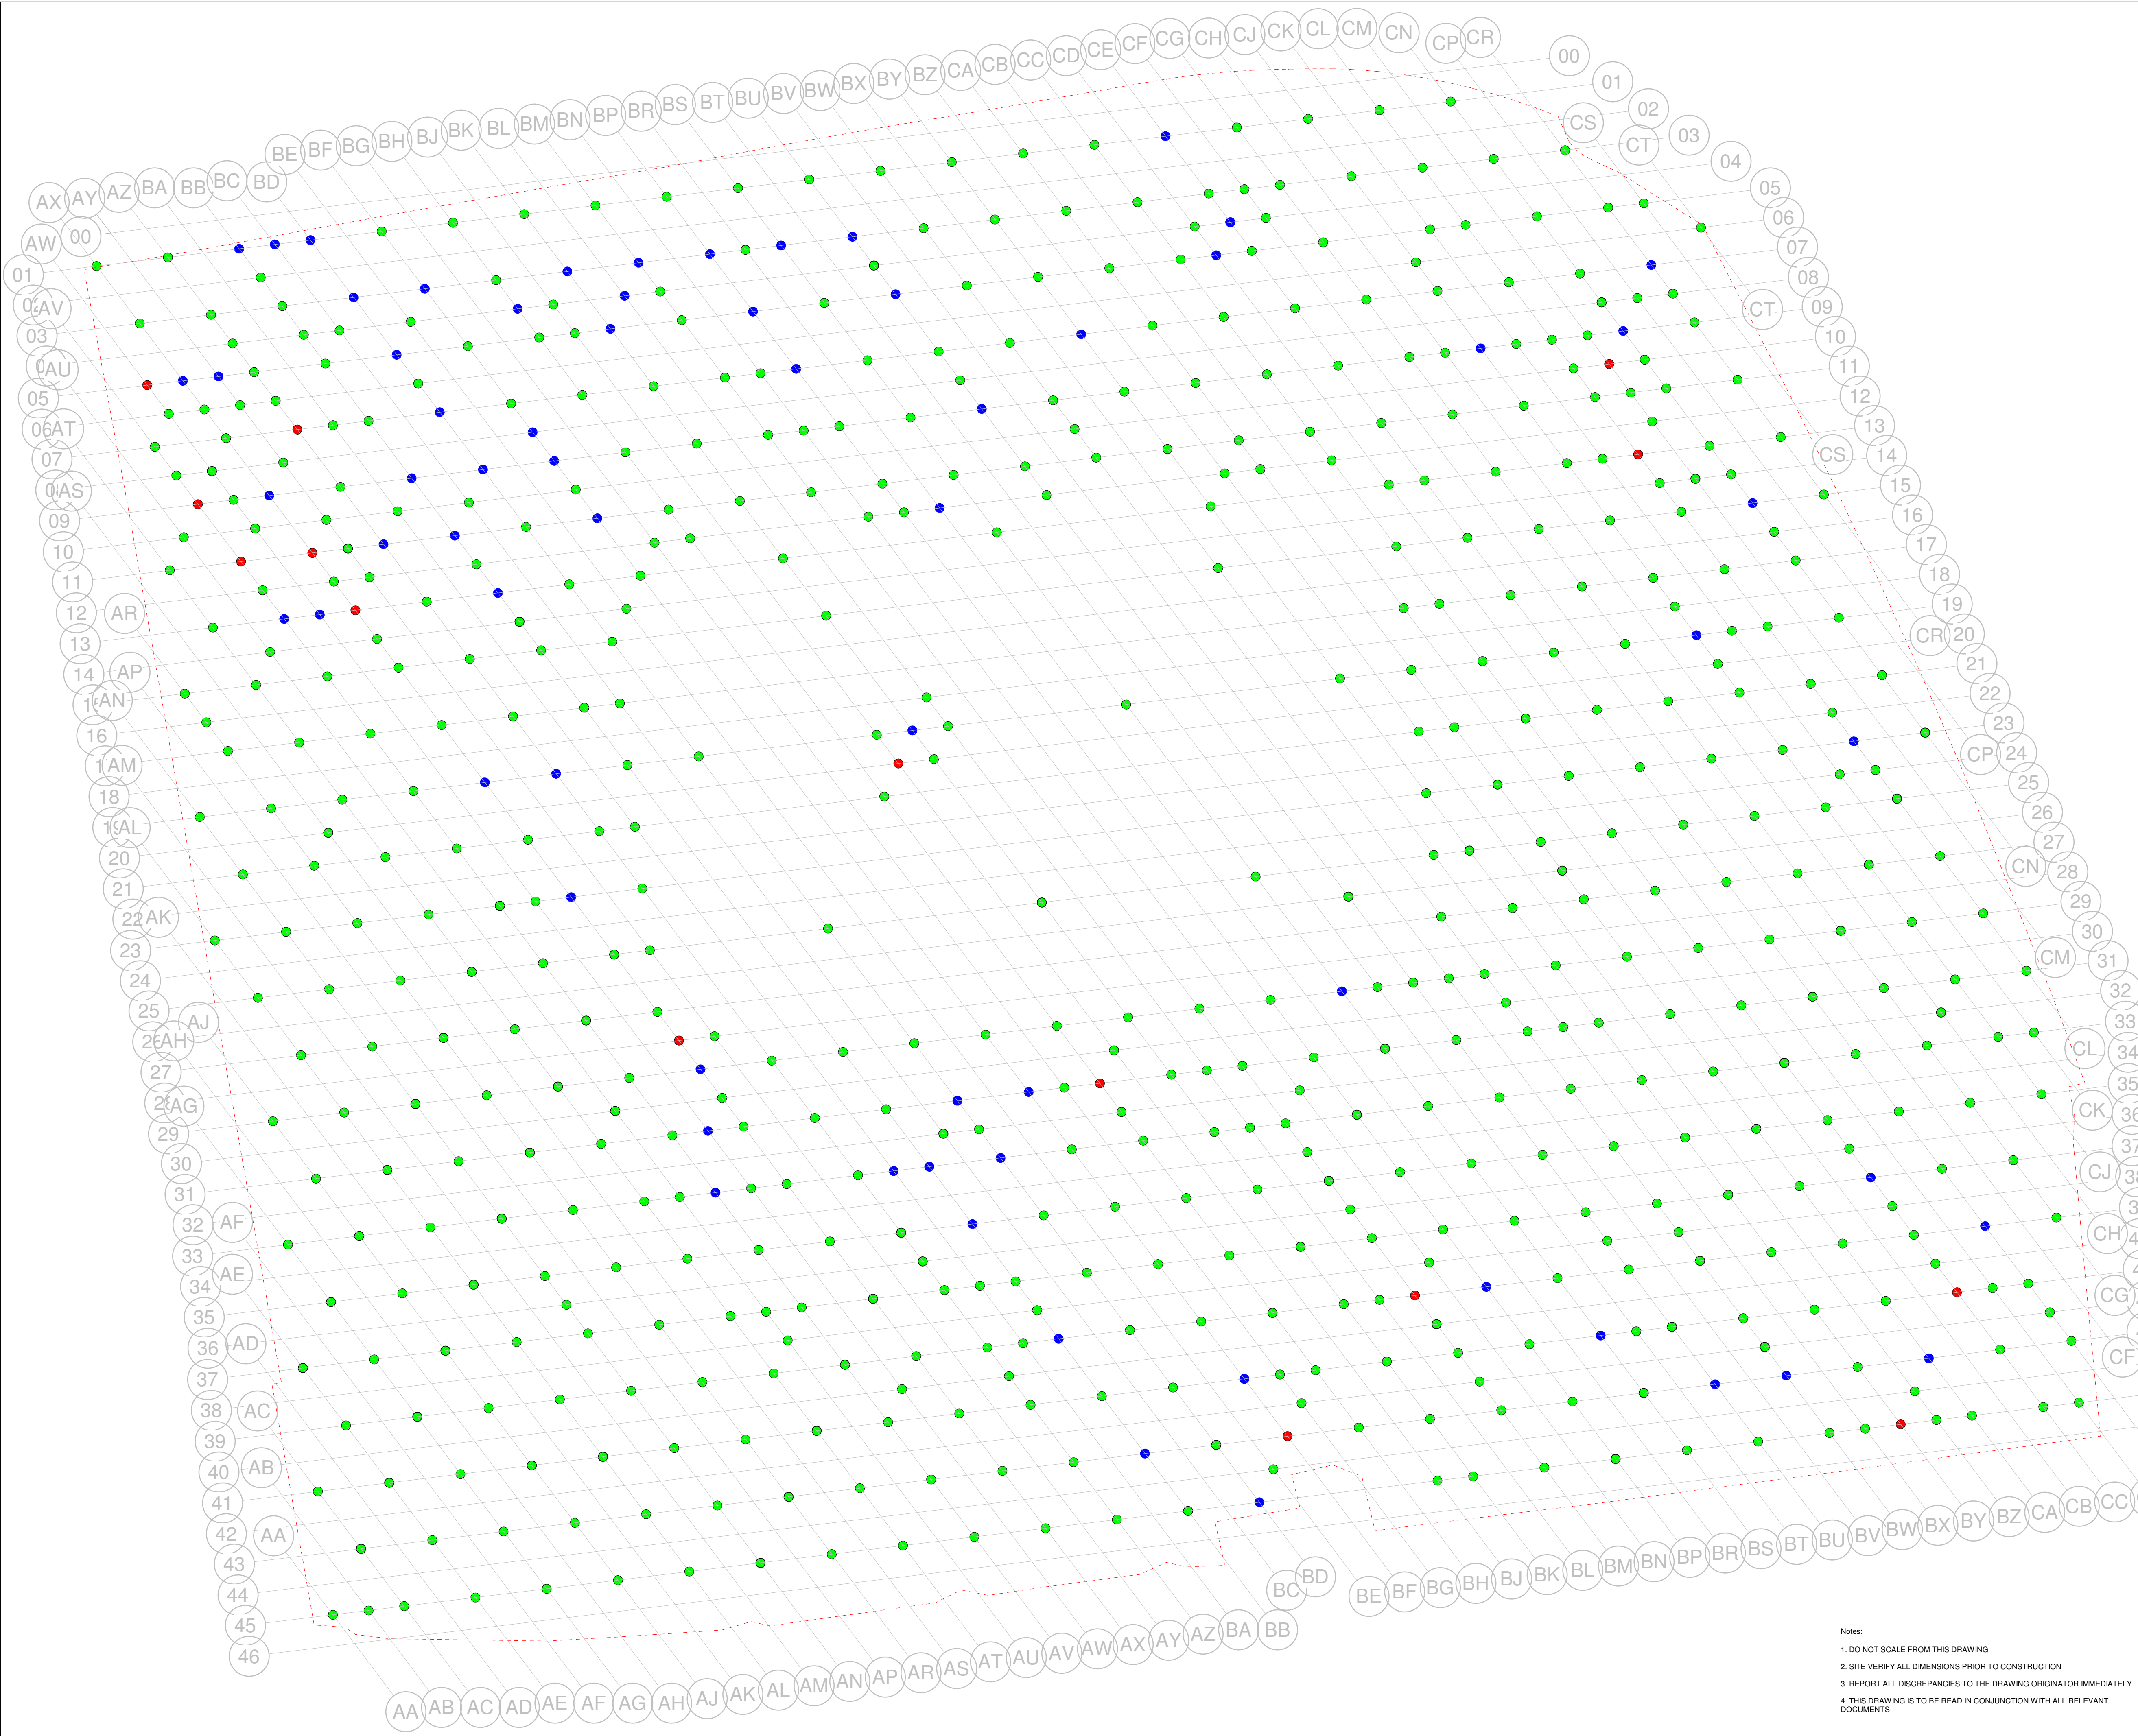

3.5m GRID

7m GRID

DRY WEIGHT

- 1 TONE OR LESS
- 1 - 3 TONNES
- 3 - 6 TONNES
- +6 TONNES

C01	24/02/21	FORMAL ISSUE OF COMPLETED GROUTING LAYOUT	S.A.W.G.C.
P09	12/02/21	PROGRESS UPDATED 12/02/21	S.A.W.G.C.
P08	08/02/21	PROGRESS UPDATED 8/02/21	S.A.W.G.C.
P07	05/02/21	PROGRESS UPDATED 5/02/21	S.A.W.G.C.
P06	04/02/21	PROGRESS UPDATED 4/02/21	S.A.W.G.C.
P05	25/01/21	PROGRESS UPDATED 25/01/21	S.A.W.G.C.
P04	15/01/21	PROGRESS UPDATED 15/01/21	S.A.W.G.C.
P03	08/01/21	PROGRESS UPDATED 08/01/21	S.A.W.G.C.
P02	07/01/21	PROGRESS UPDATED 07/01/21	S.A.W.G.C.
P01	06/01/21	PROGRESS UPDATED 23/12/20	S.A.W.G.C.

Rev	Date	Description	Dm	Chk'd
Revisions				

Drawing Originator

Head Office

Mail: Maple Cross House
Denham Way
Maple Cross
Rickmansworth
Herts WD3 9SW

Phone: +44(0)1923 423100
Fax: +44(0)1923 423681

Drawing Status			
CONSTRUCTION ISSUE			
Project Name			
PROJECT BRADFORD			
Drawn by S.A.W.	Drawn Date 23/12/20	Checked by G.C.	Checked Date
Approved by Approver	Approved Date	Scale A1 N.T.S.	
Title		Original drawing sheet is A1	

- Notes:
- DO NOT SCALE FROM THIS DRAWING
 - SITE VERIFY ALL DIMENSIONS PRIOR TO CONSTRUCTION
 - REPORT ALL DISCREPANCIES TO THE DRAWING ORIGINATOR IMMEDIATELY
 - THIS DRAWING IS TO BE READ IN CONJUNCTION WITH ALL RELEVANT DOCUMENTS

GROUT TAKES LAYOUT

COMPLETED PROGRESS DRG

Document reference	Revision
22D990-CSL-00-F1-SK-X-0106	C01