

FIRE STRATEGY - KEY

Individual apartment to include stand alone BS9399

part 6 fire alarm


FD 30s Fire door with 30 mins fire rating and intumescent seal

SD Smoke Detector

SDH Smoke Detector at high level with hot rod (where used is over 600mm)

HD Heat Detector Fitted in Risers

Red dashed line Protected area to provide 60 mins fire protection

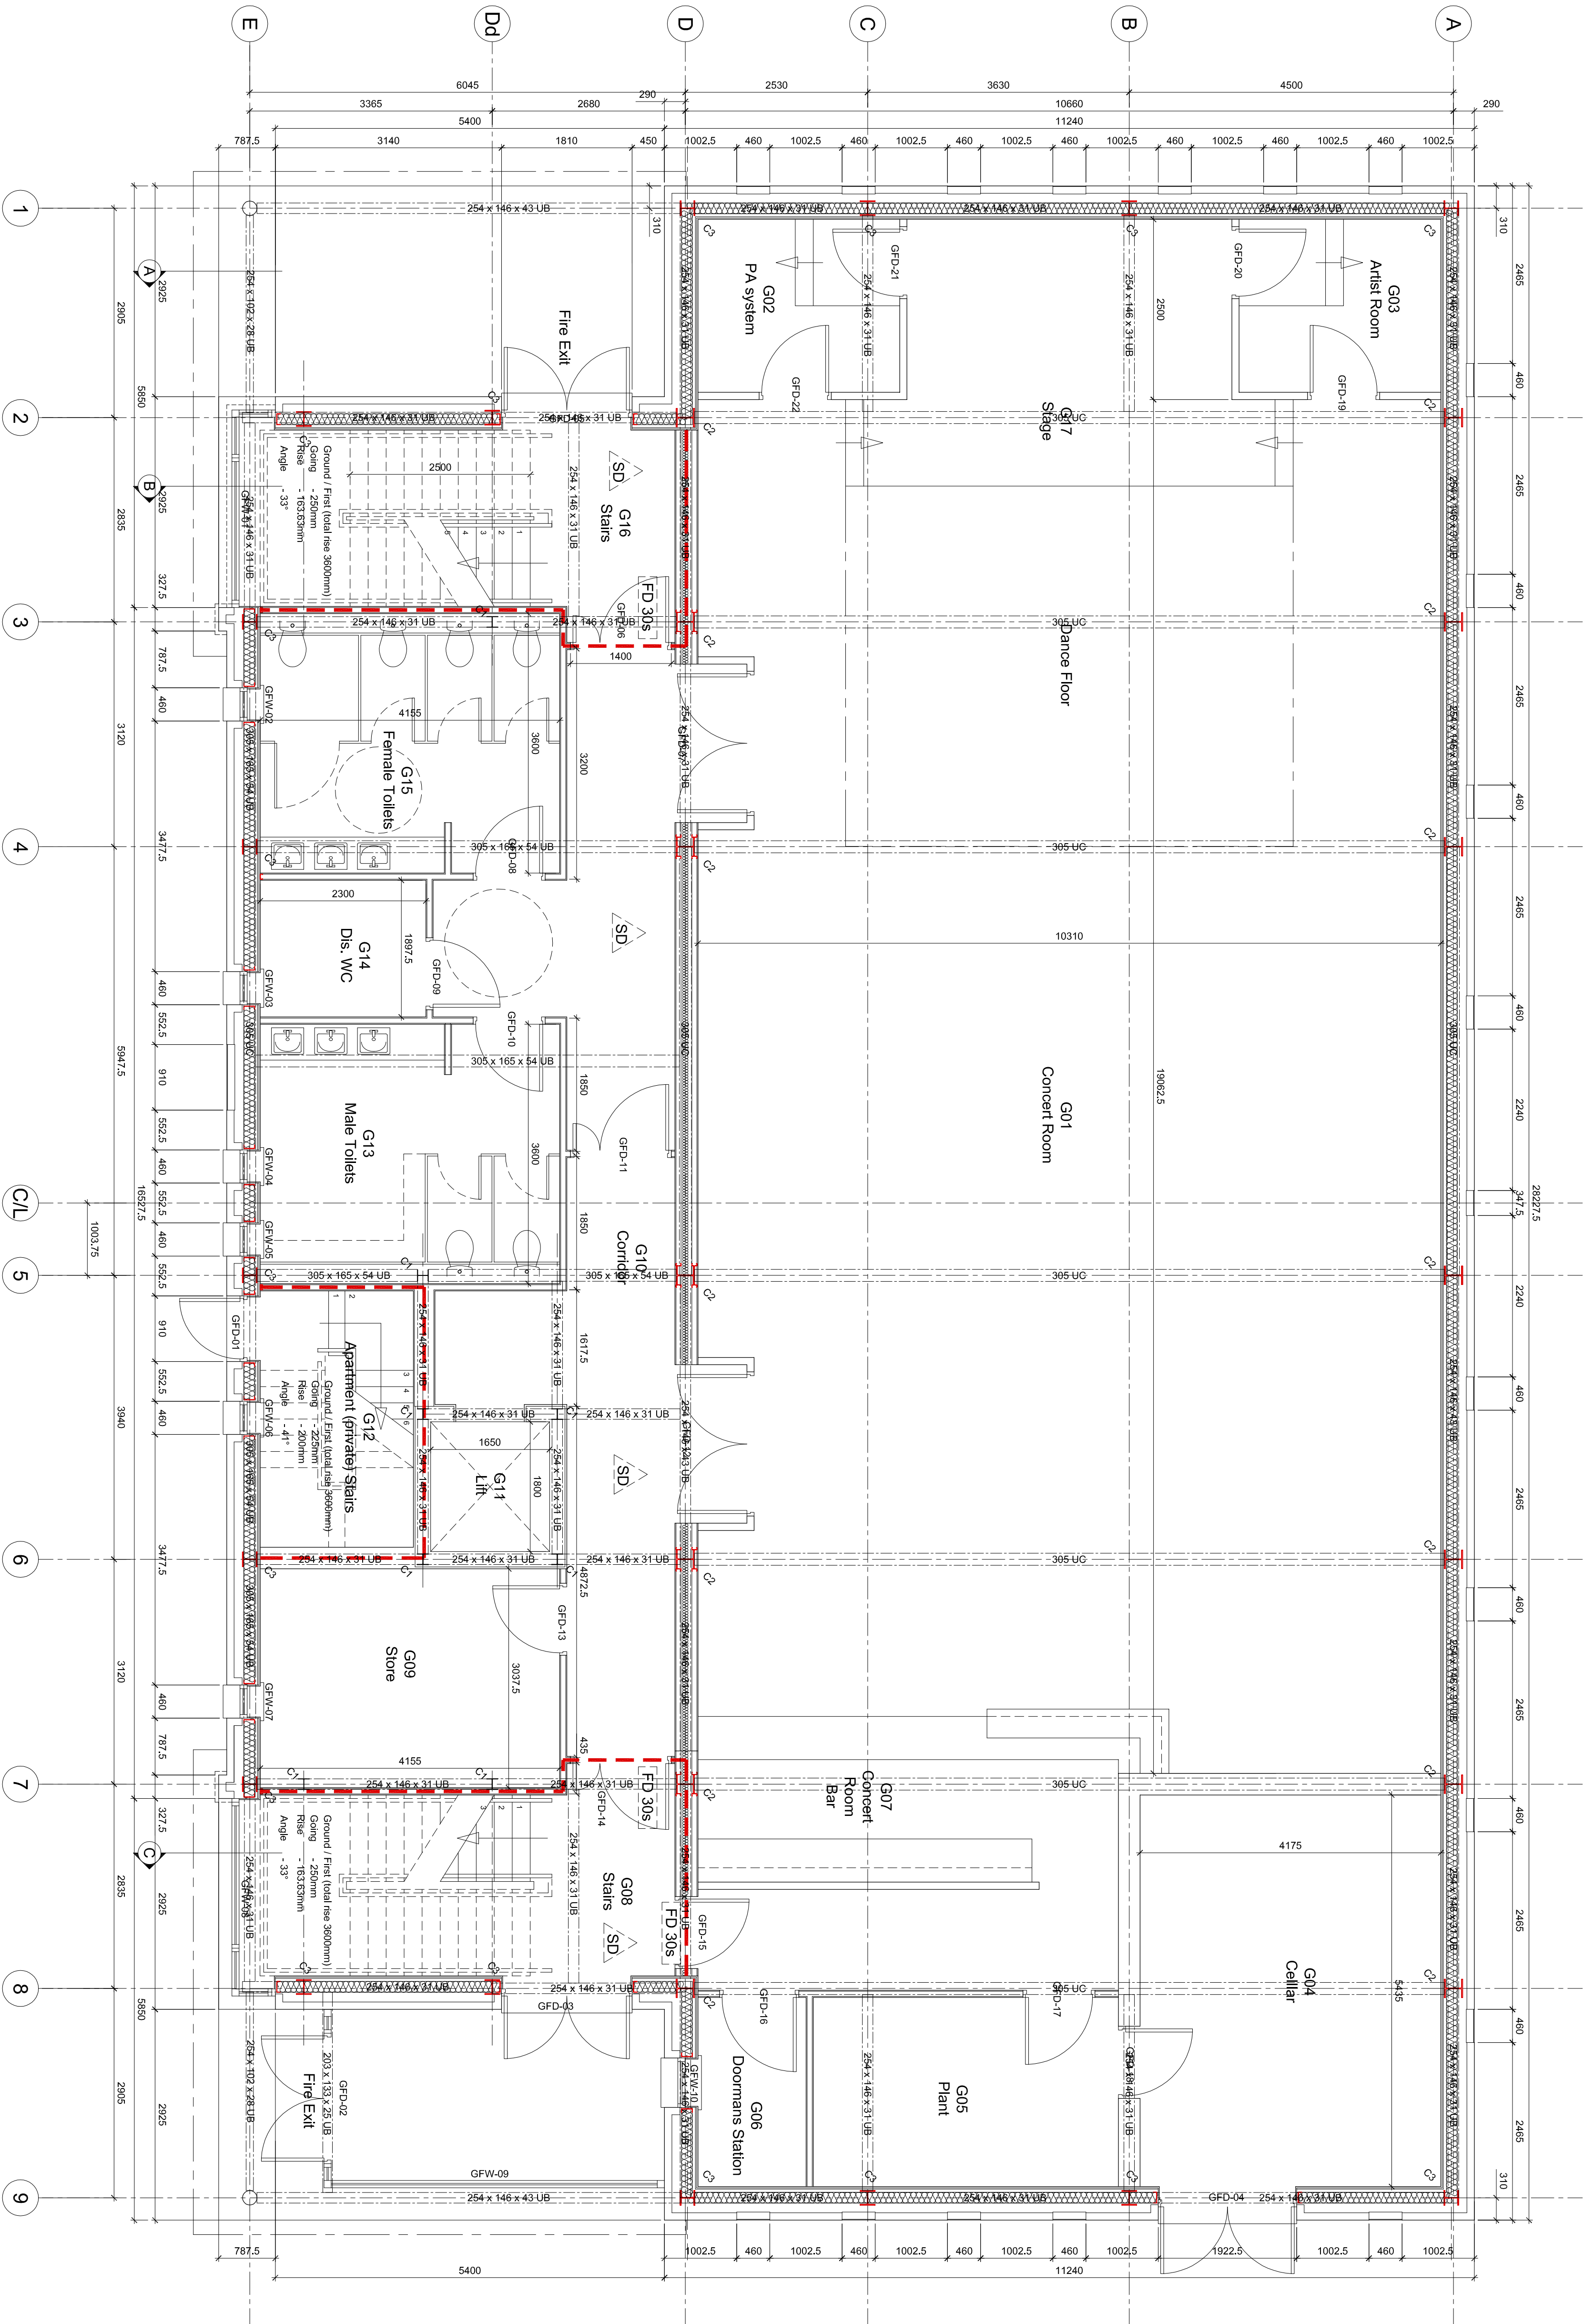

Ground Floor Plan