


01 Northern Bridge - Plan
1:50 @A1

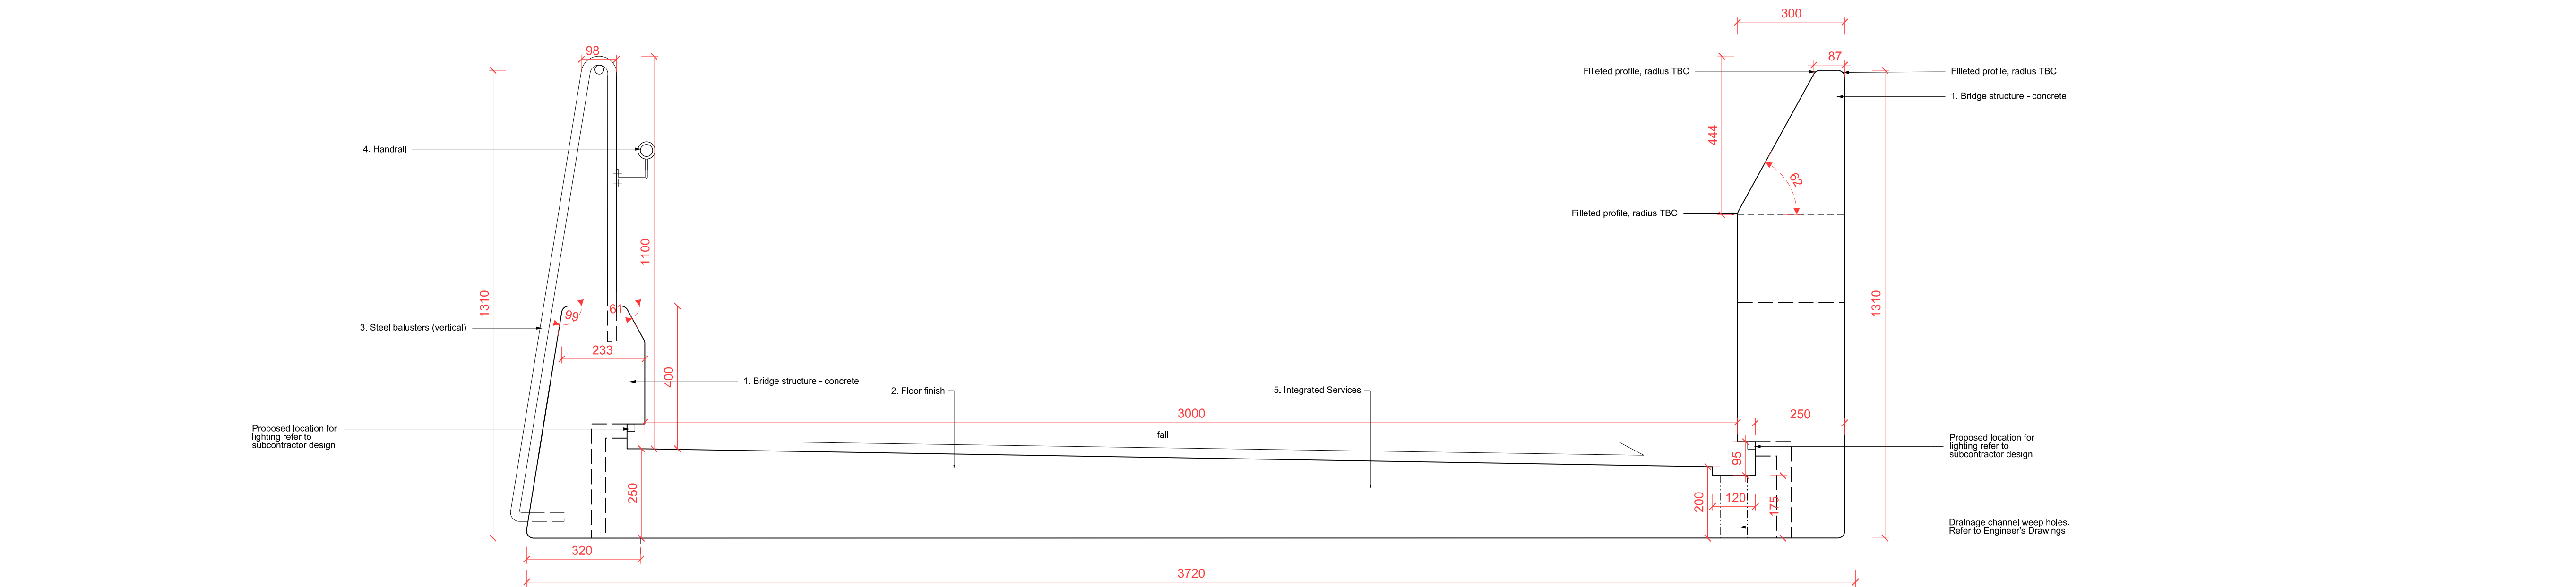

02 Northern Bridge - Section
1:10 @A1

Northern Bridge:
External concrete bridge with concrete upstand and steel rebar balustrade to one side and profiled concrete balustrade on one side.
Size and configuration: Refer to design drawings
To comply with Structural Engineer's specification

Please refer to Lighting Consultant's drawing:
4292_05_003

BRIDGE STRUCTURE - CONCRETE: To Engineer's Specification
Reinforced concrete bridge structure with integrated balustrade panel / upstand

FLOOR FINISH:
Material: Concrete slab with exposed aggregate and combed finish. Refer to 0345-SEW-ZZ-ZZ-SH-L-001100_PLANNING CONDITION DISCHARGE

STEEL BALUSTERS (VERTICAL):
Material: Mild Steel reinforcement bar
Thickness: Nominal 25mm diameter shown.

HANDRAIL:
Material: Galvanized Steel
Size: 48mm diameter

INTEGRATED SERVICES:
Allow for integrated service runs to supply power and drivers for integrated light fittings.
All services to be hidden.

General Notes

For Bridge & Road works. This drawing should not be used for construction without the approval of the Engineer. Do not scale the drawing. All dimensions to be checked on site to the nearest 10mm. Dimensions to the face of structure. All work must comply with relevant BS standards and follow the applicable requirements. Check the survey and reference to be reported to the end user.

General Notes

P00/05.03.21	PLANNING	SEW
Rev	Date	Reason for Issue
Chk		

Keyplan

Scale Bar

sew Studio
Egret
West

3 Brewery Yard
London
EC1V 4JG
0207 549 1730
hello@egretwest.com
egretwest.com
©2015 SEW Ltd

Client
Mayfield Partnership

Project
Mayfield Park

Drawing Title
Northern Bridge
Plan/Section (Sheet 1 of 2)

Project Number 0345	Status PLANNING
Scale at A1 (A3) 1:50/1:10	Date 05.03.21
Drawn by FK	Checked by SEW

Drawing Number 0345-SEW-ZZ-ZZ-DR-L-PL3406	Revision P00
--	-----------------