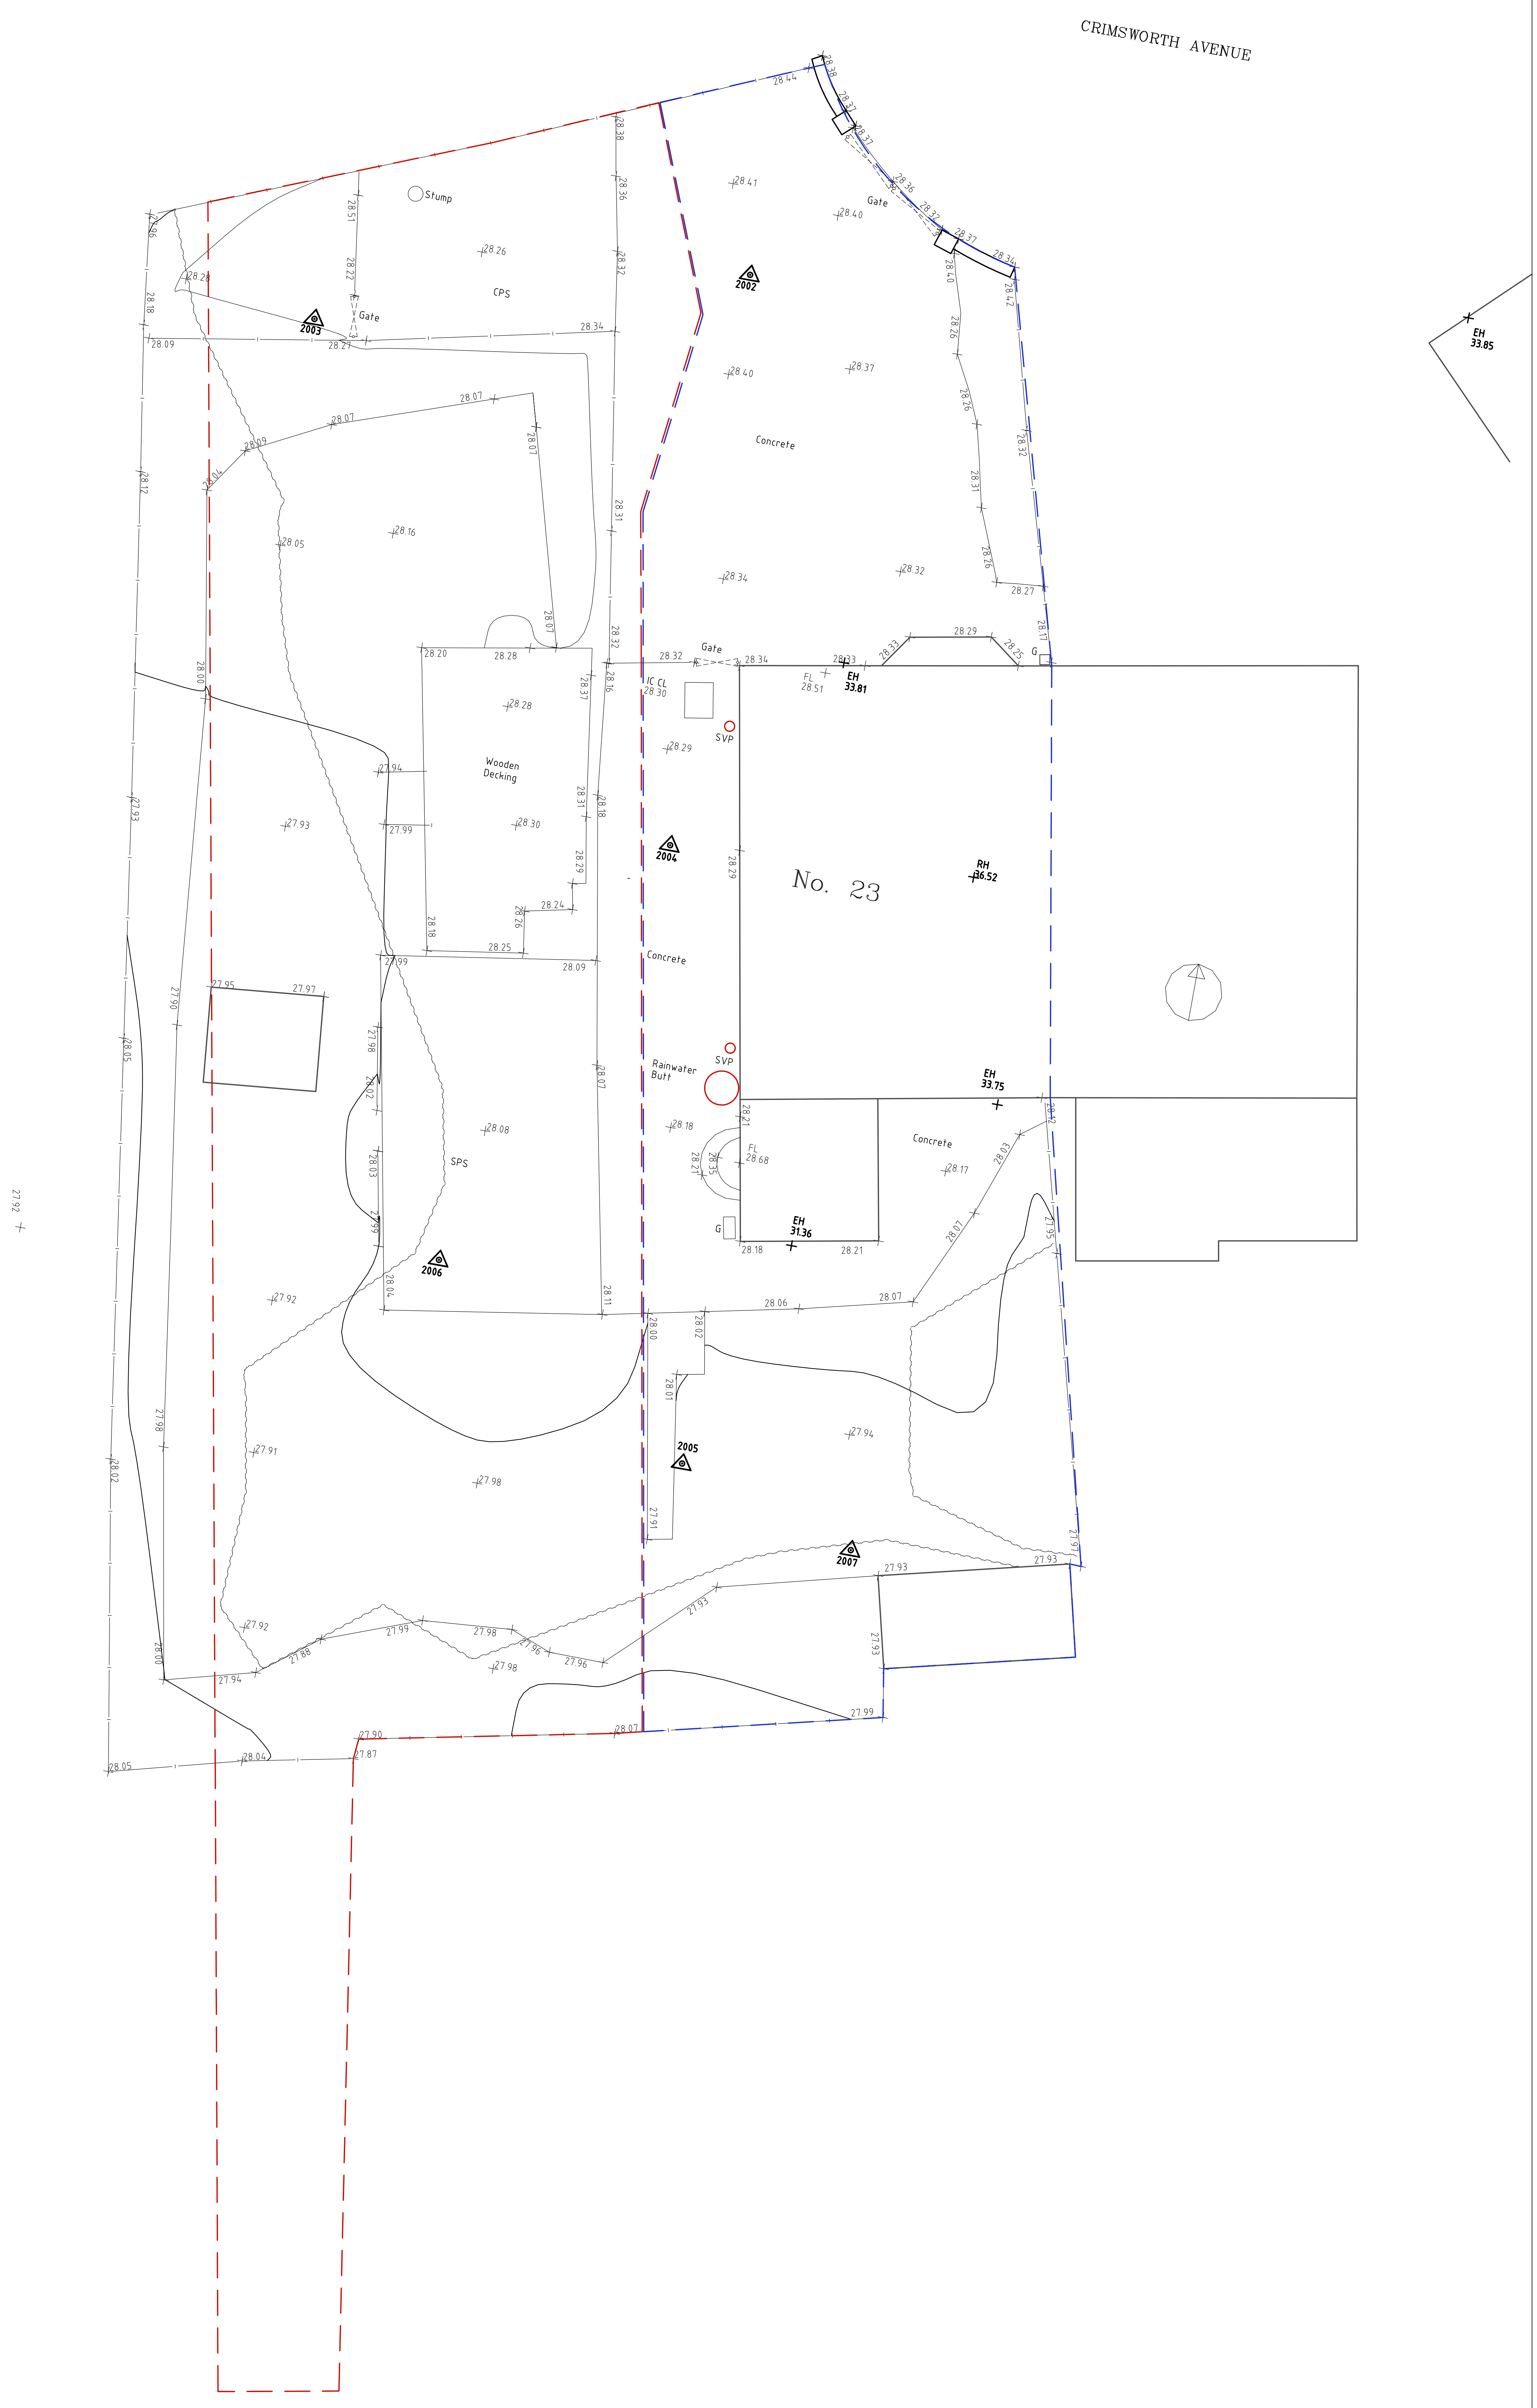

PROJECT
23a Crimsworth Av,
Chorlton.

SCALE 1:100 @A3	CLIENT John O' Hare.
DRAWING NUMBER 155-PL- GLS1revA	DRAWING TITLE Existing plan: SITE PLAN
CONTRACT NO: 155 / STAGE CODE planning / REV. -	

ISSUED

Date	Rev.
19/04/21	
22/04/21	a

sj simon james arq ltd/architects
UK: 120 Grosvenor st, All Saints, Manchester, M1 7HL