


A1

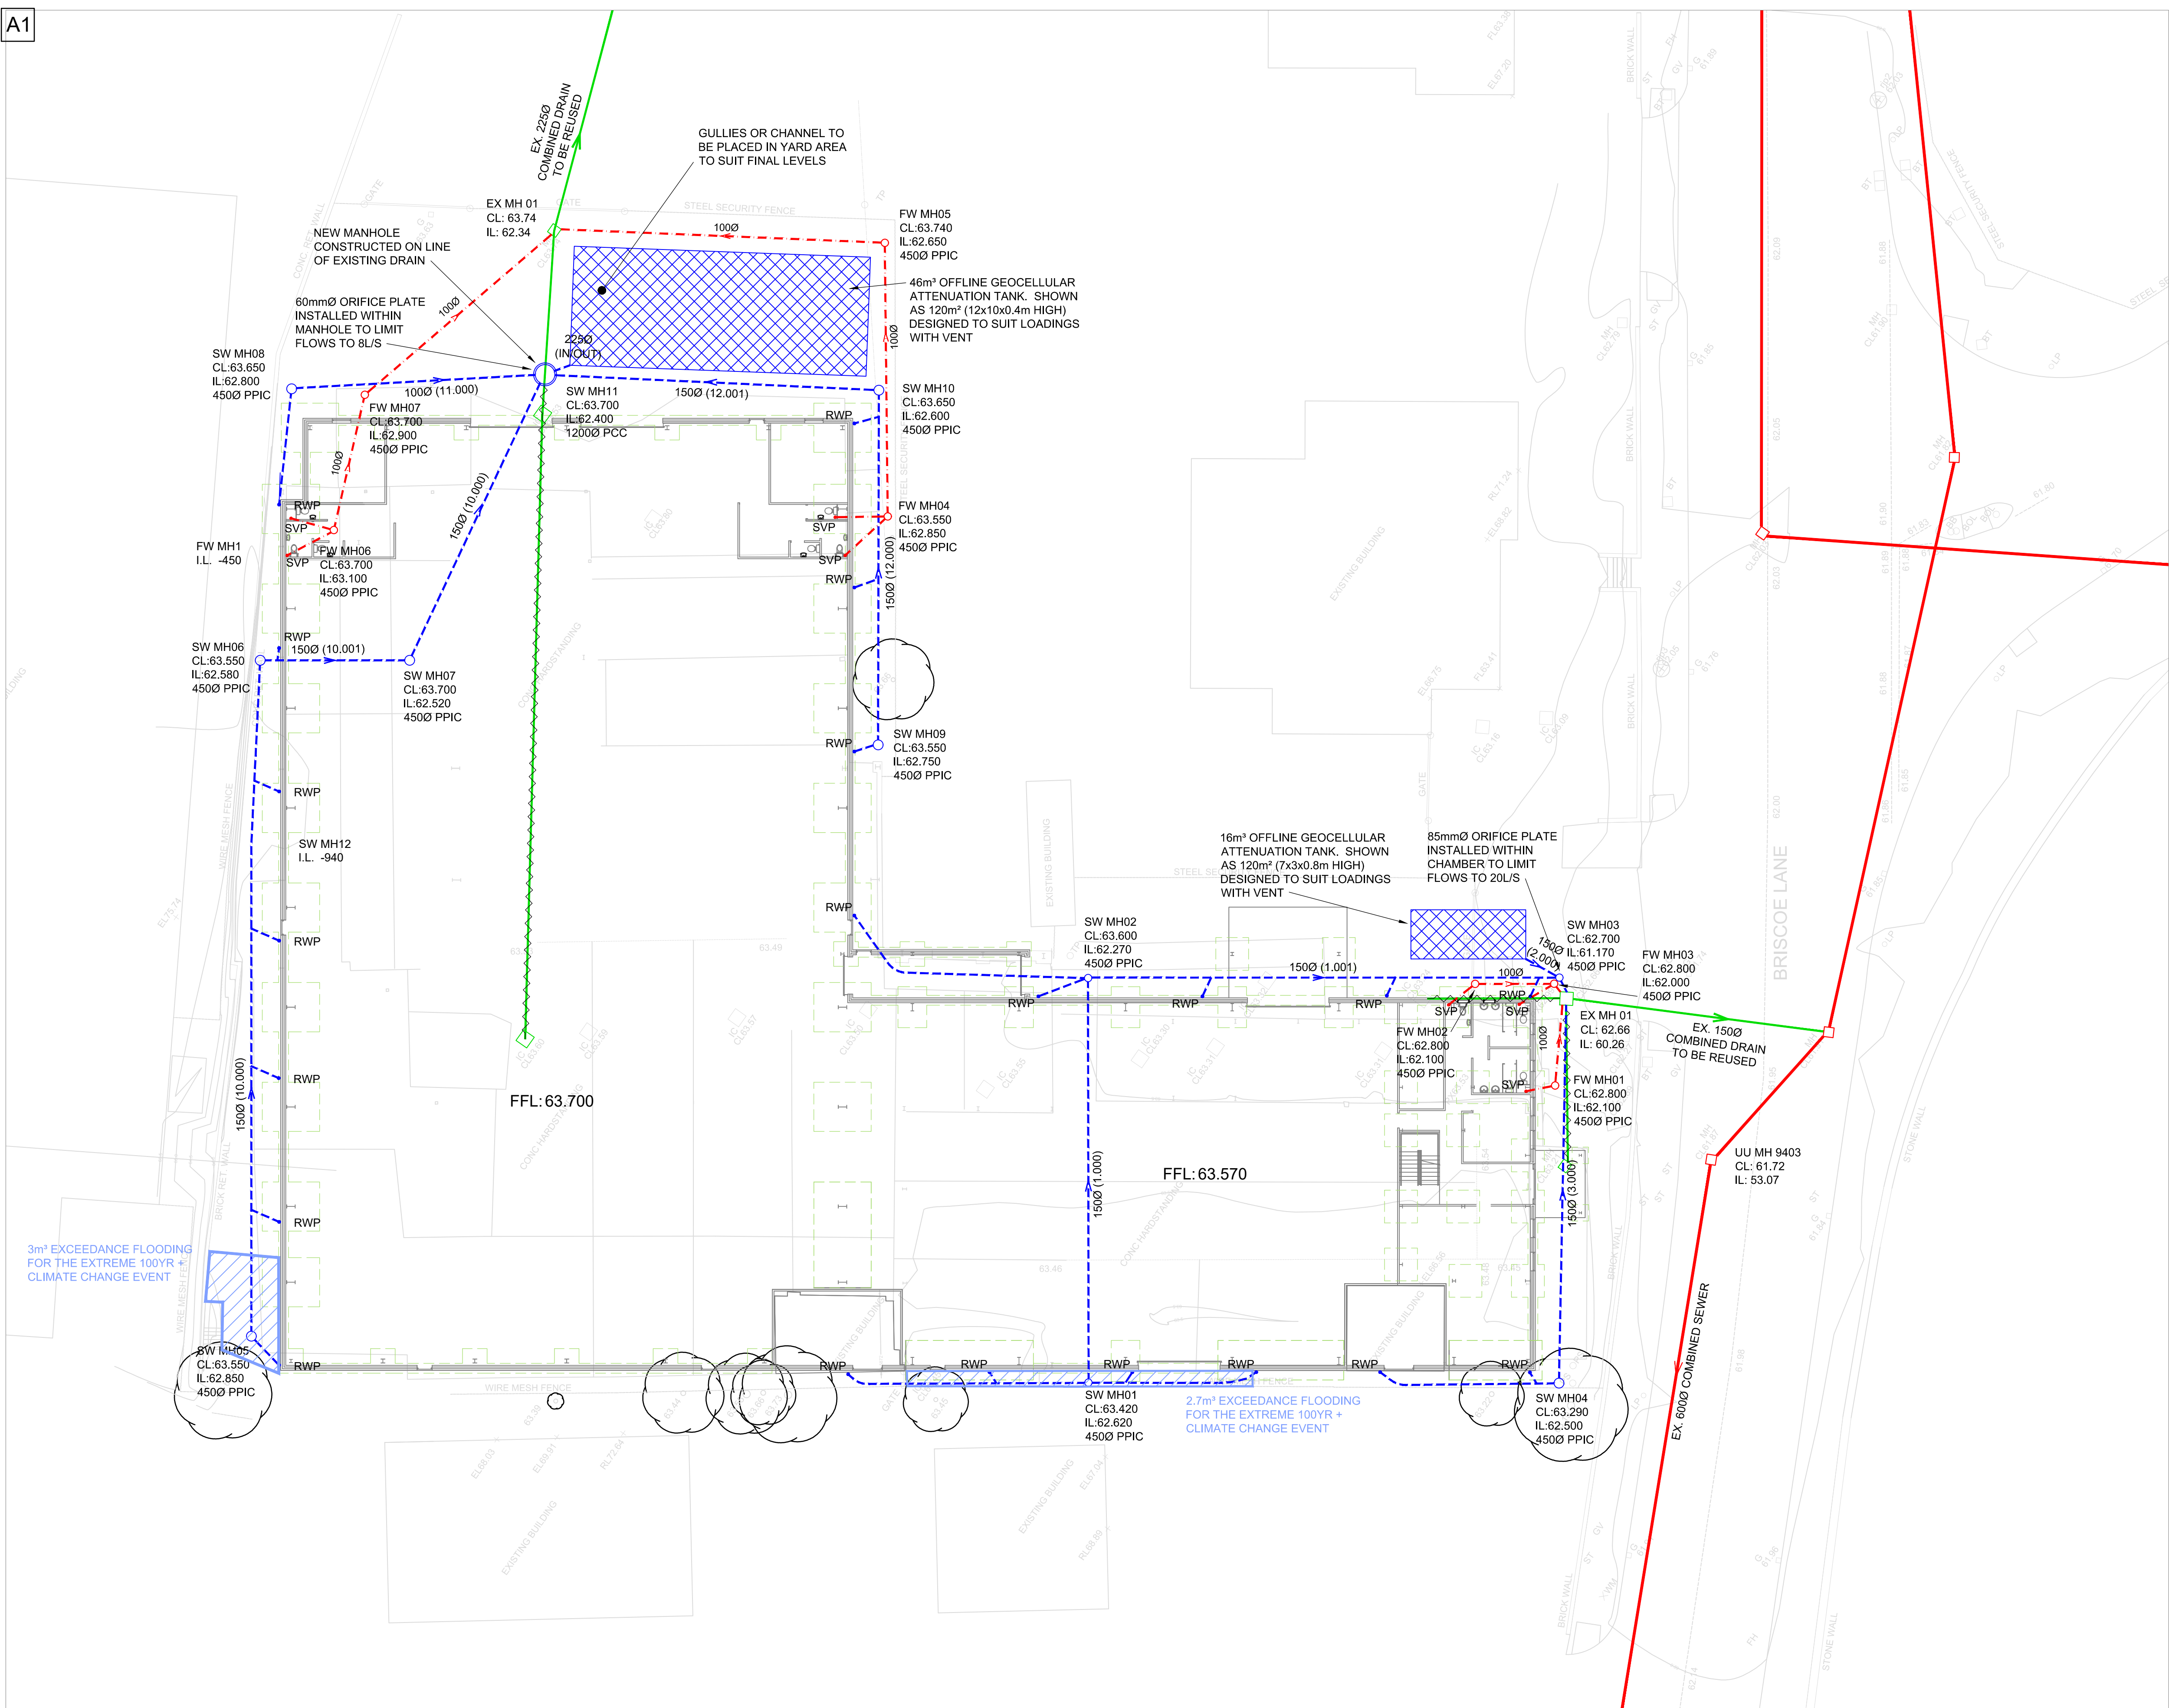

NOTES

This drawing is copyright and owned by Marston and Grundy LLP, and is for use on this site only unless contractually stated otherwise.

DO NOT SCALE this drawing (printed or electronic versions).
Contractors must check all dimensions from site.

All other design team elements, where indicated, have been imported from the consultant's drawings and reference should be made to the individual consultant's drawings for exact setting out, size and type of component.

Discrepancies and / or ambiguities within this drawing, between it and information given elsewhere, must be reported immediately to the architect for clarification before proceeding.

All works are to be carried out in accordance with the latest British Standards and Codes of Practice unless specifically directed otherwise in the specification.

Responsibility for the reproduction of this drawing in paper form, or if issued in electronic format, lies with the recipient to check that all information has been replicated in full and is correct when compared to the original paper or electronic Graphical representations of equipment on this drawing have been co-ordinated, but are approximations Please refer to the Specifications and / or Details for actual sizes and / or specific contractor construction information.

This original document is issued for the purpose indicated below and contains information of confidential nature. Further copies and circulation will be strictly in accordance with the confidentiality agreement under the contract. This original must be destroyed or returned to the contractor.

DRAWING STATUS

S0 = Work In Progress **S1** = Co-Ordination **S2** = Information
S3 = Review / Comment **S4** = Approval **D1** = Costing **D2** = Tender
D3 = Contractor Design **D4** = Construction **FC** = Final Construction

KEY

- | | |
|---|---|
|  | EXISTING COMBINED WATER PUBLIC SEWER |
|  | EXISTING COMBINED PRIVATE DRAIN |
|  | EXISTING COMBINED PRIVATE DRAIN TO BE ABANDONED |
|  | PROPOSED FOUL WATER DRAINAGE |
|  | PROPOSED SURFACE WATER DRAINAGE |
| SVP | SOIL VENT PIPE |
| RWP | RAINWATER PIPE |

P1	PRELIMINARY ISSUE	PG	18.12.20	MD
Rev	Description	By	Date	Chk'd



Client

CASSEL & FLETCHER

Project
BRISCOE LANE
PROPOSED REBUILD

Drawing

EXCEEDANCE FLOODING PLAN

Purpose of Issue							Status	
PRELIMINARY							S1	
Project No		Scale @ A1		Date		Drawn	Checked	
12123		1:200		18.12.20		PG	MD	
Drawing identifier							Revision	
project	origin	zone	level	file type	role	number		
BRL-MAG-ZZ-XX-DR-C-0201							P1	