


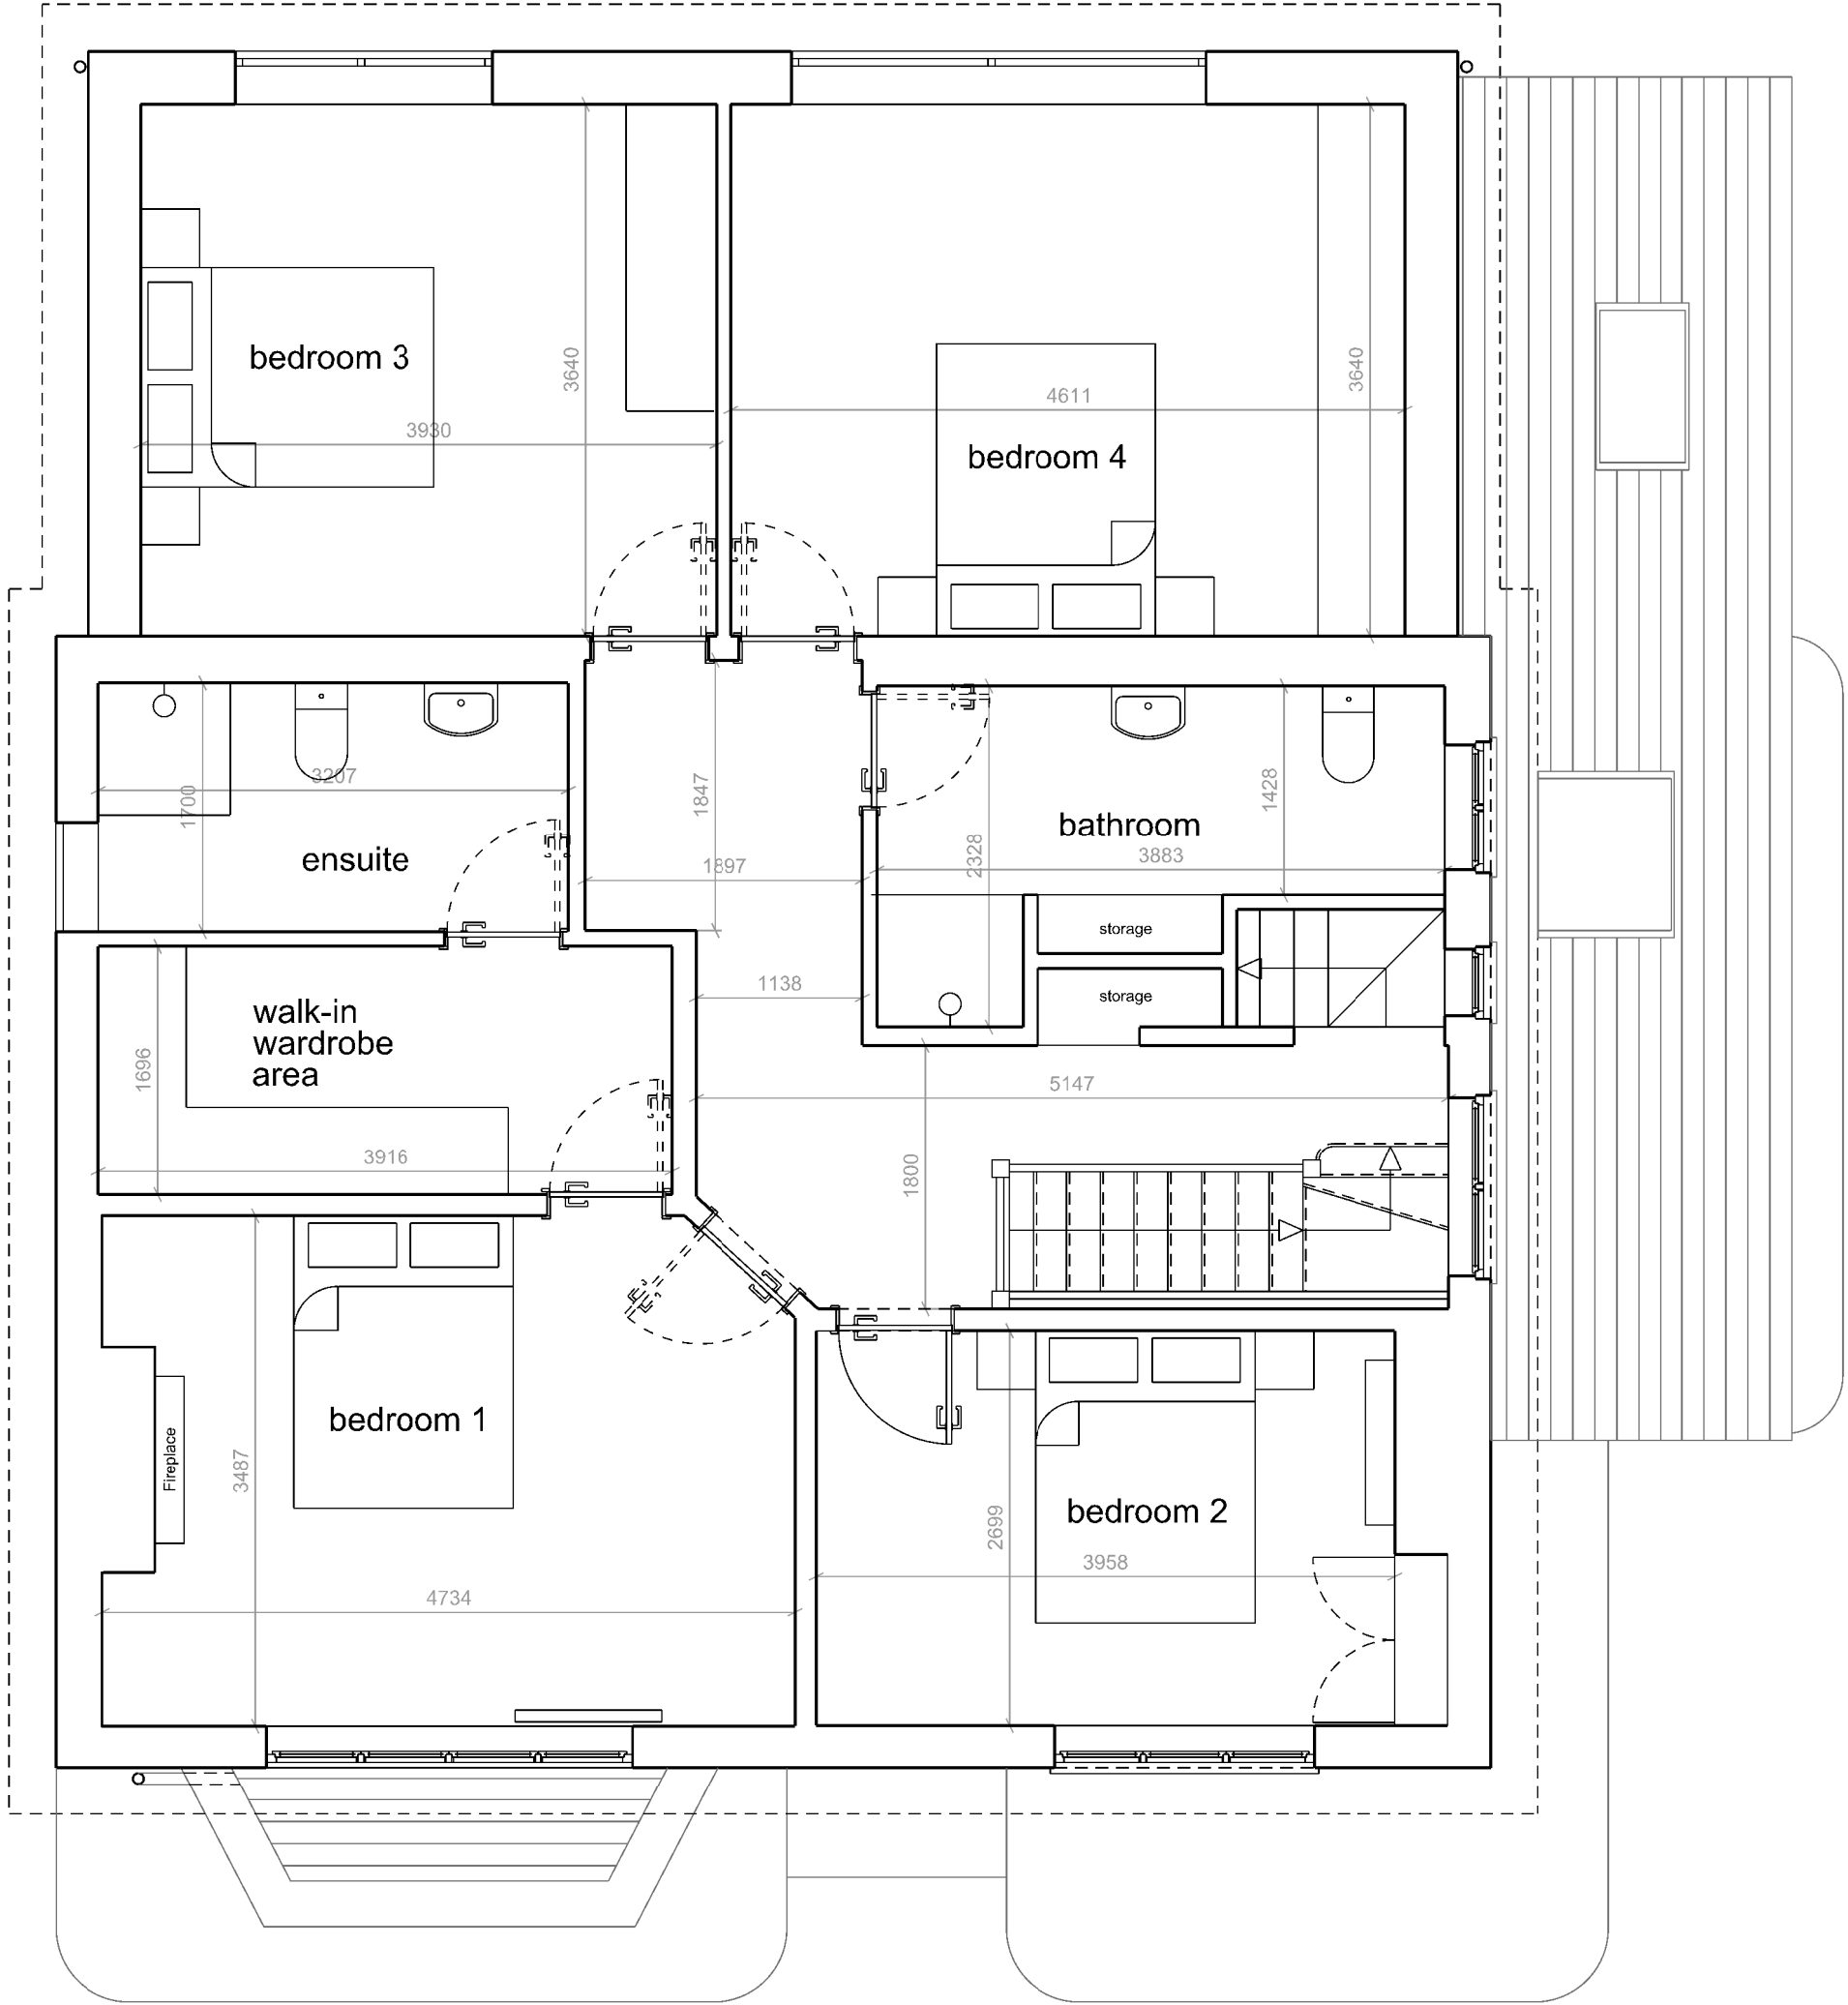

Proposed First Floor Plan