


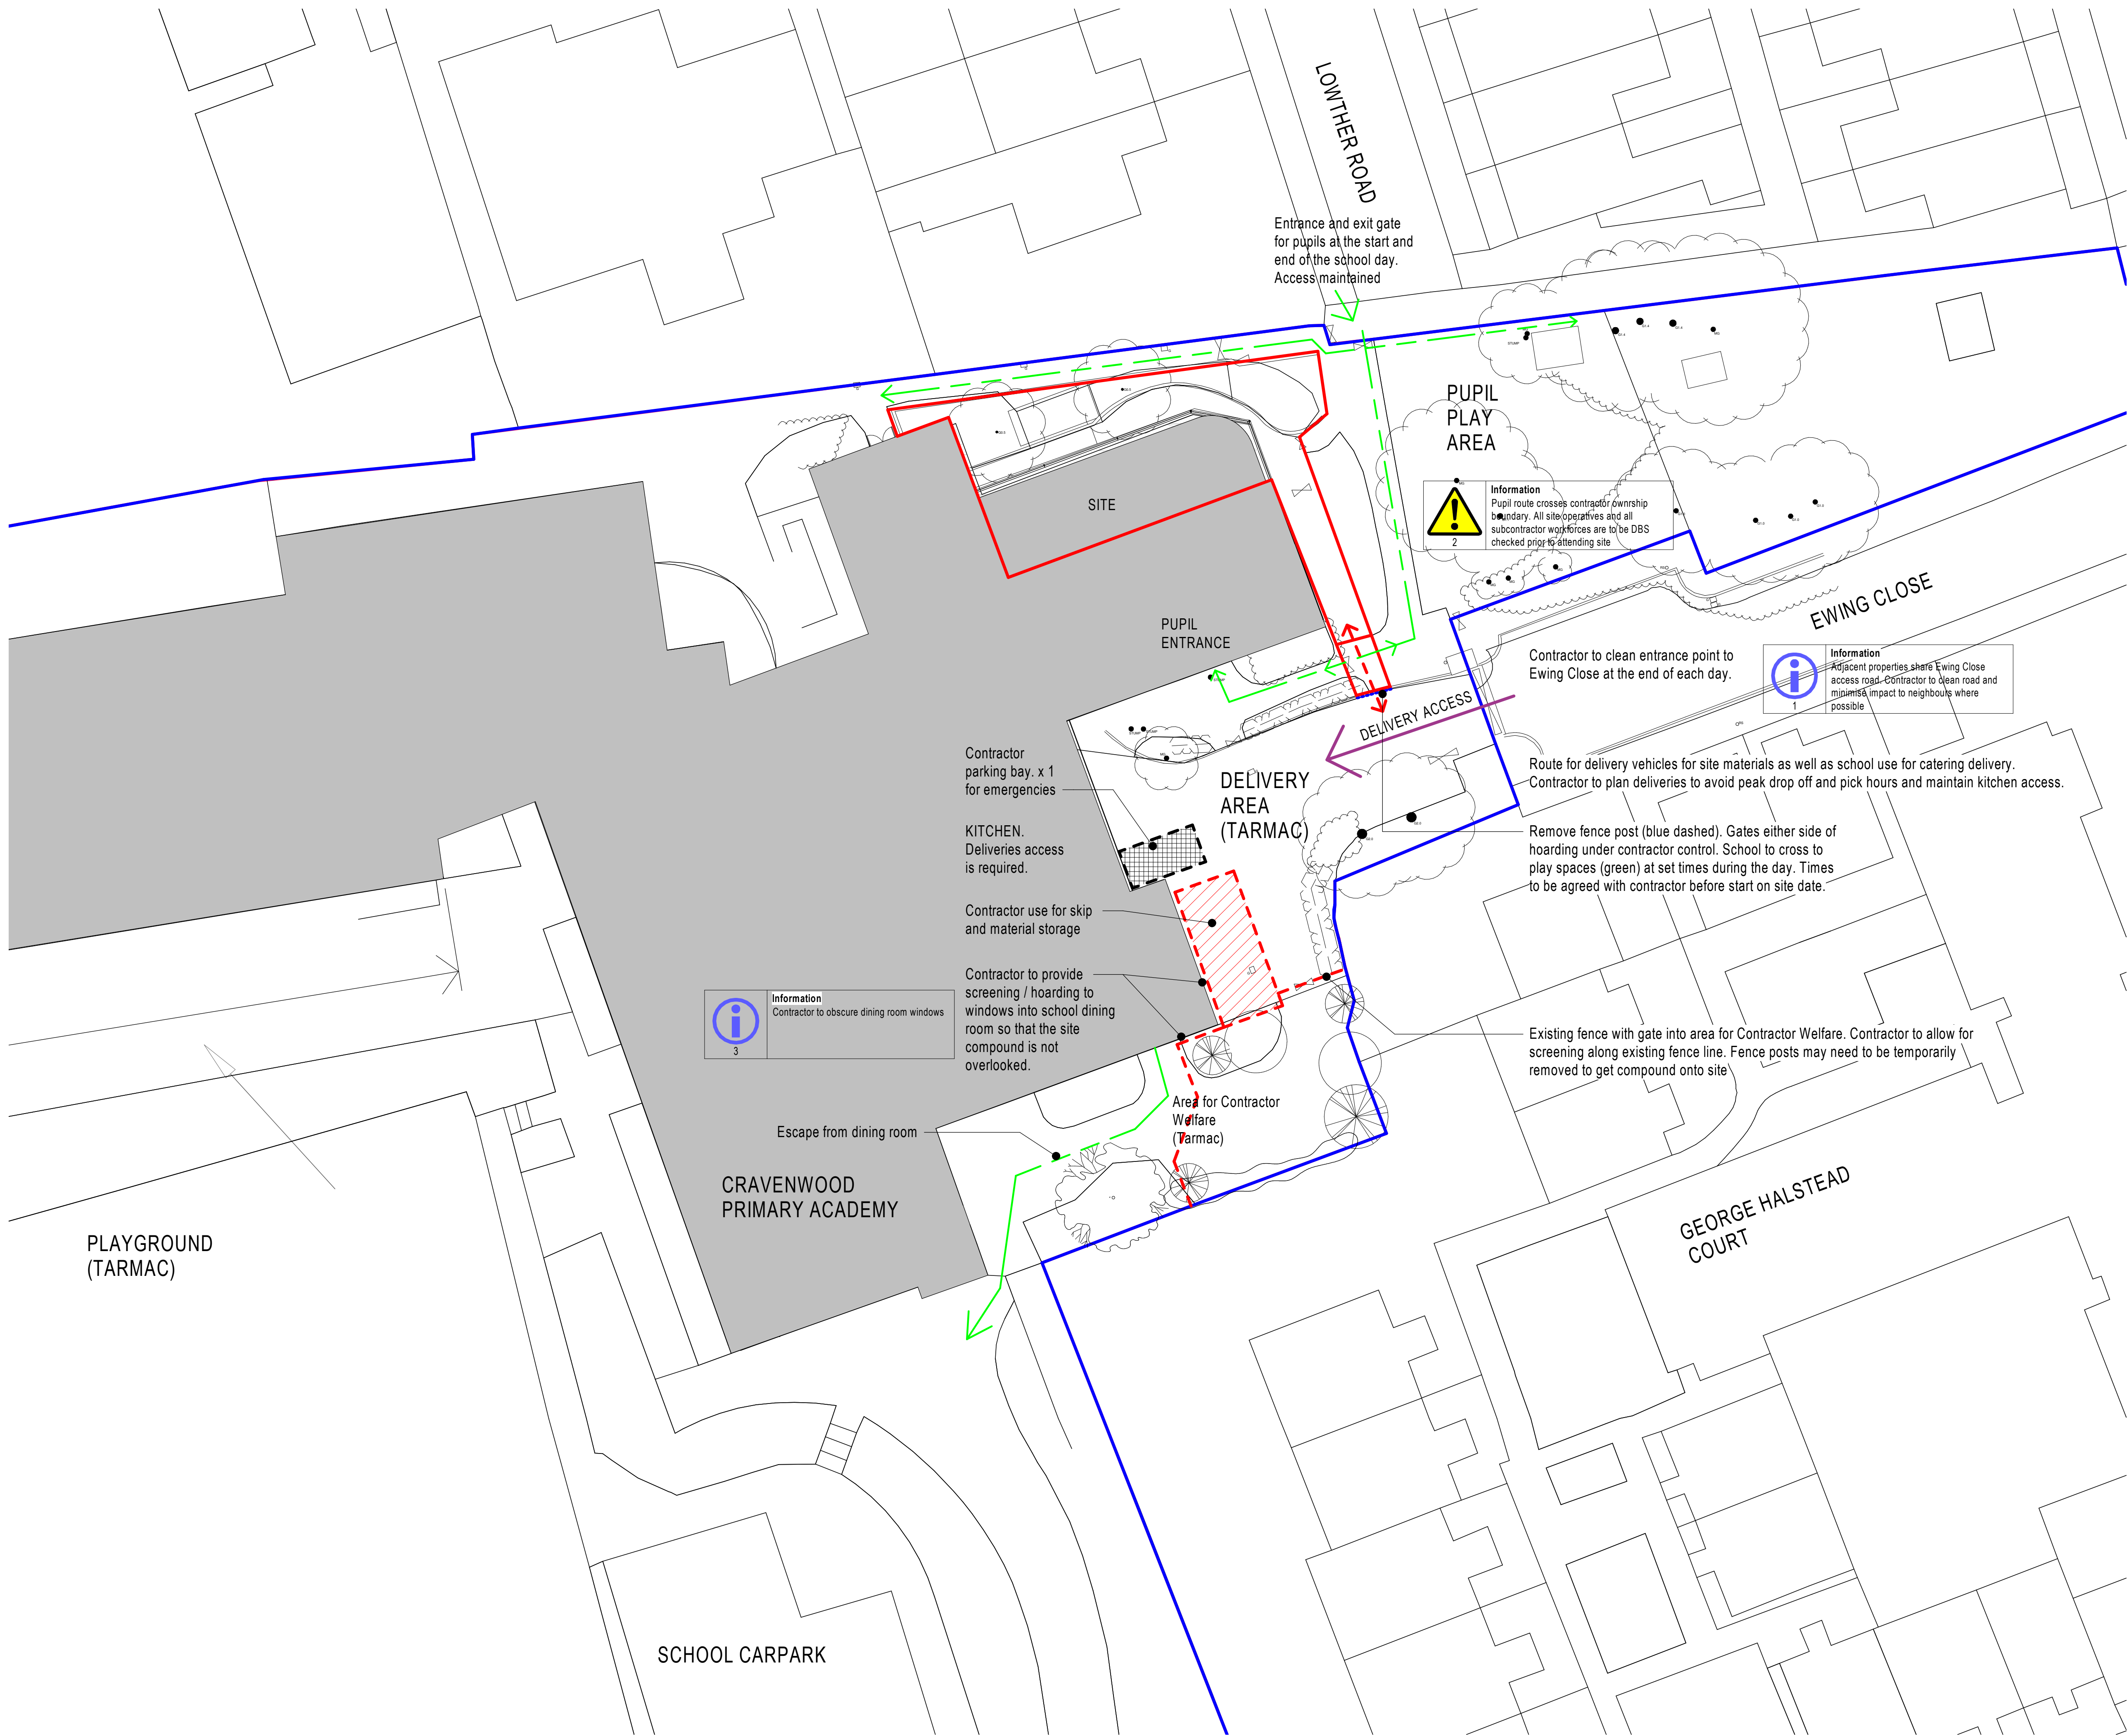

- FOR CONTRACTORS COMPOUND:
1. REFER TO PRELIMS [insert clause ref] FOR ALL SITE SET UP REQUIREMENTS
 2. REFER TO EMPLOYER SITE RULES IN ADDITION TO THE ABOVE
 3. SITE RULES TAKE PRECEDENCE
 4. REFER TO H&S PRE-TENDER INFORMATION
 5. ALL DELIVERY TIMINGS TO BE AGREED IN ADVANCE WITH EMPLOYER
 6. CONTRACTOR TO PROVIDE DETAILED COMPOUND PLAN OUTLINING THE ABOVE TO BE AGREED BY EMPLOYER AND CDMC PRIOR TO COMMENCEMENT OF WORKS



- CONTRACT BOUNDARY
- LAND OWNERSHIP BOUNDARY
- HOARDING BEYOND SITE BOUNDARY
- PUPIL ROUTE
- VEHICLE ROUTE

TENDER				
REVISION	DATE	DESCRIPTION	ARCHITECT	PARTNER
DZ C 1	18/03/21	Tender Issue	ADP	
DZ C 2	18/03/21	Coordination updates	ADP	

CHECK ALL DIMENSIONS AND VERIFY ON SITE. REPORT ANY ERRORS OR OMISSIONS

adp Cantay House
Park End Street
Oxford
OX1 1JD
T +44 (0) 1865 248045
E oxford@adp-architecture.com
www.adp-architecture.com

JOB TITLE: CRAVENWOOD PRIMARY SCHOOL MANCHESTER		
DRAWING TITLE: CONTRACTORS COMPOUND & SITE Enabling Works		
SCALE: As indicated	DRAWING SHEET SIZE: A1	
JOB CODE: ULCPS	DRAWING NUMBER: ADP-00-XX-DR-A-0901	REVISION: D2 C2