


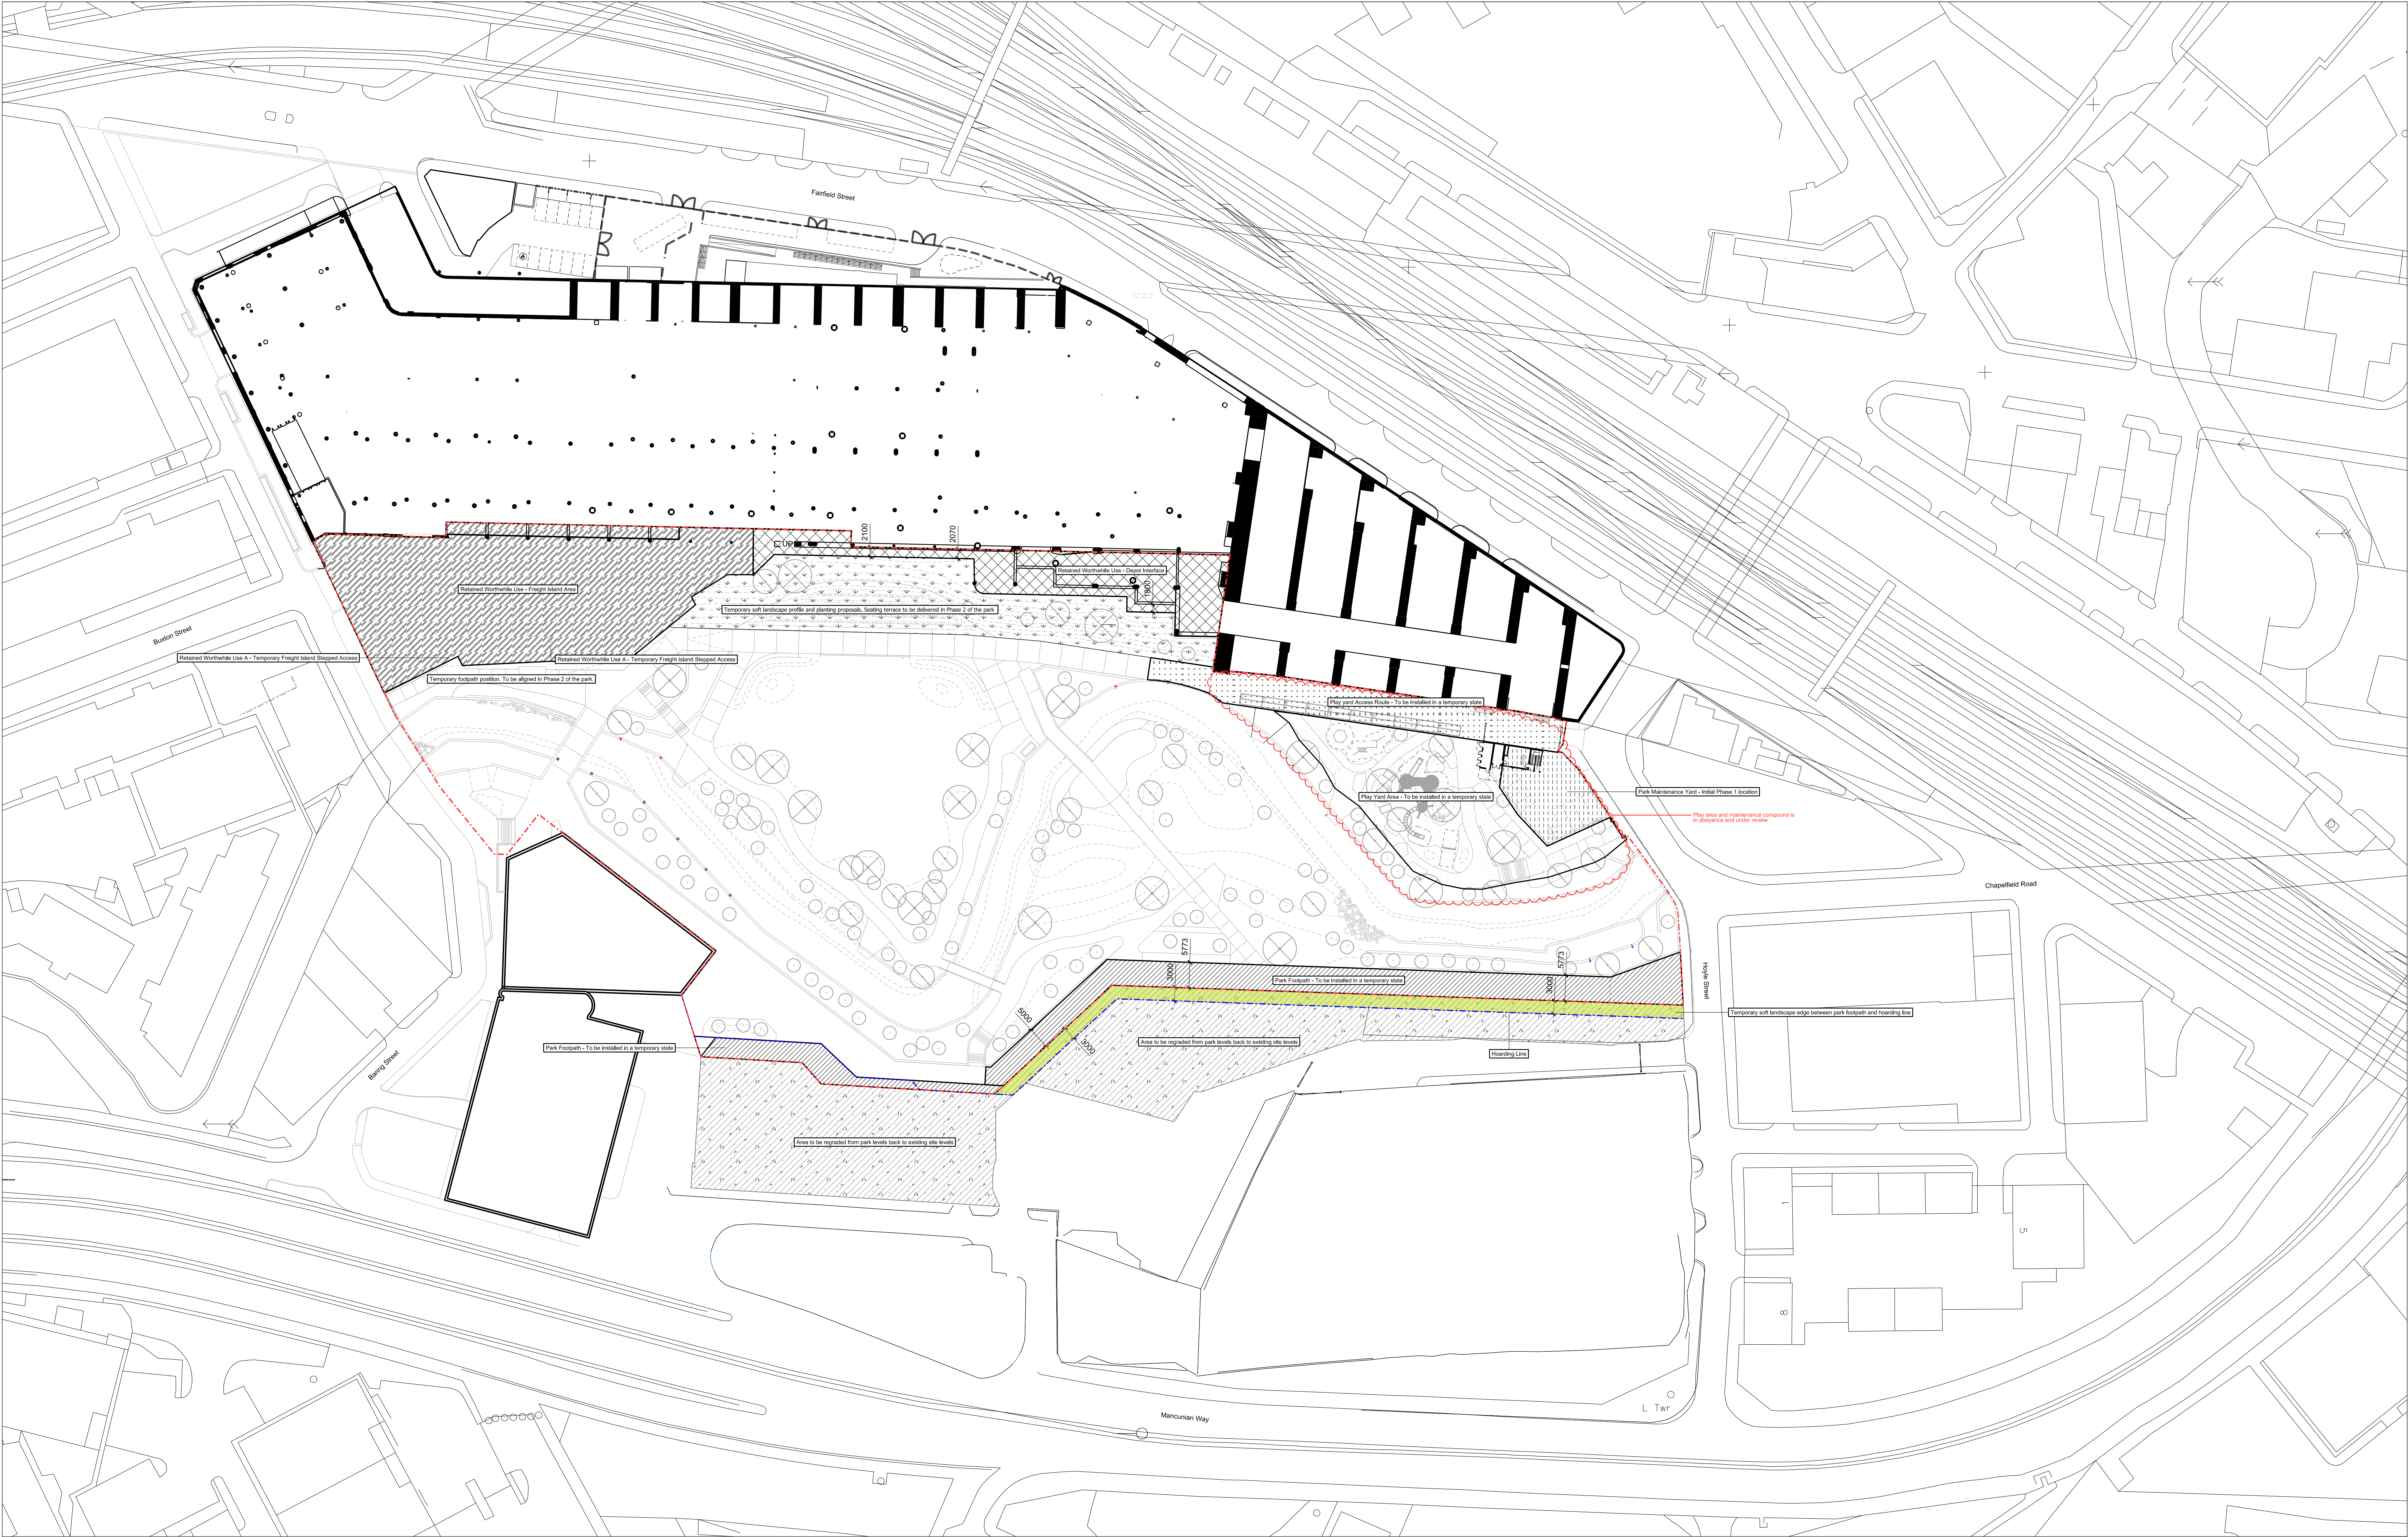

General Notes



1	05.03.21	PLANNING	MA	SEW
2	05.03.21	PLANNING	MA	SEW

Keyplan

Scale Bar

sew Studio
Egret
West
2 Broomhouse Yard
London
EC2M 4AL
0207 487 1790
info@sewest.com
www.sewest.com
©2015 SEW Ltd

Mayfield Partnership

Project
Mayfield Park

Drawing Title
Temporary Works & Retained
Worthwhile Uses Plan

Project Number
0345

Status
PLANNING

Scale at A0
1:500

Date
05.03.21

Drawn by
MA

Checked by
SEW

Drawing Number
0345-SEW-ZZ-05-DR-PL-7108

Revision
P01