
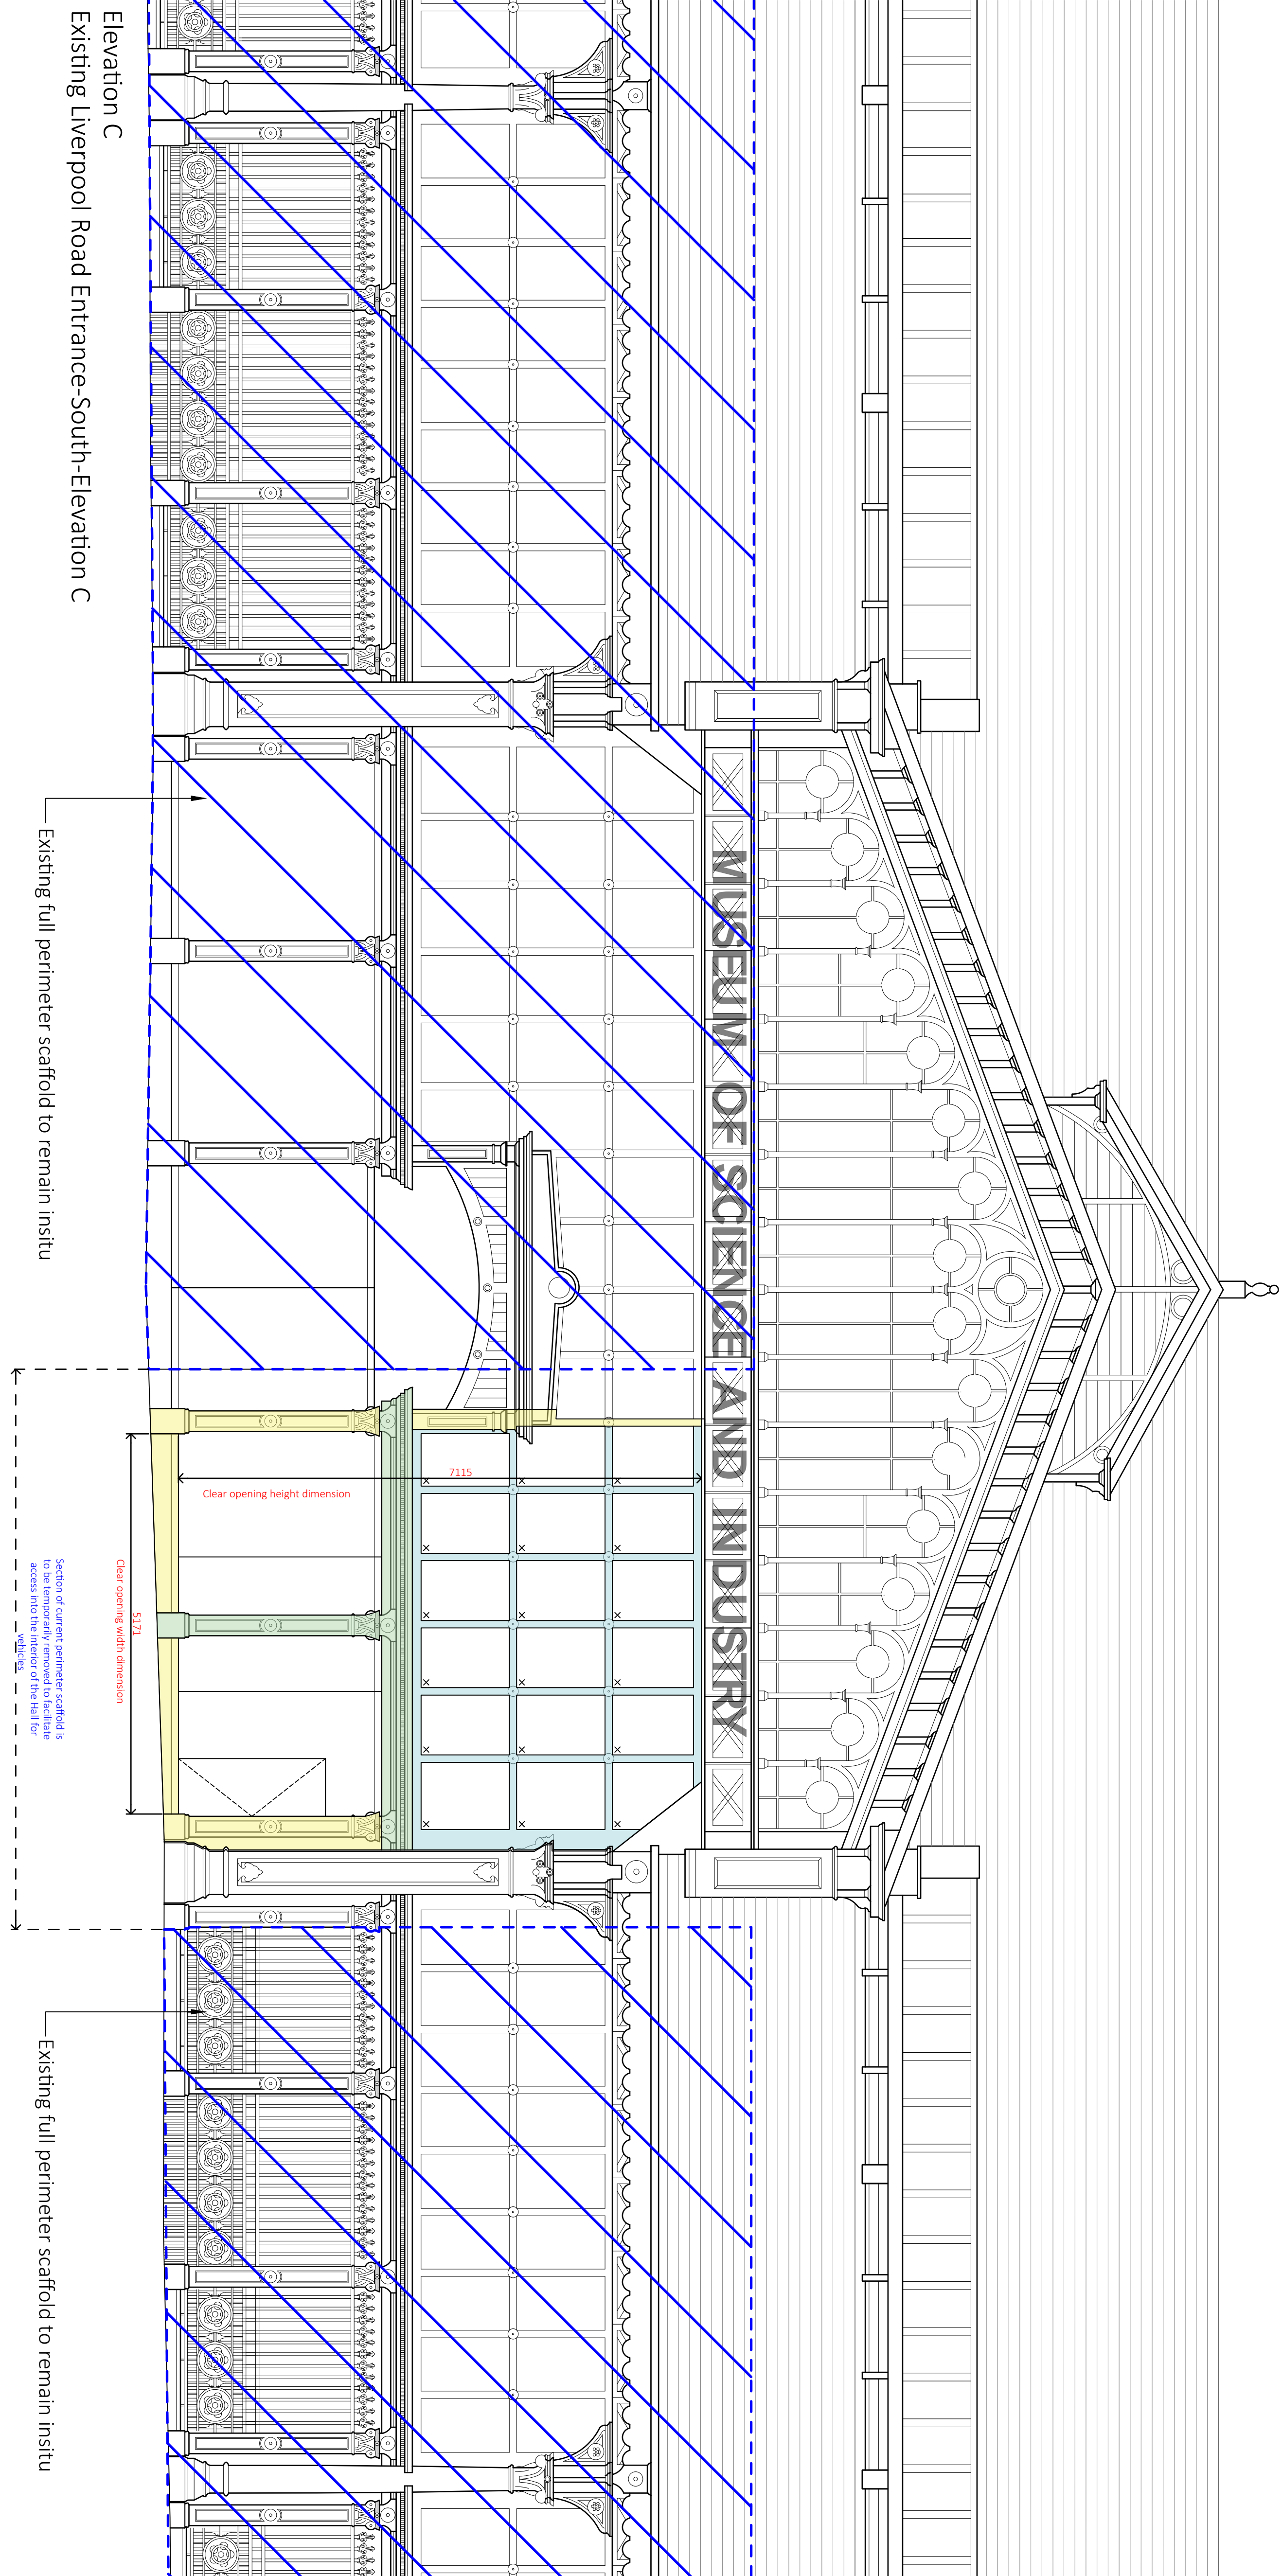
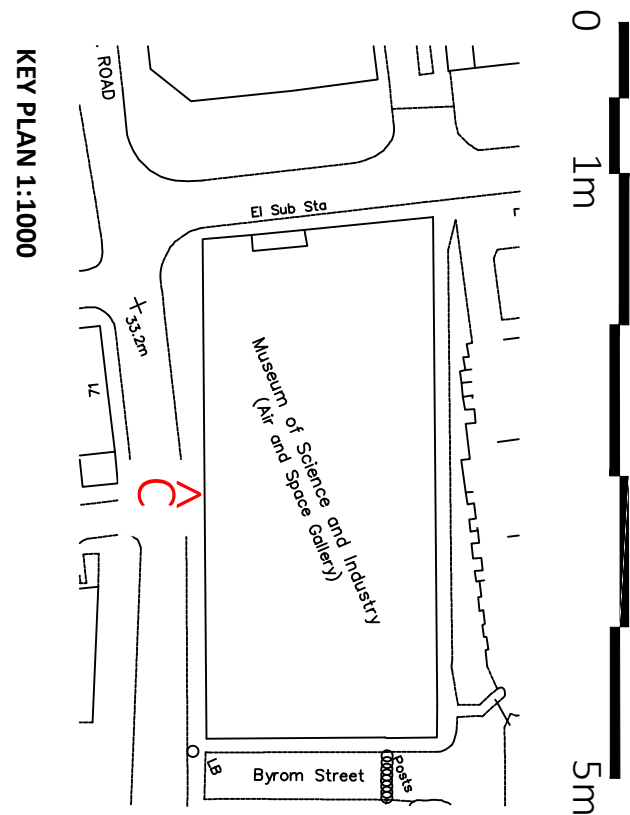


Note:
Do not scale from this drawing.
Dimensions are to be checked on site.
If in doubt please ask.

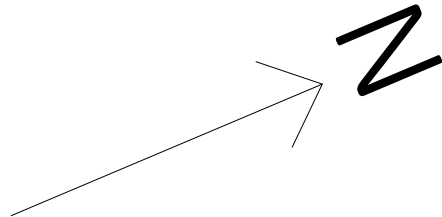

Rev	Date/Ints	Details
01	16/01/20	Buttress

Buttress

41 Berghal St
Manchester
M4 6AF

T 0161 236 3303
E contact@butress.net
W www.butress.net

Project Title	8869 M5 AIR AND SPACE DECANT
Client	SIM
Location	MANCHESTER
Drawing Title	Proposed Elevation Elevation B Liverpool Road Entrance

Date	16/01/20	Scale	1:50
Checked	AS	Orig Paper Size	A1
status TENDER			
Drawing ref	Job No	Drawing No	Revision
8869	(05) 001	Rev	