


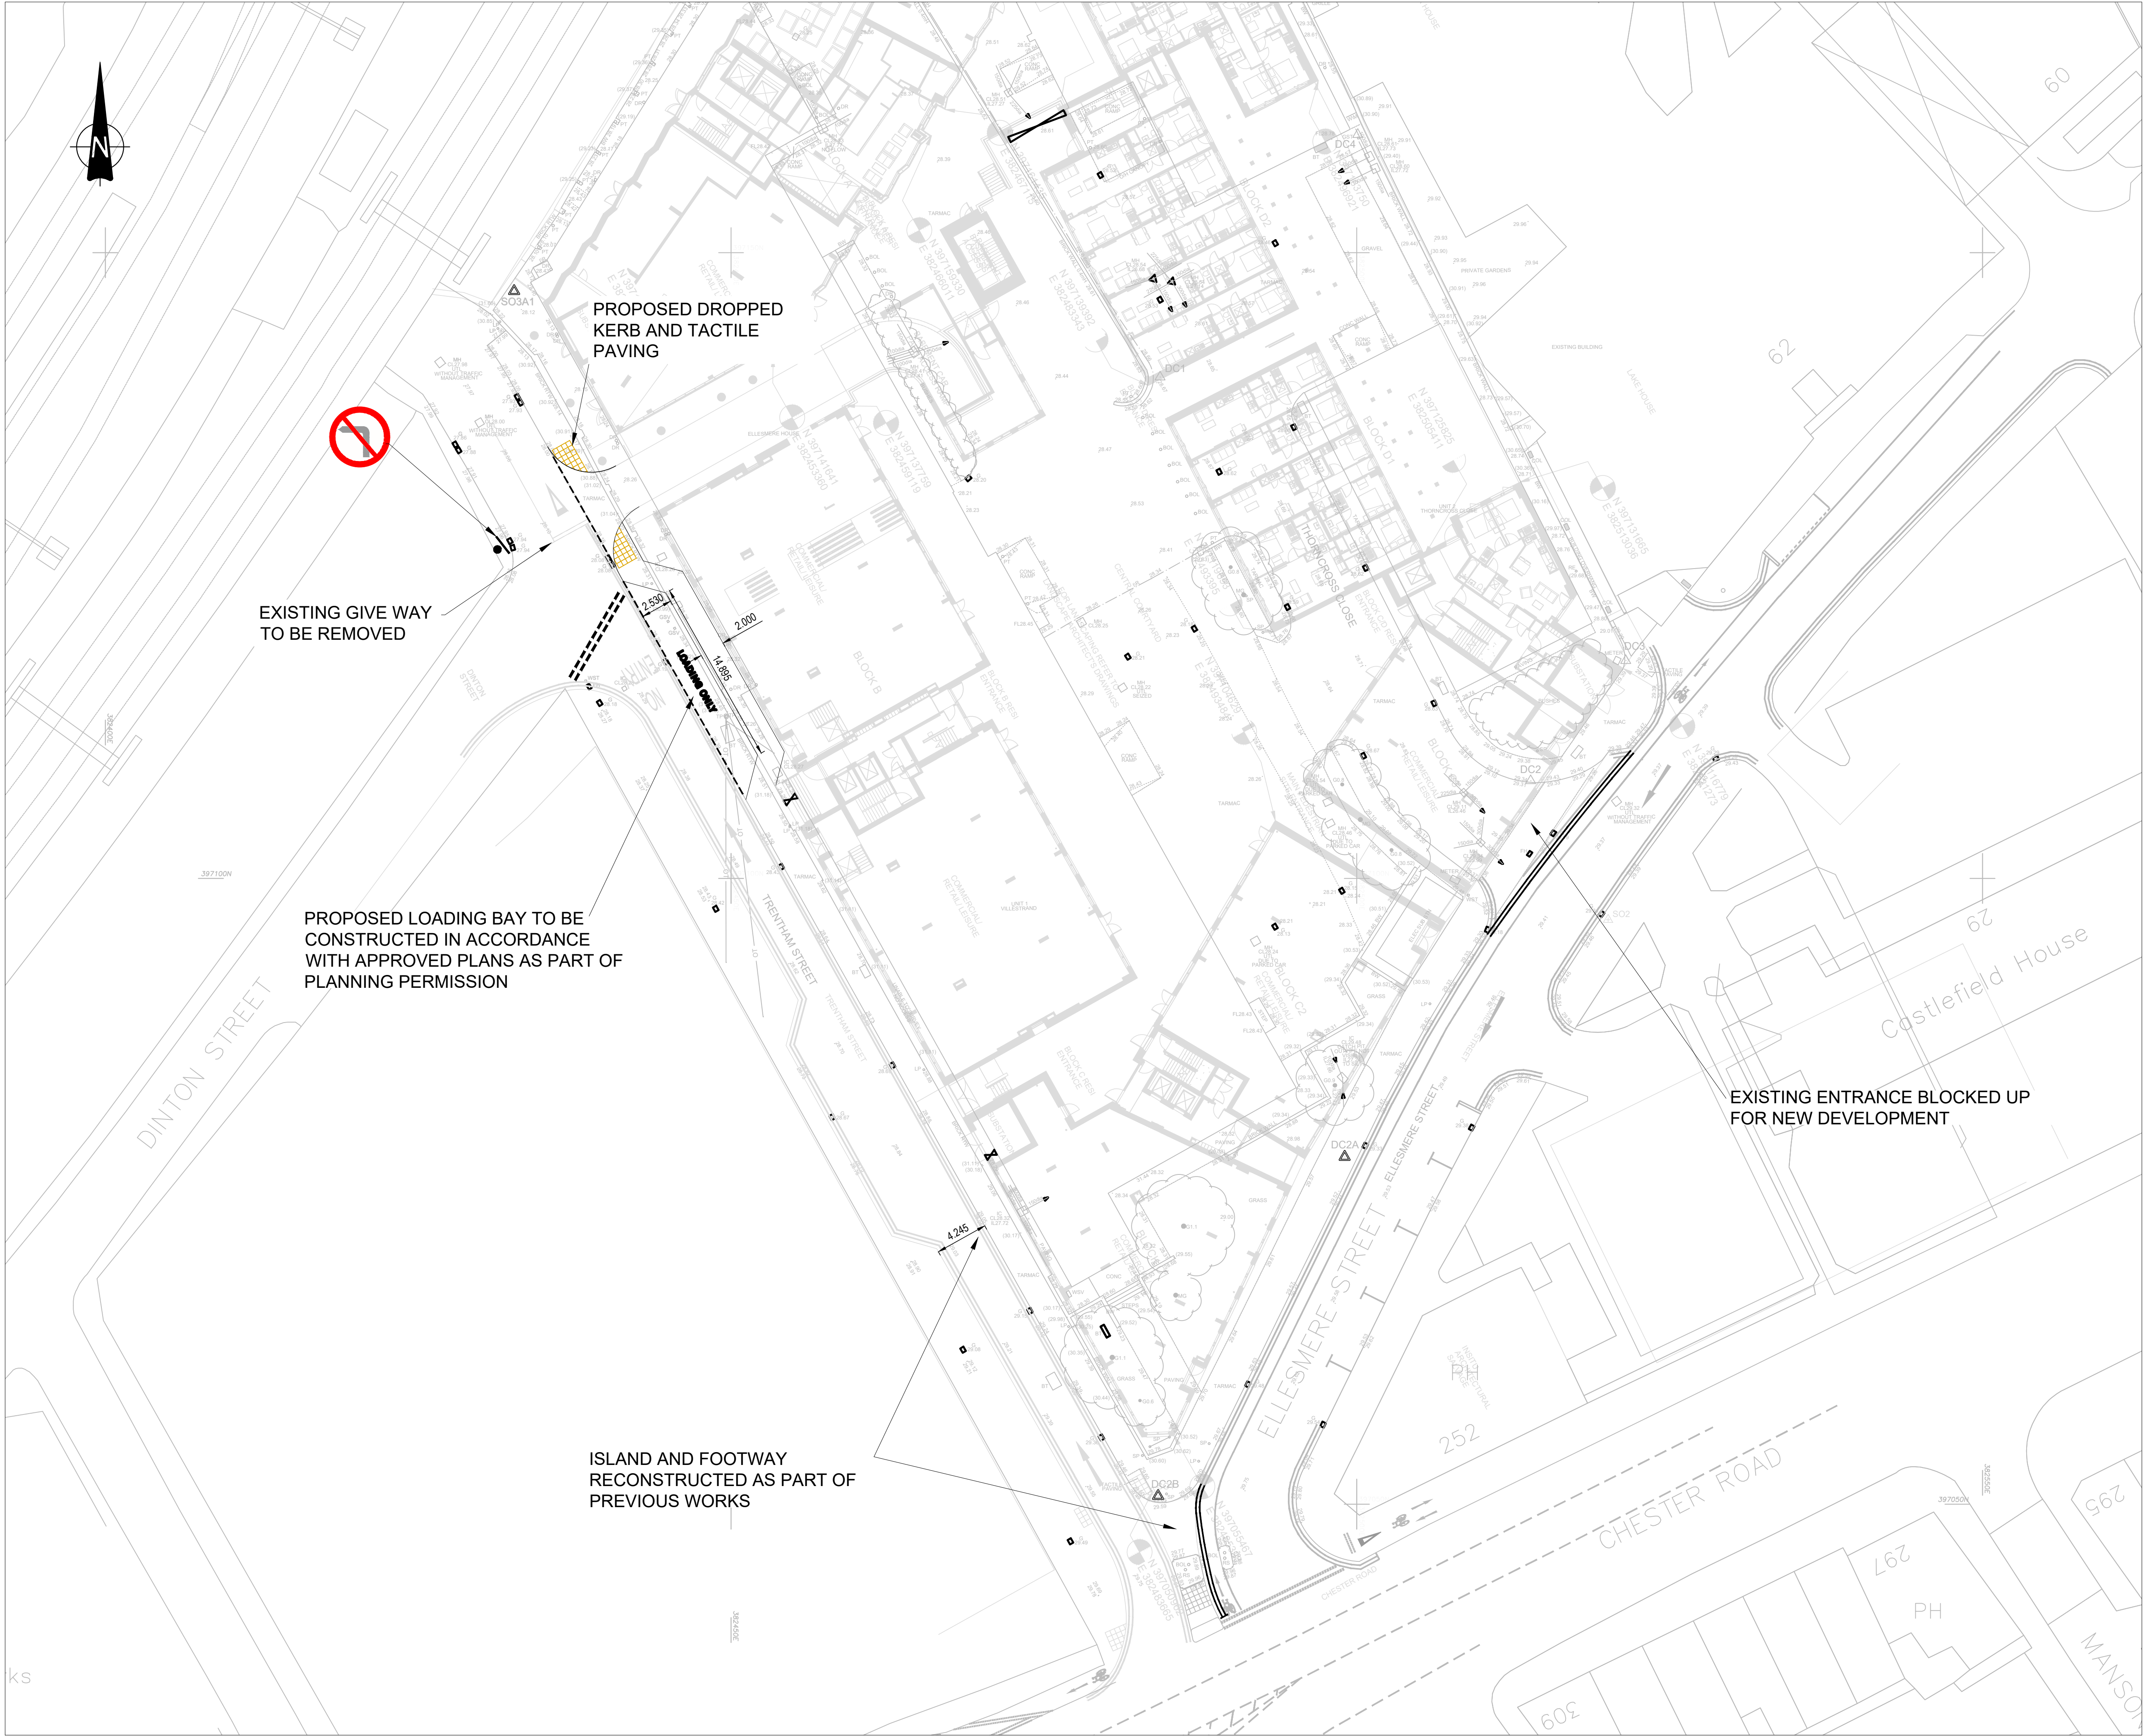

GENERAL NOTES:

1. THIS DRAWING IS TO BE READ IN CONJUNCTION WITH ALL RELEVANT ARCHITECTS AND ENGINEERS DRAWINGS AND SPECIFICATIONS.
2. DO NOT SCALE THIS DRAWING. ANY AMBIGUITIES, OMISSIONS AND ERRORS ON DRAWINGS SHALL BE BROUGHT TO THE ENGINEERS ATTENTION IMMEDIATELY. ALL DIMENSIONS MUST BE CHECKED / VERIFIED ON SITE.
3. ALL DIMENSIONS ARE IN METRES UNLESS SPECIFIED OTHERWISE.
4. FOR GENERAL NOTES REFER TO DRAWING.

P03	UPDATED TO COUNCILS COMMENTS	16/04/21	RB	AR
P02	LAYOUT UPDATED	03/03/21	RB	AR
P01	FIRST ISSUED	19/07/19	PG	RB
Rev:	Description:	Date:	By:	Chkd:



Curtins
Civils & Structures • Transport Planning • Environmental • Infrastructure • Geotechnical • Conservation & Heritage • Principal Designer
Birmingham • Bristol • Cambridge • Cardiff • Douglas • Dublin • Edinburgh • Glasgow • Kentish • Leeds • Liverpool • London • Manchester • Nottingham

Status: ISSUED FOR INFORMATION **S2**

Project: NO1 CASTLEFIELD, DE TRAFFORD

Orig Title: GENERAL ARRANGEMENT

Size:	Date:	Drawn By:	Designed By:	Checked By:
A1	19/07/19	PG	PG	RB
Scale: 1:250				
Project No:	Originator:	Volume:	Level:	Type:
072105 - CUR - 00 - XX - DR - D -	95001	P03		