


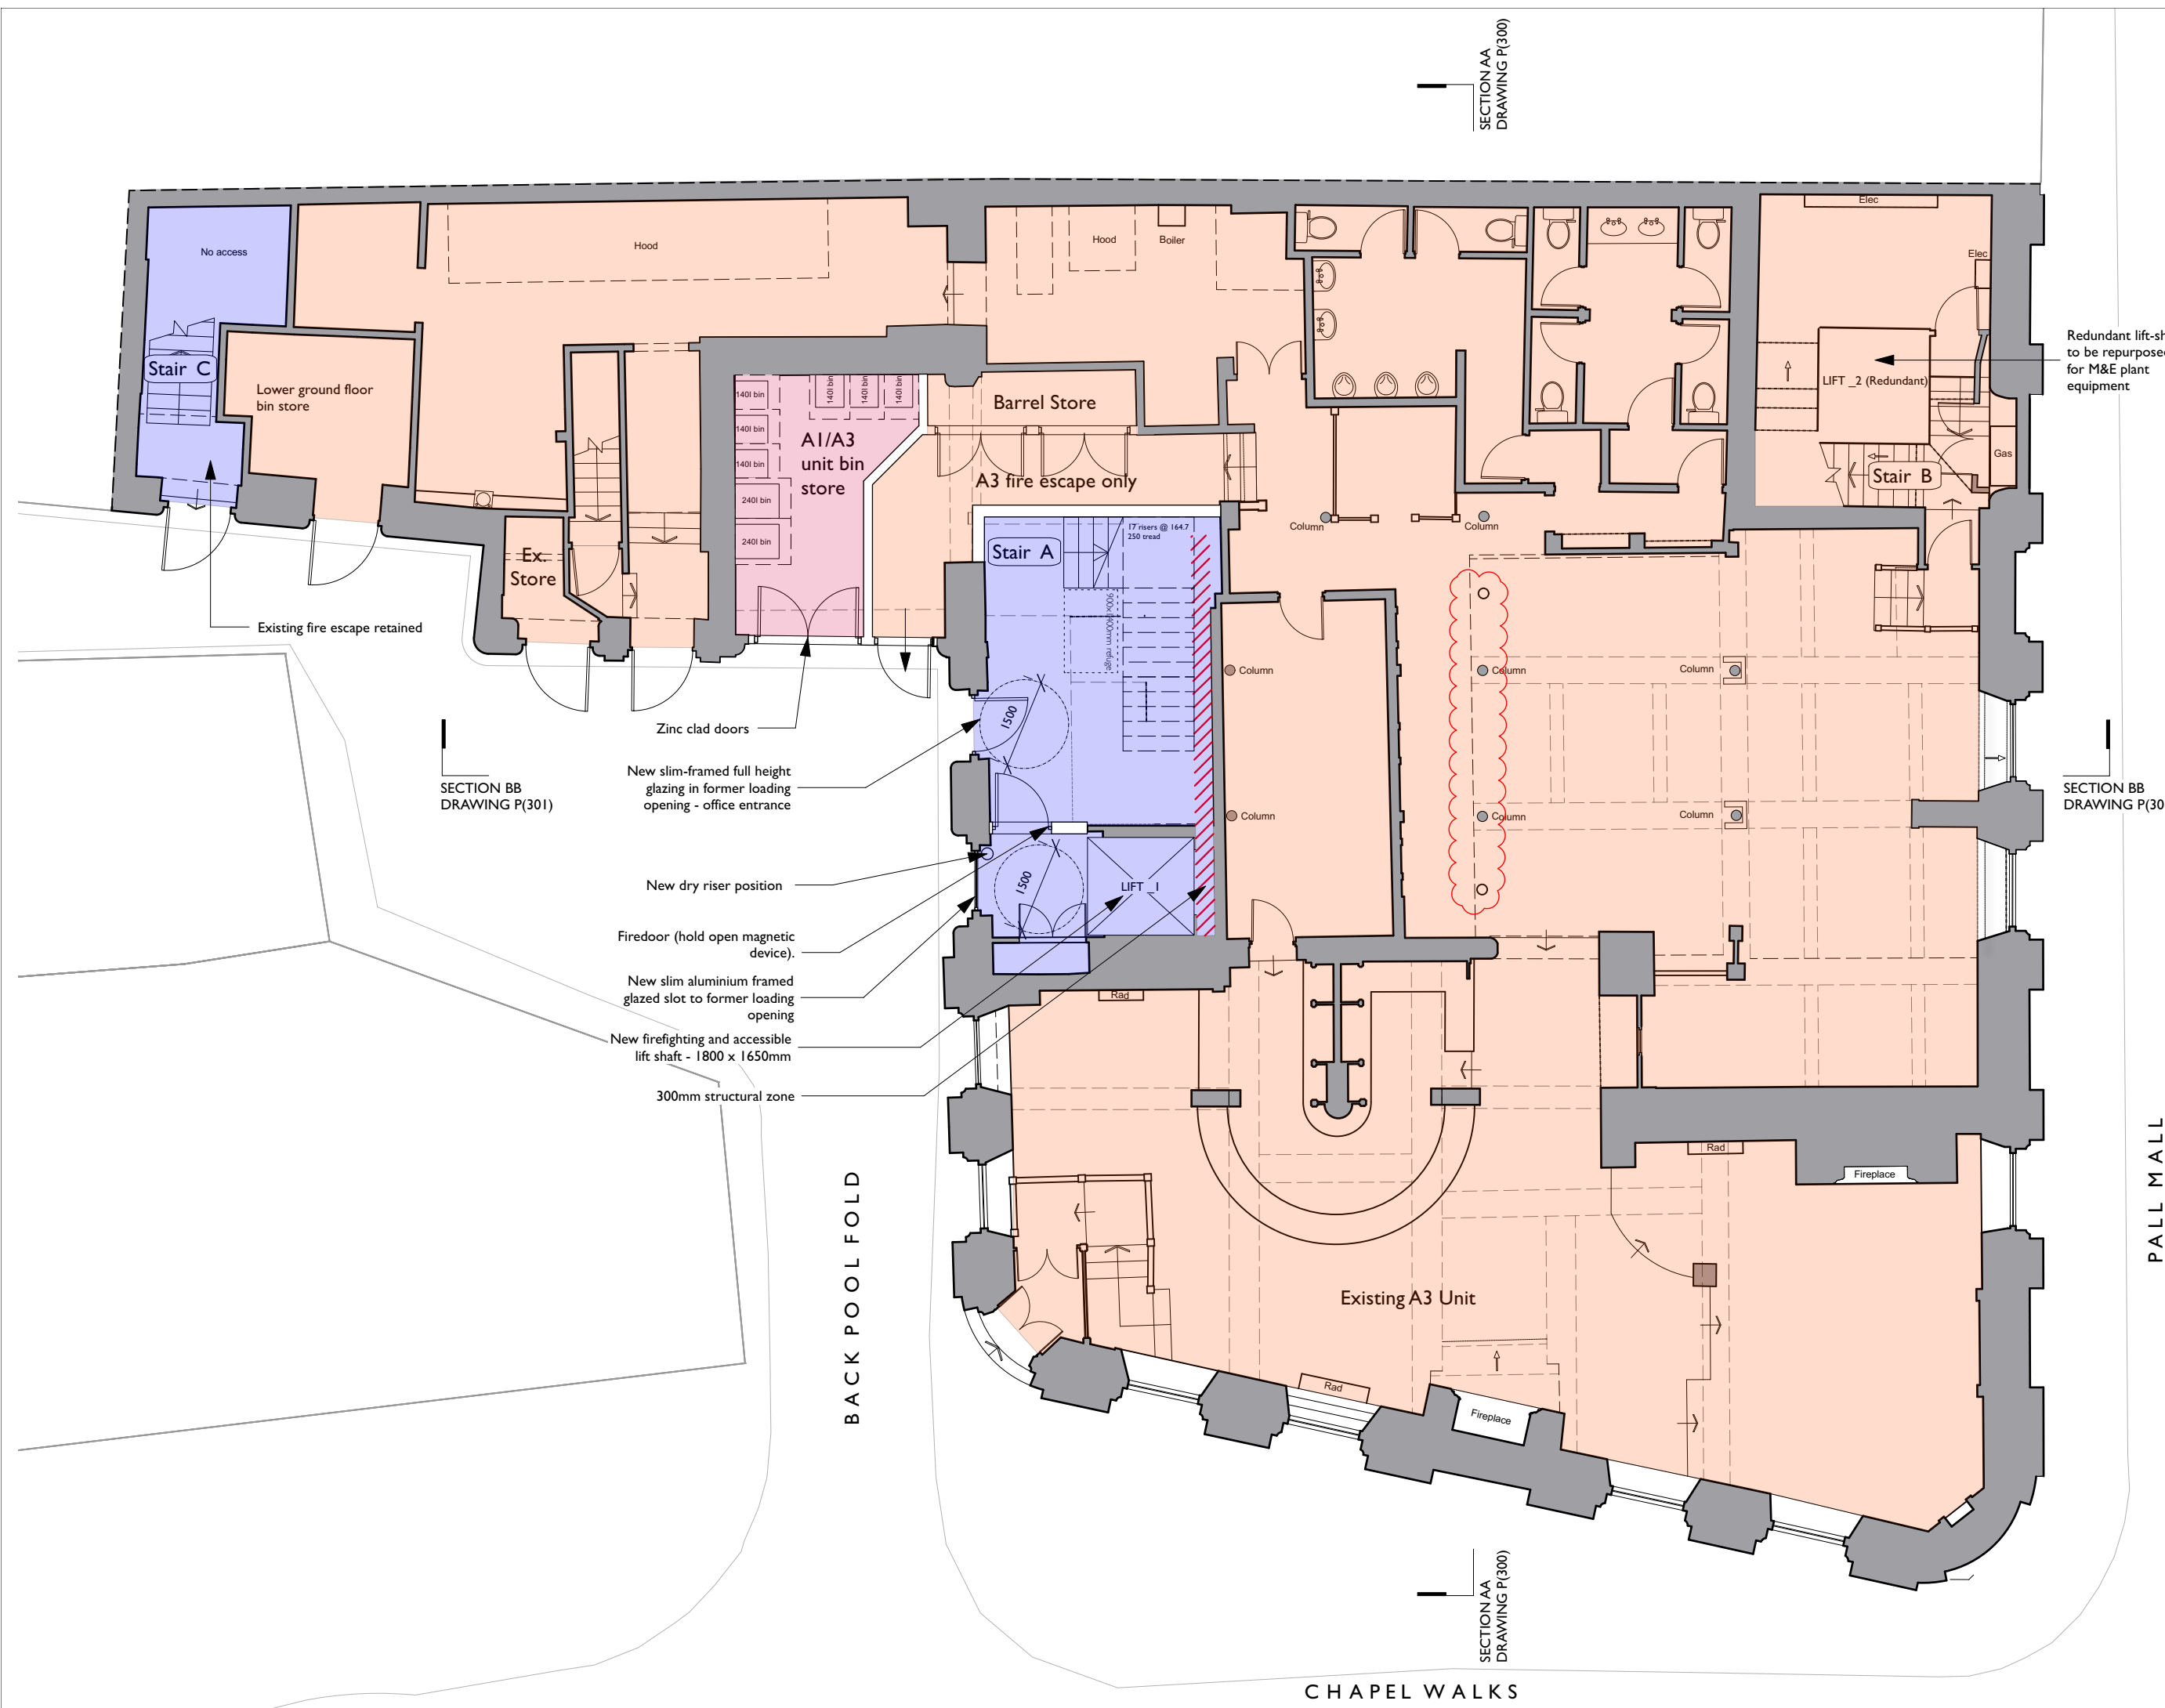

COPYRIGHT OF ATELIER MB LTD
DO NOT SCALE FROM THIS DRAWING
DIMENSIONS TO BE CHECKED ON SITE

KEY

- Existing
- Proposed

USE CLASS

- A3 Restaurants and cafes
- A1 Shops or A3 Restaurants and cafes
- B1 Business - Offices

Redundant lift-shaft to be repurposed for M&E plant equipment

SECTION BB
DRAWING P(301)

SECTION BB
DRAWING P(301)

BACK POOL FOLD

SECTION AA
DRAWING P(300)

SECTION AA
DRAWING P(300)

CHapel Walks (Cavendish House)

Investstream Ltd

Lower Ground Floor Plan

scheme	1814
drwg no.	P(110)
revision	H
scale	1:100 @ A3
date first drawn	Apr 19
drawn	HC

SK sketch E existing P proposed T tender C construction FI final issue

www.ateliermb.co.uk
t 0161 236 0051
e architect@ateliermb.co.uk

Atelier MB
Urban Architects

H 09/03/2021 Cycle store removed BC BC

G 04/03/2021 2 no. new columns added to suit revised S.E. design. HW HW

F 24/04/2020 Bin store updated. Cycle store added under Stair A. RD RD

E 20/04/2020 Use classes highlighted RD HW

D 24/10/2019 Dry riser position changed and annotations updated. FA HW

C 08/10/2019 Stair A and store updated. Annotations added. RD HW

B 28/08/2019 Stair A and lift layout revised. Lobbies added. Bin Store & A3 Fire escape amended. HC AB

A 15/07/2019 Trial pit locations shown indicatively. HC HW

Rev	Note	DRN	CHK