


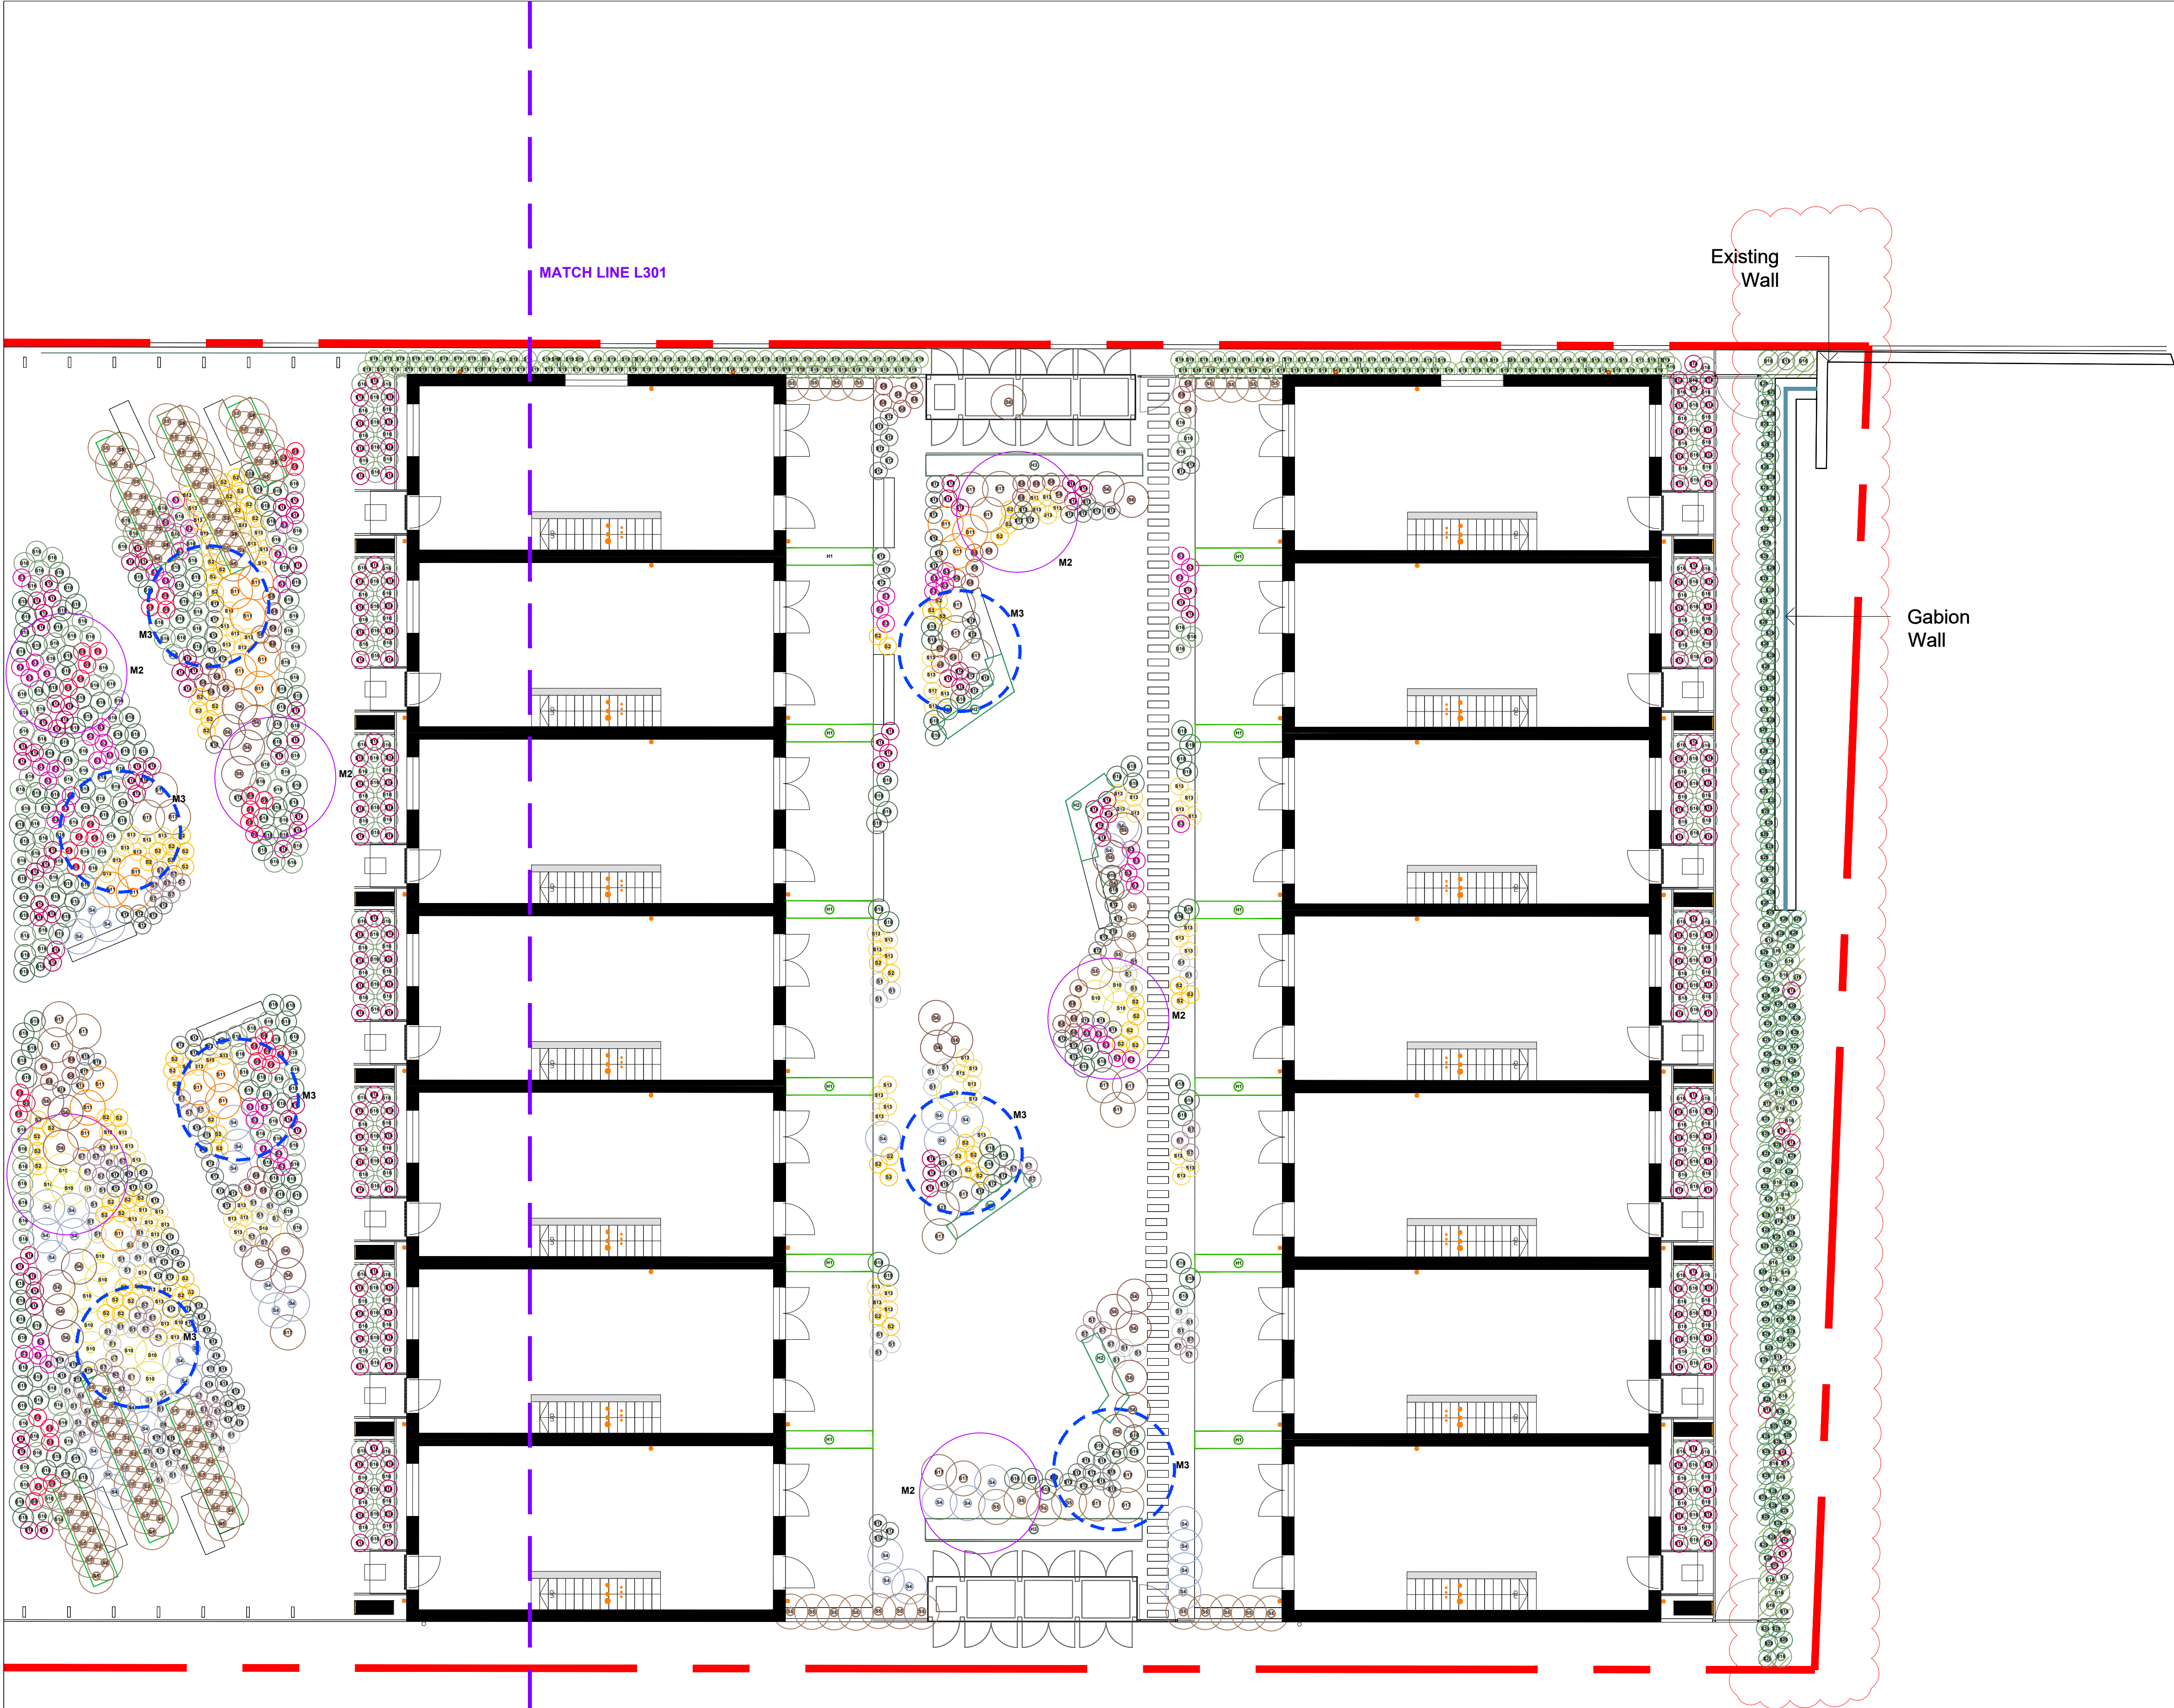

PLANTING PLAN

MULTI - STEM SHRUBS

M1 MULTI-STEM 1 (M1)
Species: *Acer Campestre*
Refer to: M80153_3A_L300
M80153_3A_L550

M2 MULTI-STEM 2 (M2)
Species: *Cercodiphyllum japonicum*
Refer to: M80153_3A_L300
M80153_3A_L550

M3 MULTI-STEM 3 (M3)
Species: *Rhus typhina*
Refer to: M80153_3A_L300
M80153_3A_L550

HEDGING

HEDGE TYPE 1 (H1)
Species: *Fagus sylvatica* (Pre Grown Hedge)
Refer to: M80153_3A_L300
M80153_3A_L511

HEDGE TYPE 2 (H2)
Species: *Fagus sylvatica*
Refer to: M80153_3A_L300
M80153_3A_L511

HEDGE TYPE 3 (H3)
Species: *Fagus sylvatica* (Pre Grown Hedge)
Refer to: M80153_3A_L300
M80153_3A_L511

SHRUBS / GRASSES / PERENNIALS

SHRUB TYPE 1 (S1)
Species: *Achillea 'Mondpagode'*
Refer to: M80153_3A_L300
M80153_3A_L510

SHRUB TYPE 2 (S2)
Species: *Achillea filipendulina* 'Cloth of Gold'
Refer to: M80153_3A_L300
M80153_3A_L510

SHRUB TYPE 3 (S3)
Species: *Allium sphaerocephalon*
Refer to: M80153_3A_L300
M80153_3A_L510

SHRUB TYPE 4 (S4)
Species: *Anemone x hybrida* 'Honore Jobert'
Refer to: M80153_3A_L300
M80153_3A_L510

SHRUB TYPE 5 (S5)
Species: *Calamagrostis x acutiflora* 'Karl Foerster'
Refer to: M80153_3A_L300
M80153_3A_L510

SHRUB TYPE 6 (S6)
Species: *Deschampsia cespitosa* 'Goldtau'
Refer to: M80153_3A_L300
M80153_3A_L510

SHRUB TYPE 7 (S7)
Species: *Echinacea purpurea* 'Fragrant Angel'
Refer to: M80153_3A_L300
M80153_3A_L510

SHRUB TYPE 8 (S8)
Species: *Helium x hybrida* 'Baudirektor Linne'
Refer to: M80153_3A_L300
M80153_3A_L510

SHRUB TYPE 9 (S9)
Species: *Knautia macedonica*
Refer to: M80153_3A_L300
M80153_3A_L510

SHRUB TYPE 10 (S10)
Species: *Kniphofia* 'Bees Lemon'
Refer to: M80153_3A_L300
M80153_3A_L510

SHRUB TYPE 11 (S11)
Species: *Kniphofia rooperi*
Refer to: M80153_3A_L300
M80153_3A_L510

SHRUB TYPE 12 (S12)
Species: *Molinia 'Moorhexe'*
Refer to: M80153_3A_L300
M80153_3A_L510

SHRUB TYPE 13 (S13)
Species: *Rudbeckia fulgida var sullivantii* 'Goldsturm'
Refer to: M80153_3A_L300
M80153_3A_L510

SHRUB TYPE 14 (S14)
Species: *Sanguisorba officinalis* 'Red Thunder'
Refer to: M80153_3A_L300
M80153_3A_L510

SHRUB TYPE 15 (S15)
Species: *Sanguisorba tenuifolia* 'White Tanna'
Refer to: M80153_3A_L300
M80153_3A_L510

SHRUB TYPE 16 (S16)
Species: *Sporobolus heterolepis* 'Tara'
Refer to: M80153_3A_L300
M80153_3A_L510

SHRUB TYPE 17 (S17)
Species: *Stipa gigantea* 'Golden Oats'
Refer to: M80153_3A_L300
M80153_3A_L510

SHRUB TYPE 18 (S18)
Species: *Stipa tenuissima*
Refer to: M80153_3A_L300
M80153_3A_L510

SHRUB TYPE 19 (S19)
Species: *Hakonechloa macra*
Refer to: M80153_3A_L300
M80153_3A_L510

SHRUB TYPE 20 (S20)
Species: *Vinca minor Alba*
Refer to: M80153_3A_L300
M80153_3A_L510

NOTES

1. This drawing is to be read in conjunction with all other drawings and specifications.
2. Do not scale off this drawing. Written dimensions to be taken only.
3. Any discrepancies found between this drawing and other drawings and specifications in the construction documents must be referred to the Landscape Architect prior to work commencing.
4. This drawing must not be copied in whole or in part without prior written consent of Optimised Environments Ltd.

B	Construction Update	CO	14.01.21
A	CONSTRUCTION ISSUE	CO	12.06.20
Issue	Revision	Initial	Date

open
optimised environments

optimised environments ltd
EDINBURGH 2nd Floor | Quatermill Two | 2 Lister Square | Edinburgh | EH3 9GL
t: 0131 221 9820 | e: optimisedenvironments.com
LONDON Wanford Court | 29 Throgmorton Street | London | EC2N 3AT
t: 020 79474562 | e: optimisedenvironments.com
MANCHESTER 13 Swan Street | Manchester | M4 5JZ
t: 0161 696 7550 | e: optimisedenvironments.com

Client
Urban Splash

Project
NEW ISLINGTON PHASE 3A
Manchester

Drawing Title
PLANTING PLAN
Page 2 of 2

Scale Bar
1m 2m 3m 4m 5m
North

Scale: **1:200@A1** Date: **29 01 20**

By: **CO** Status: **CONSTRUCTION**

Checked: **AW** Approved: **AW**

Drawing Number
M80153_3A_L302
Rev **B**