



1 OFF EACH (2 TOTAL) – SINGLE SIDED

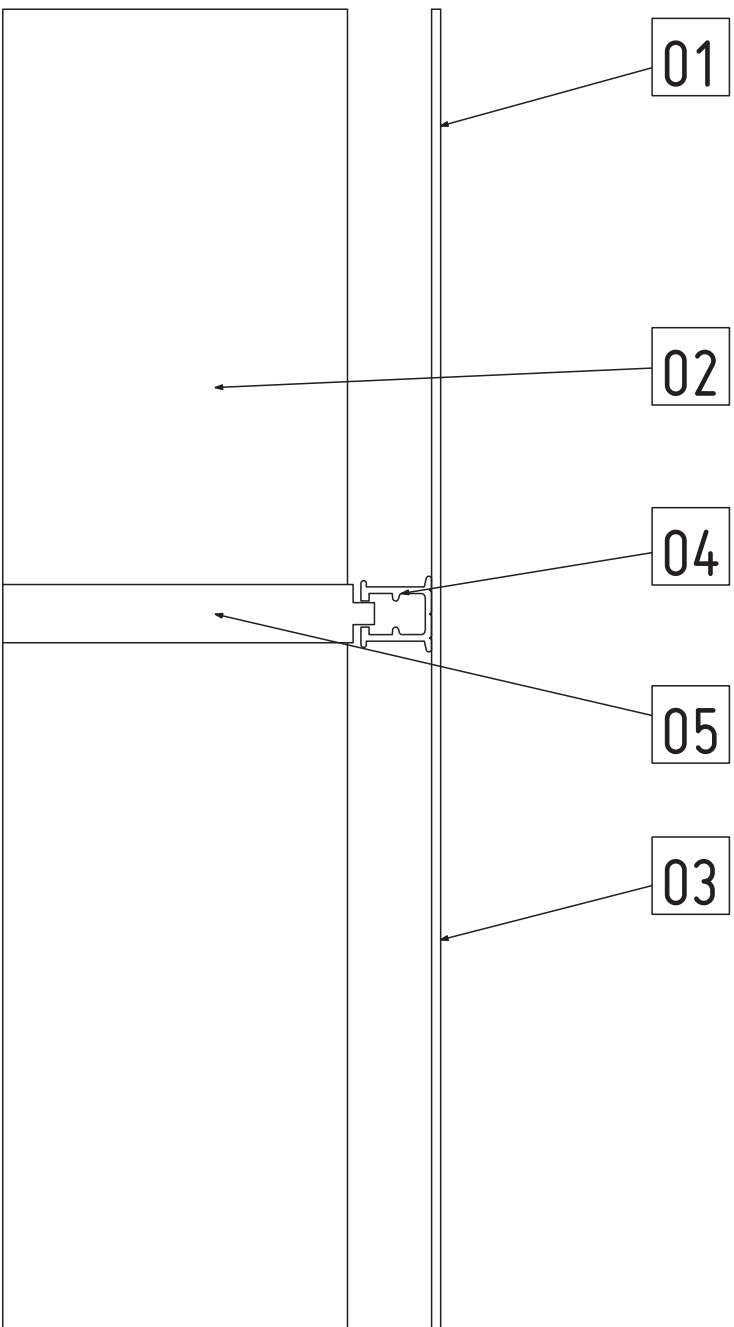

** ALL SIZES IN MM **		COL
01	3MM GREY/WHITE ALUMINIUM COMPOSITE PANELS	
02	114MM D GALVANISED STEEL POSTS	
03	DIGITAL PRINT ONTO MD5-H-B VINYL, M6702 MATT LAMINATE	
04	MEDIUM RAILS BONDED TO THE REAR	
05	POST CLIPS FOR FITTING ONTO 114MM POSTS	
POSTS ARE TO BE INSTALLED INTO GROUND WITH C32 OR SIMILAR CONCRETE POUR		

JOB NUMBER	50602	ACCOUNT MANAGER	JJD
SCALE	1:10	DRAWN BY	CDL

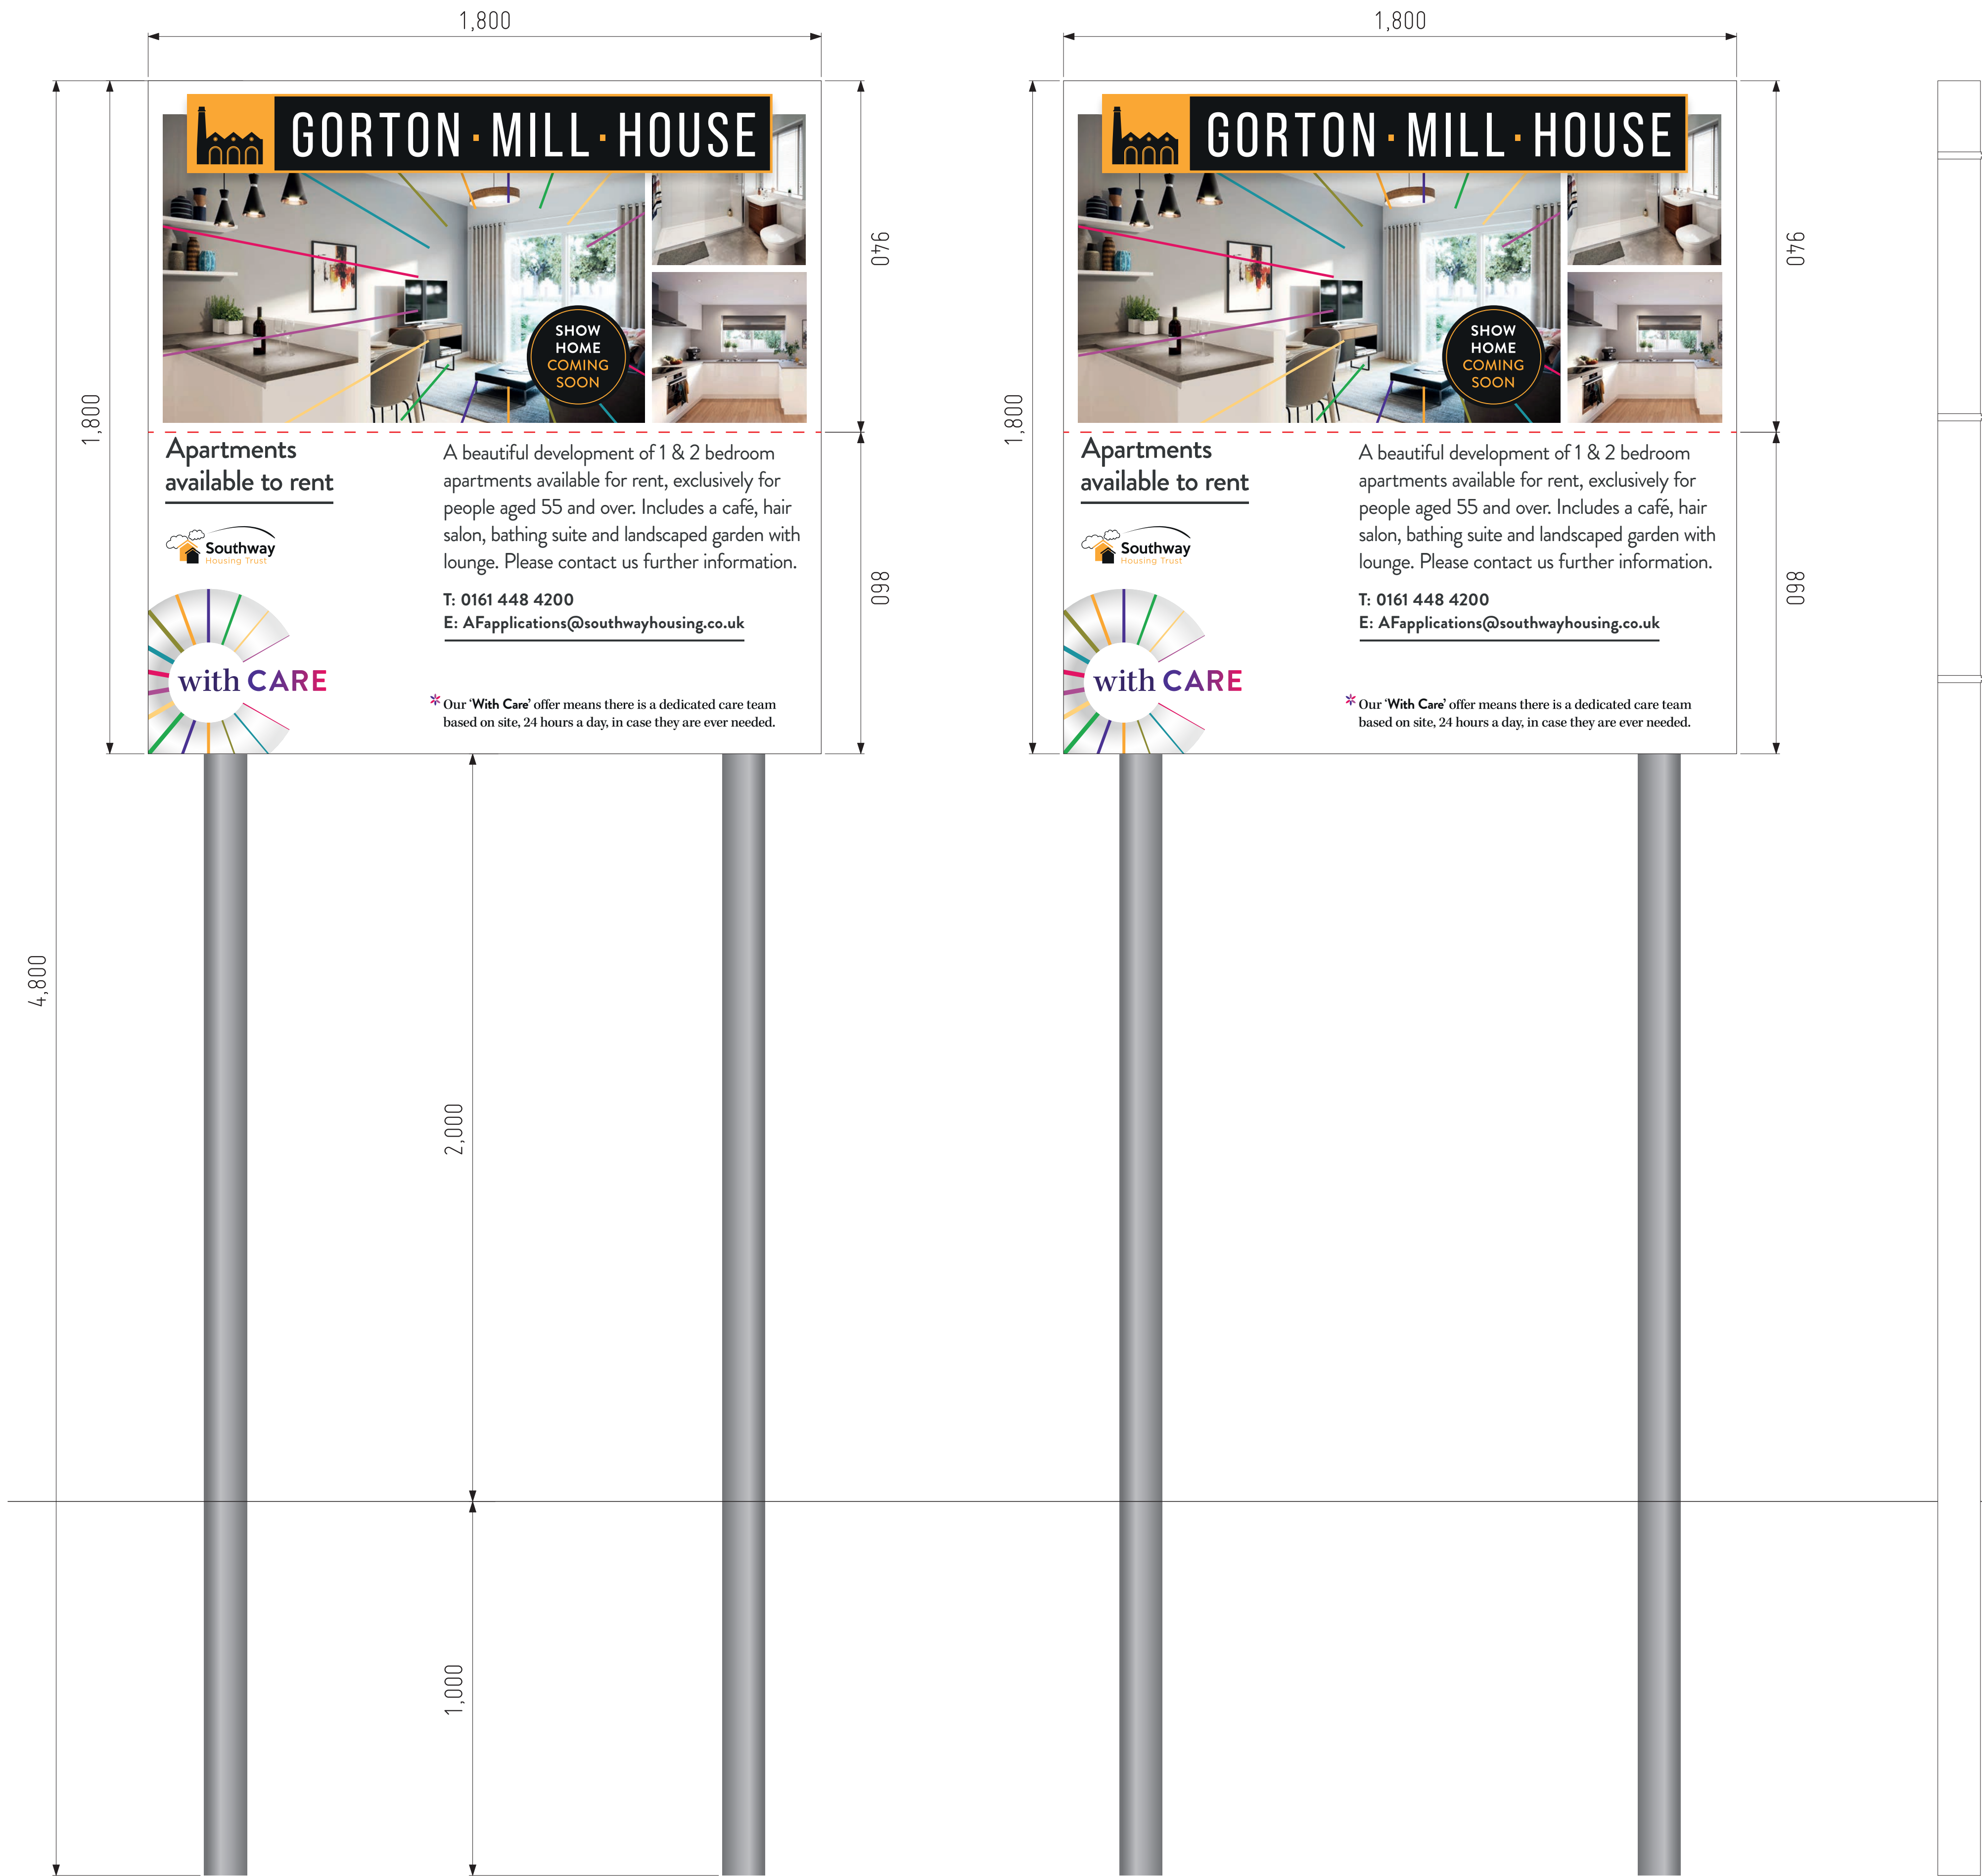

02/03/21 INITIAL DRAWING ISSUED

COLOUR SPECIFICATION



PLEASE NOTE THAT COLOURS SUPPLIED AS CMYK WILL PRINT DIFFERENTLY ON VARIOUS MEDIA/MACHINES AND WILL NOT MATCH IF PRINTED AT A LATER DATE. PLEASE SUPPLY PANTONE COLOURS IF A COLOUR MATCH IS REQUIRED.

PRINT

☒ FACE PRINT

☐ REVERSE PRINT

CLIENT

ROWLINSON CONTRUCTIONS LIMITED

VISUAL

GORTON MILL HOUSE ROADSIDE SIGNAGE

ASTRA

SIGNS

+GRAPHICS

UNIT 1 FIRST AVENUE

EUROPA VILLAGE

MANCHESTER M17 1JZ

DO NOT SCALE FROM THIS DRAWING

ALL DIMENSIONS TO BE CHECKED

ON SITE PRIOR TO MANUFACTURE

© ALL RIGHTS RESERVED. INCLUDING THE RIGHT

TO REPRODUCE IN WHOLE OR IN PART WITHOUT

THE CONSENT OF ASTRA SIGNS LTD.

THIS PRINTOUT IS FOR VISUAL PURPOSES ONLY AND

NOT TO BE USED AS AN EXACT COLOUR REFERENCE.

ISO 9001:2008 & 14001:2004

OPTICAL DOCUMENT

ISSUE NO. 1

EFFECTIVE DATE: 04/09/18

IDENTIFICATION CODE: QM 11.6.1





JOB NUMBER50602ACCOUNT MANAGERJJD

SCALE1:10DRAWN BYCDL

DRAFT

FOR APPROVAL ONLY
DO NOT MANUFACTURE
FROM THIS DRAWING



02/03/21INITIAL DRAWING ISSUED

COLOUR SPECIFICATION

ARTWORK SUPPLIED IN CMYK

PLEASE NOTE THAT COLOURS SUPPLIED AS CMYK WILL PRINT DIFFERENTLY ON VARIOUS MEDIA/MACHINES AND WILL NOT MATCH IF PRINTED AT A LATER DATE.
PLEASE SUPPLY PANTONE COLOURS IF A COLOUR MATCH IS REQUIRED.

PRINT

☒FACE PRINT

☐REVERSE PRINT

CLIENT

ROWLINSON CONSTRUCTIONS LIMITED

VISUAL

GORTON MILL HOUSE ROADSIDE SIGNAGE

ASTRA SIGNS + GRAPHICS

UNIT 1 FIRST AVENUE
EUROPA VILLAGE
MANCHESTER M17 1JZ

DO NOT SCALE FROM THIS DRAWING
ALL DIMENSIONS TO BE CHECKED
ON SITE PRIOR TO MANUFACTURE
© ALL RIGHTS RESERVED. INCLUDING THE RIGHT
TO REPRODUCE IN WHOLE OR IN PART WITHOUT
THE CONSENT OF ASTRA SIGNS LTD.
THIS PRODUCT IS FOR VISUAL PURPOSES ONLY AND
NOT TO BE USED AS AN EXACT COLOUR REFERENCE.
ISO 9001:2008 & 14001:2004
OPTICAL DOCUMENT
ISSUE NO. 1
EFFECTIVE DATE: 04/09/18
IDENTIFICATION CODE: QM 11.6.1

QMS[®]ISO 9001:2015
REGISTERED

QMS[®]ISO 14001:2015
REGISTERED