

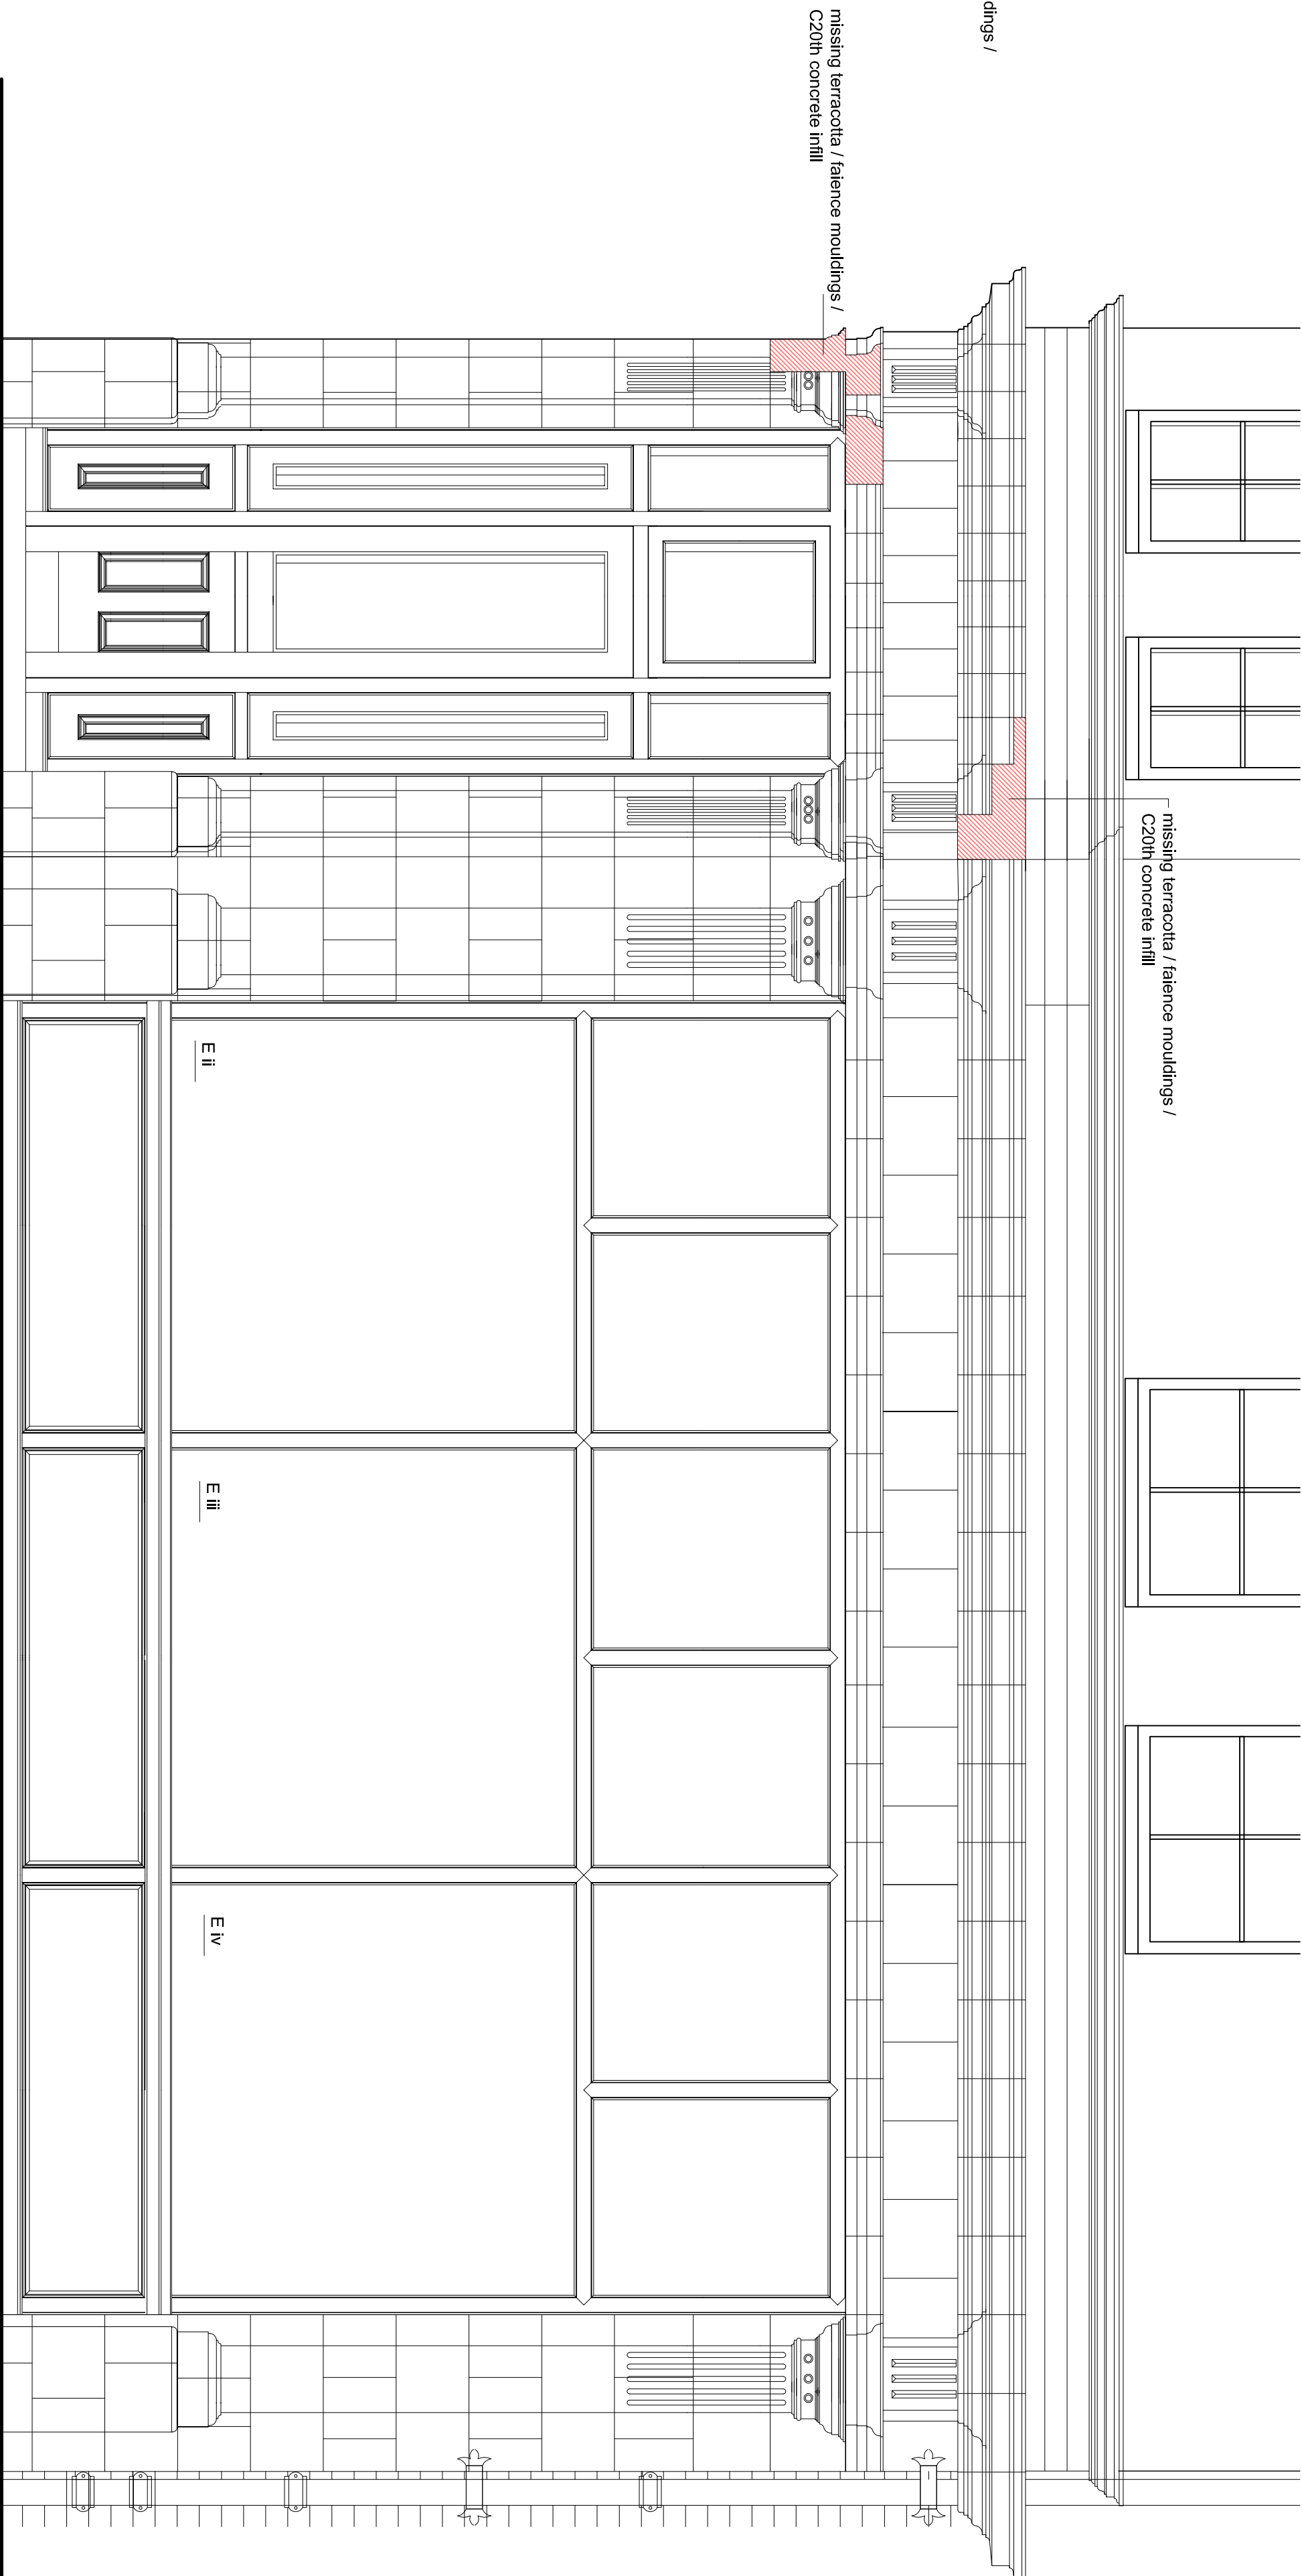


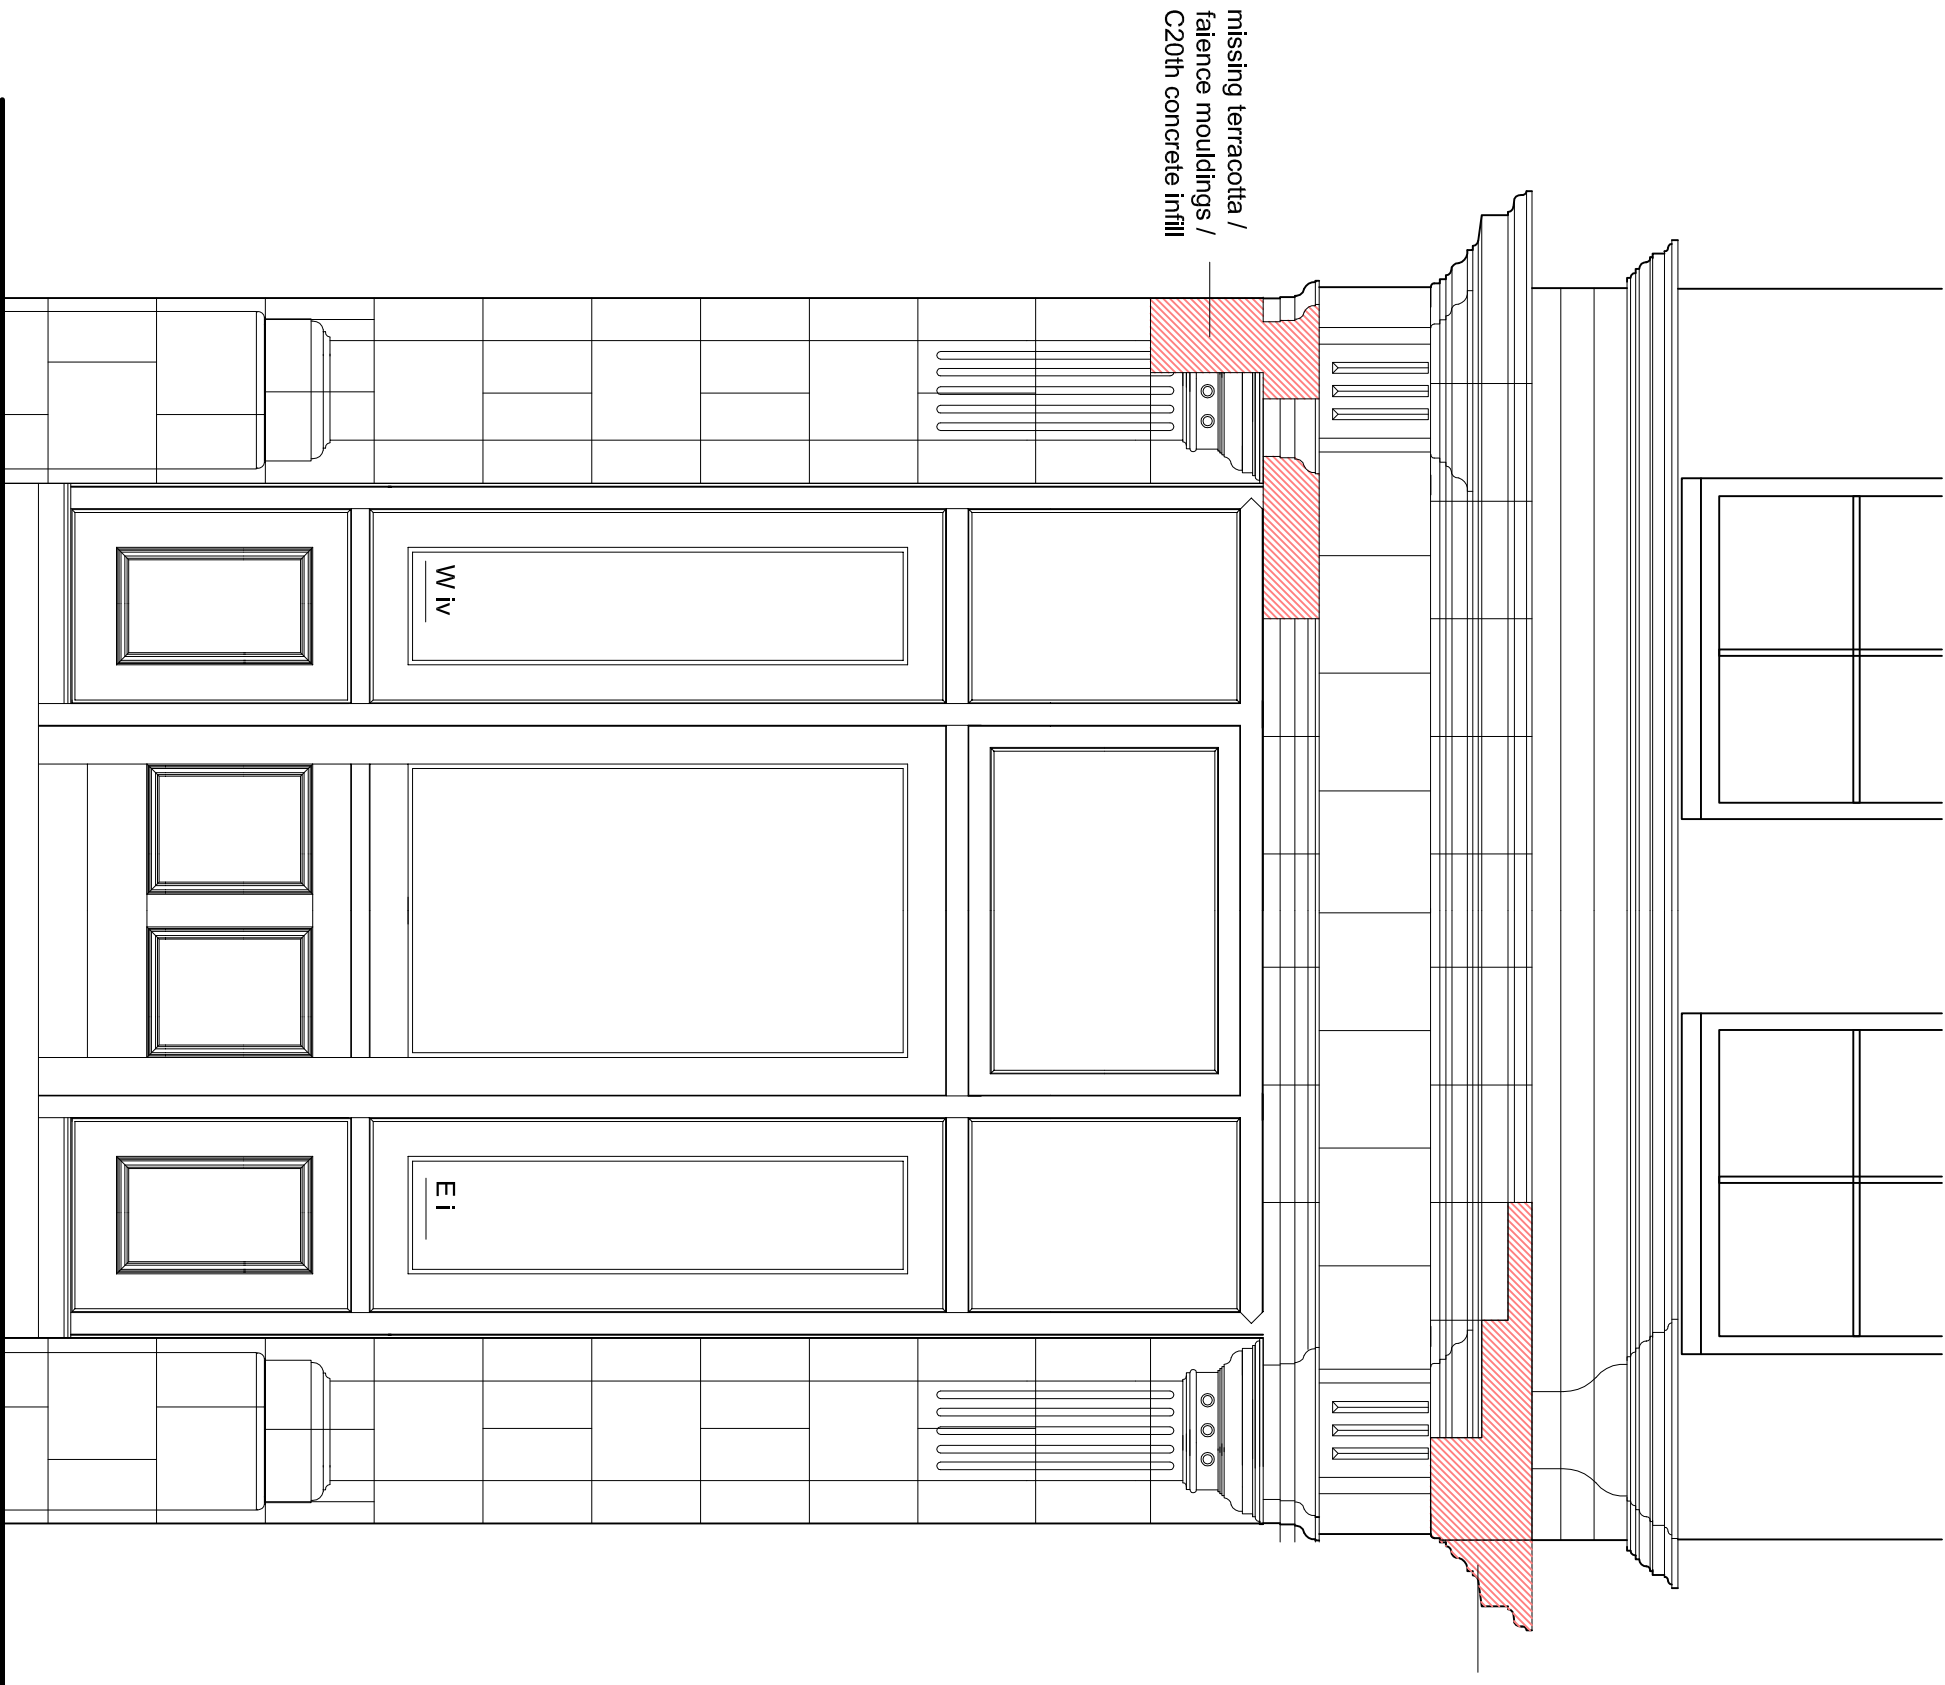

CORNER OF GEORGE LEIGH AND SHERRATT STREET ELEVATION

GEORGE LEIGH STREET ELEVATION

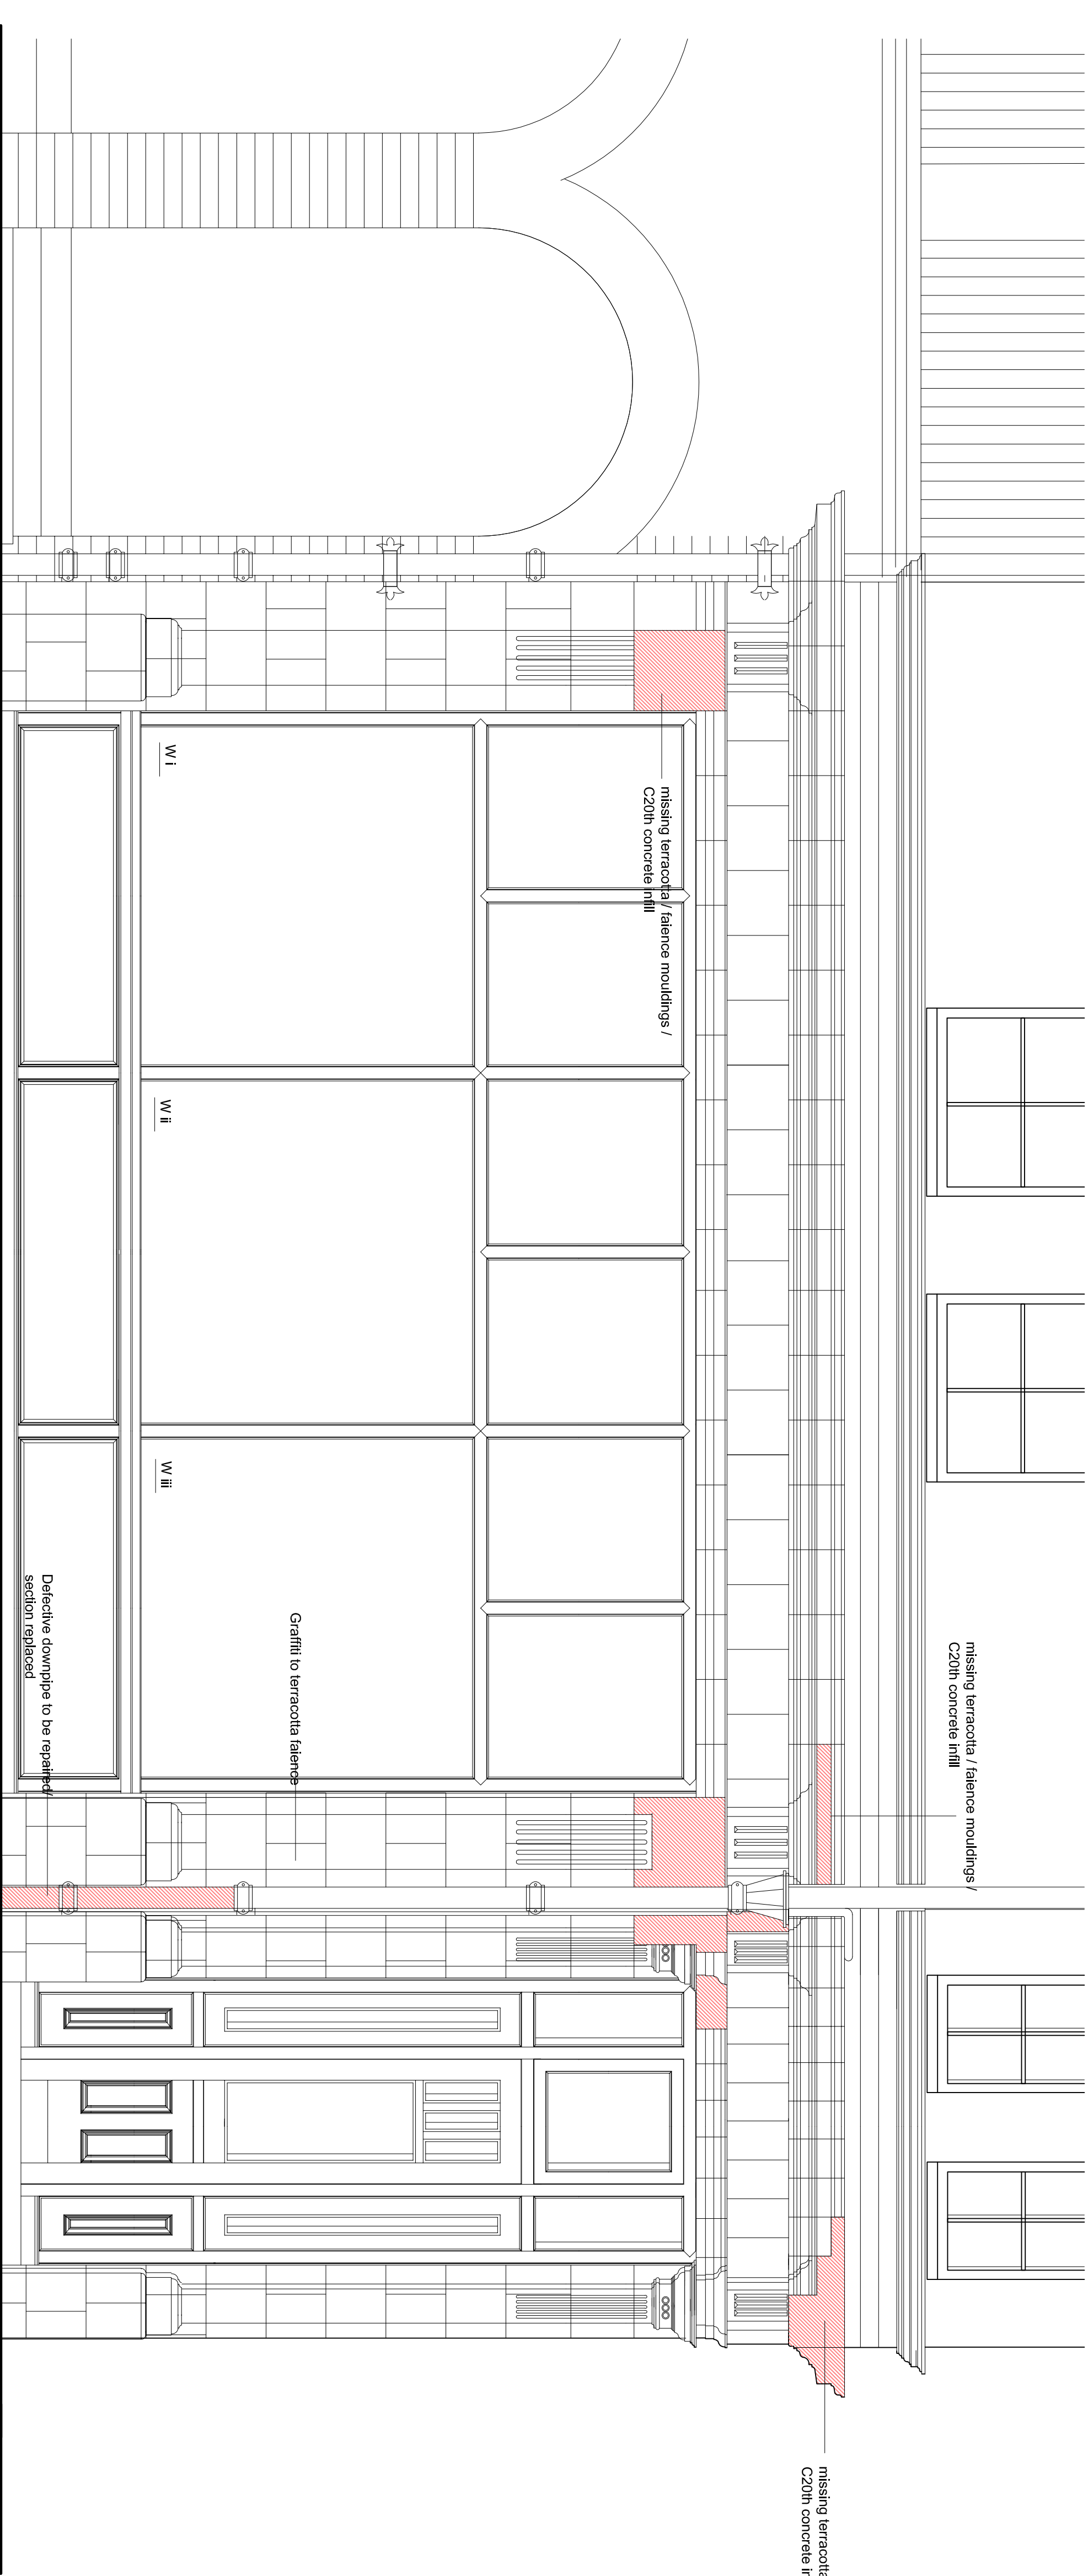

SHERRATT STREET ELEVATION

| SECTION / DESCRIPTION                              | DATE      | INITIALS |
|----------------------------------------------------|-----------|----------|
| CLIENT                                             |           |          |
| JAMES SPALDING                                     |           |          |
| PROJECT                                            |           |          |
| GOB, VICTORIA SQUARE, NORTHERN QUARTER, MANCHESTER |           |          |
| TITLE                                              |           |          |
| EXISTING ELEVATIONS                                |           |          |
| DRAWING NO.                                        | SCALE     | DRAWN BY |
| 9333-PL-02                                         | 1 : 20@A1 | SAF      |
| REVISION                                           | DATE      |          |
|                                                    | 30.10.20  |          |

FISH  
ASSOCIATES

FISH ASSOCIATES LTD  
218 ST GEORGES ROAD  
TEL: 01704 632244  
www.fishassociates.co.uk

DISCREPANCIES TO BE REPORTED TO THE ARCHITECT BEFORE PROCEEDING. THIS DRAWING IS COPYRIGHT. CONSENTING TO CIRCULATE CHECK ALL DIMENSIONS ON SITE. FURNISH DIMENSIONS TO BE USED.