



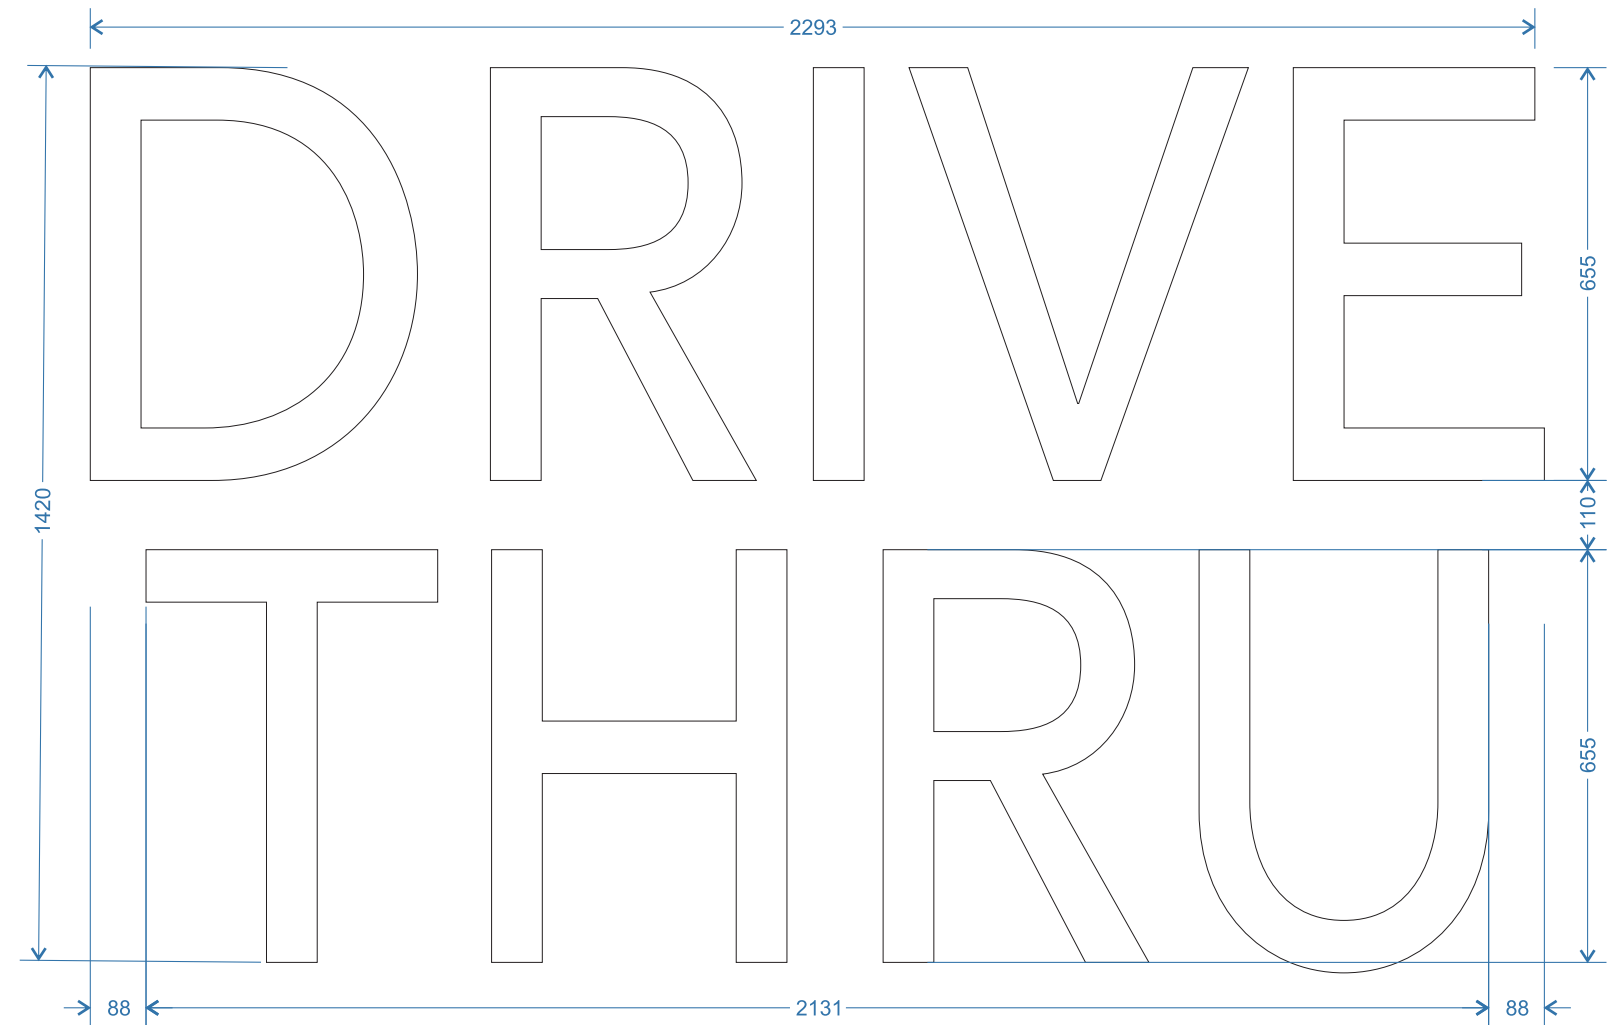

Scale 1:12

5mm opal 050 acrylic rimless letters c/w 3mm clear acrylic returns & internal LED illumination

2 No. sets required

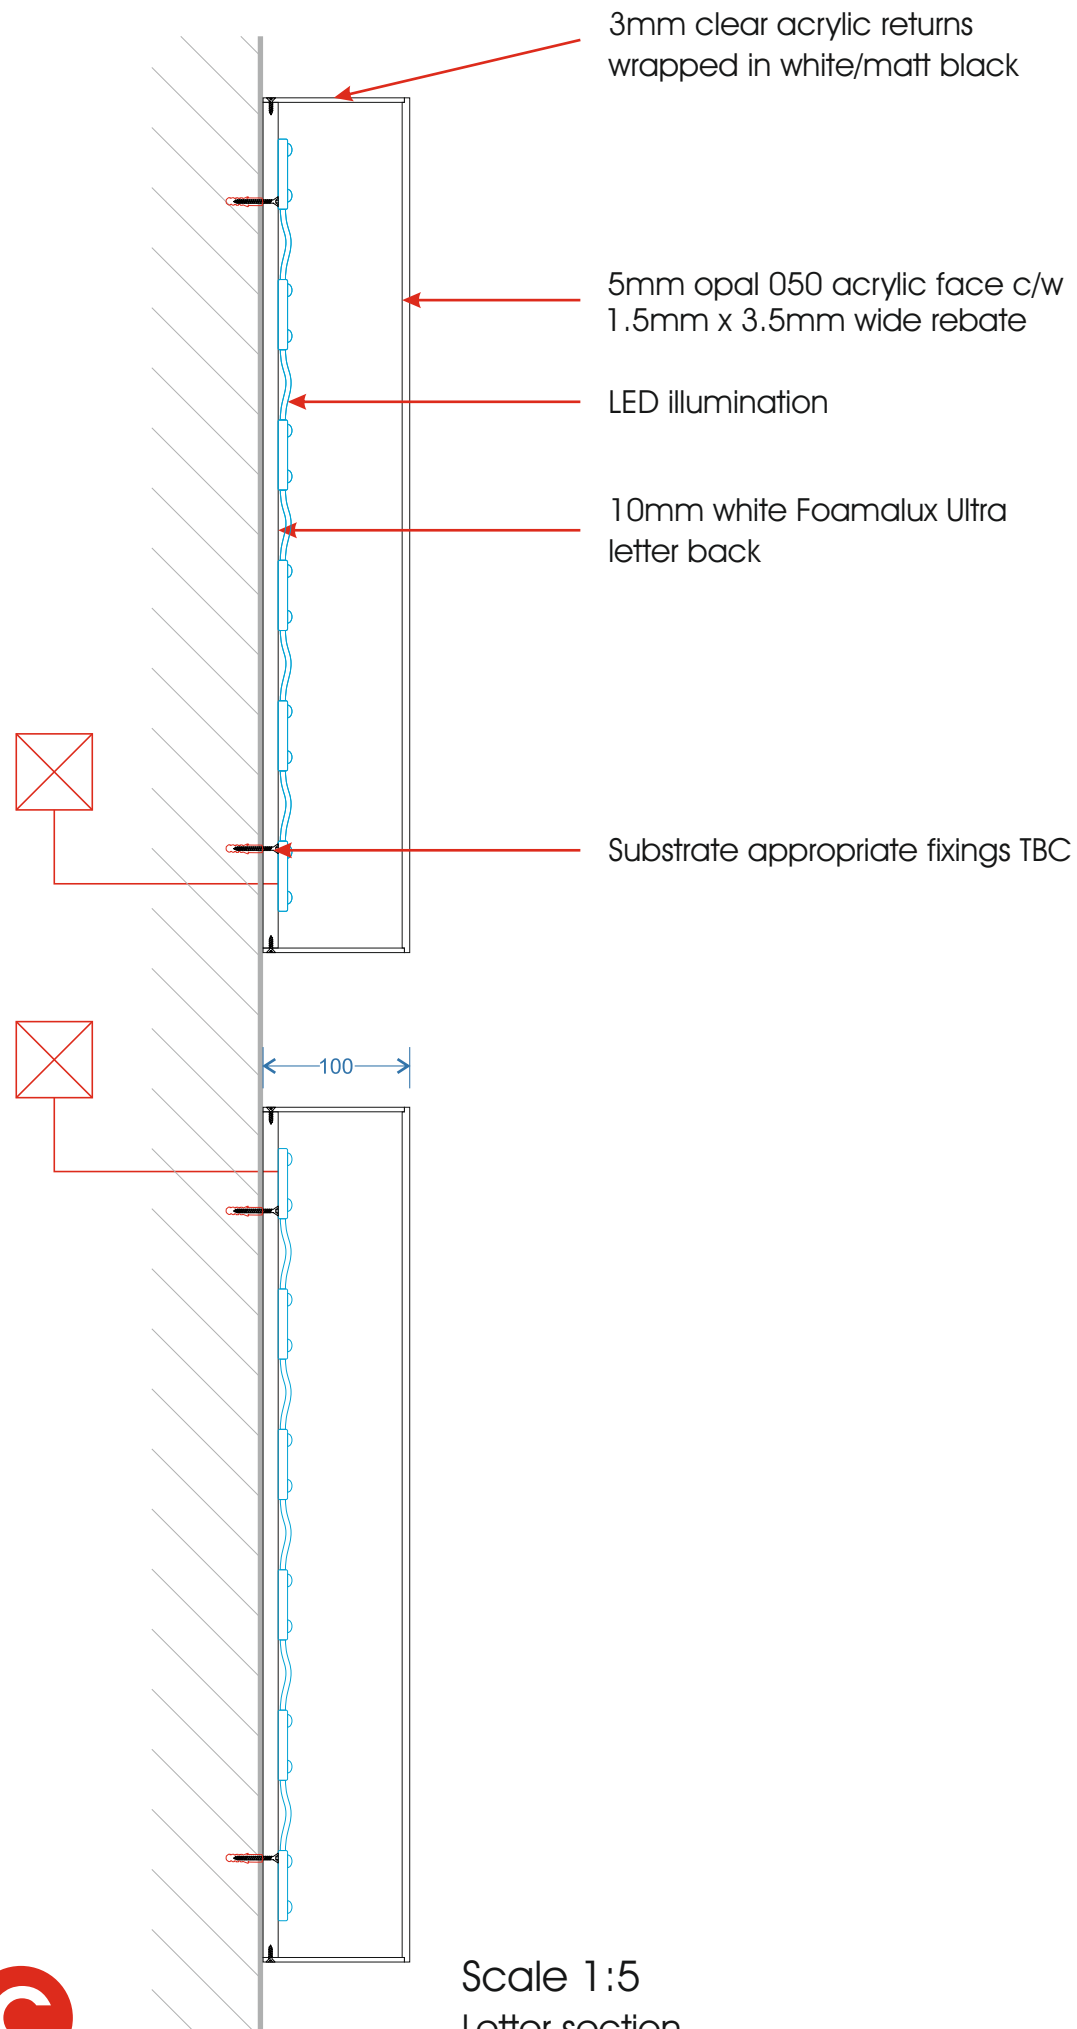

All measurements in millimetres unless stated otherwise.							
CLIENT:	Euro Garages	DRAWING NUMBER:	JOB NO:	DRAWN BY:	REV	DATE	BY DESCRIPTION
PROJECT:	Starbucks Ashton New Rd.	DJ-0221-028	6554	D. Jewkes	A	00.00.20	XX XXXXXX
DESCRIPTION:	Drive Thru lettering	DATE:	ITEM REF:	SCALE:	B	00.00.20	XX XXXXXX
		11.02.21	n/a	a/s @A3	C	00.00.20	XX XXXXXX
					D	00.00.20	XX XXXXXX
					E	00.00.20	XX XXXXXX

© This drawing is the property of Geetee Signs, and should not be reproduced, altered or used in any way without express permission. Colours shown are for illustration and may not be an exact match unless references are supplied.



Geeteesigns.com