


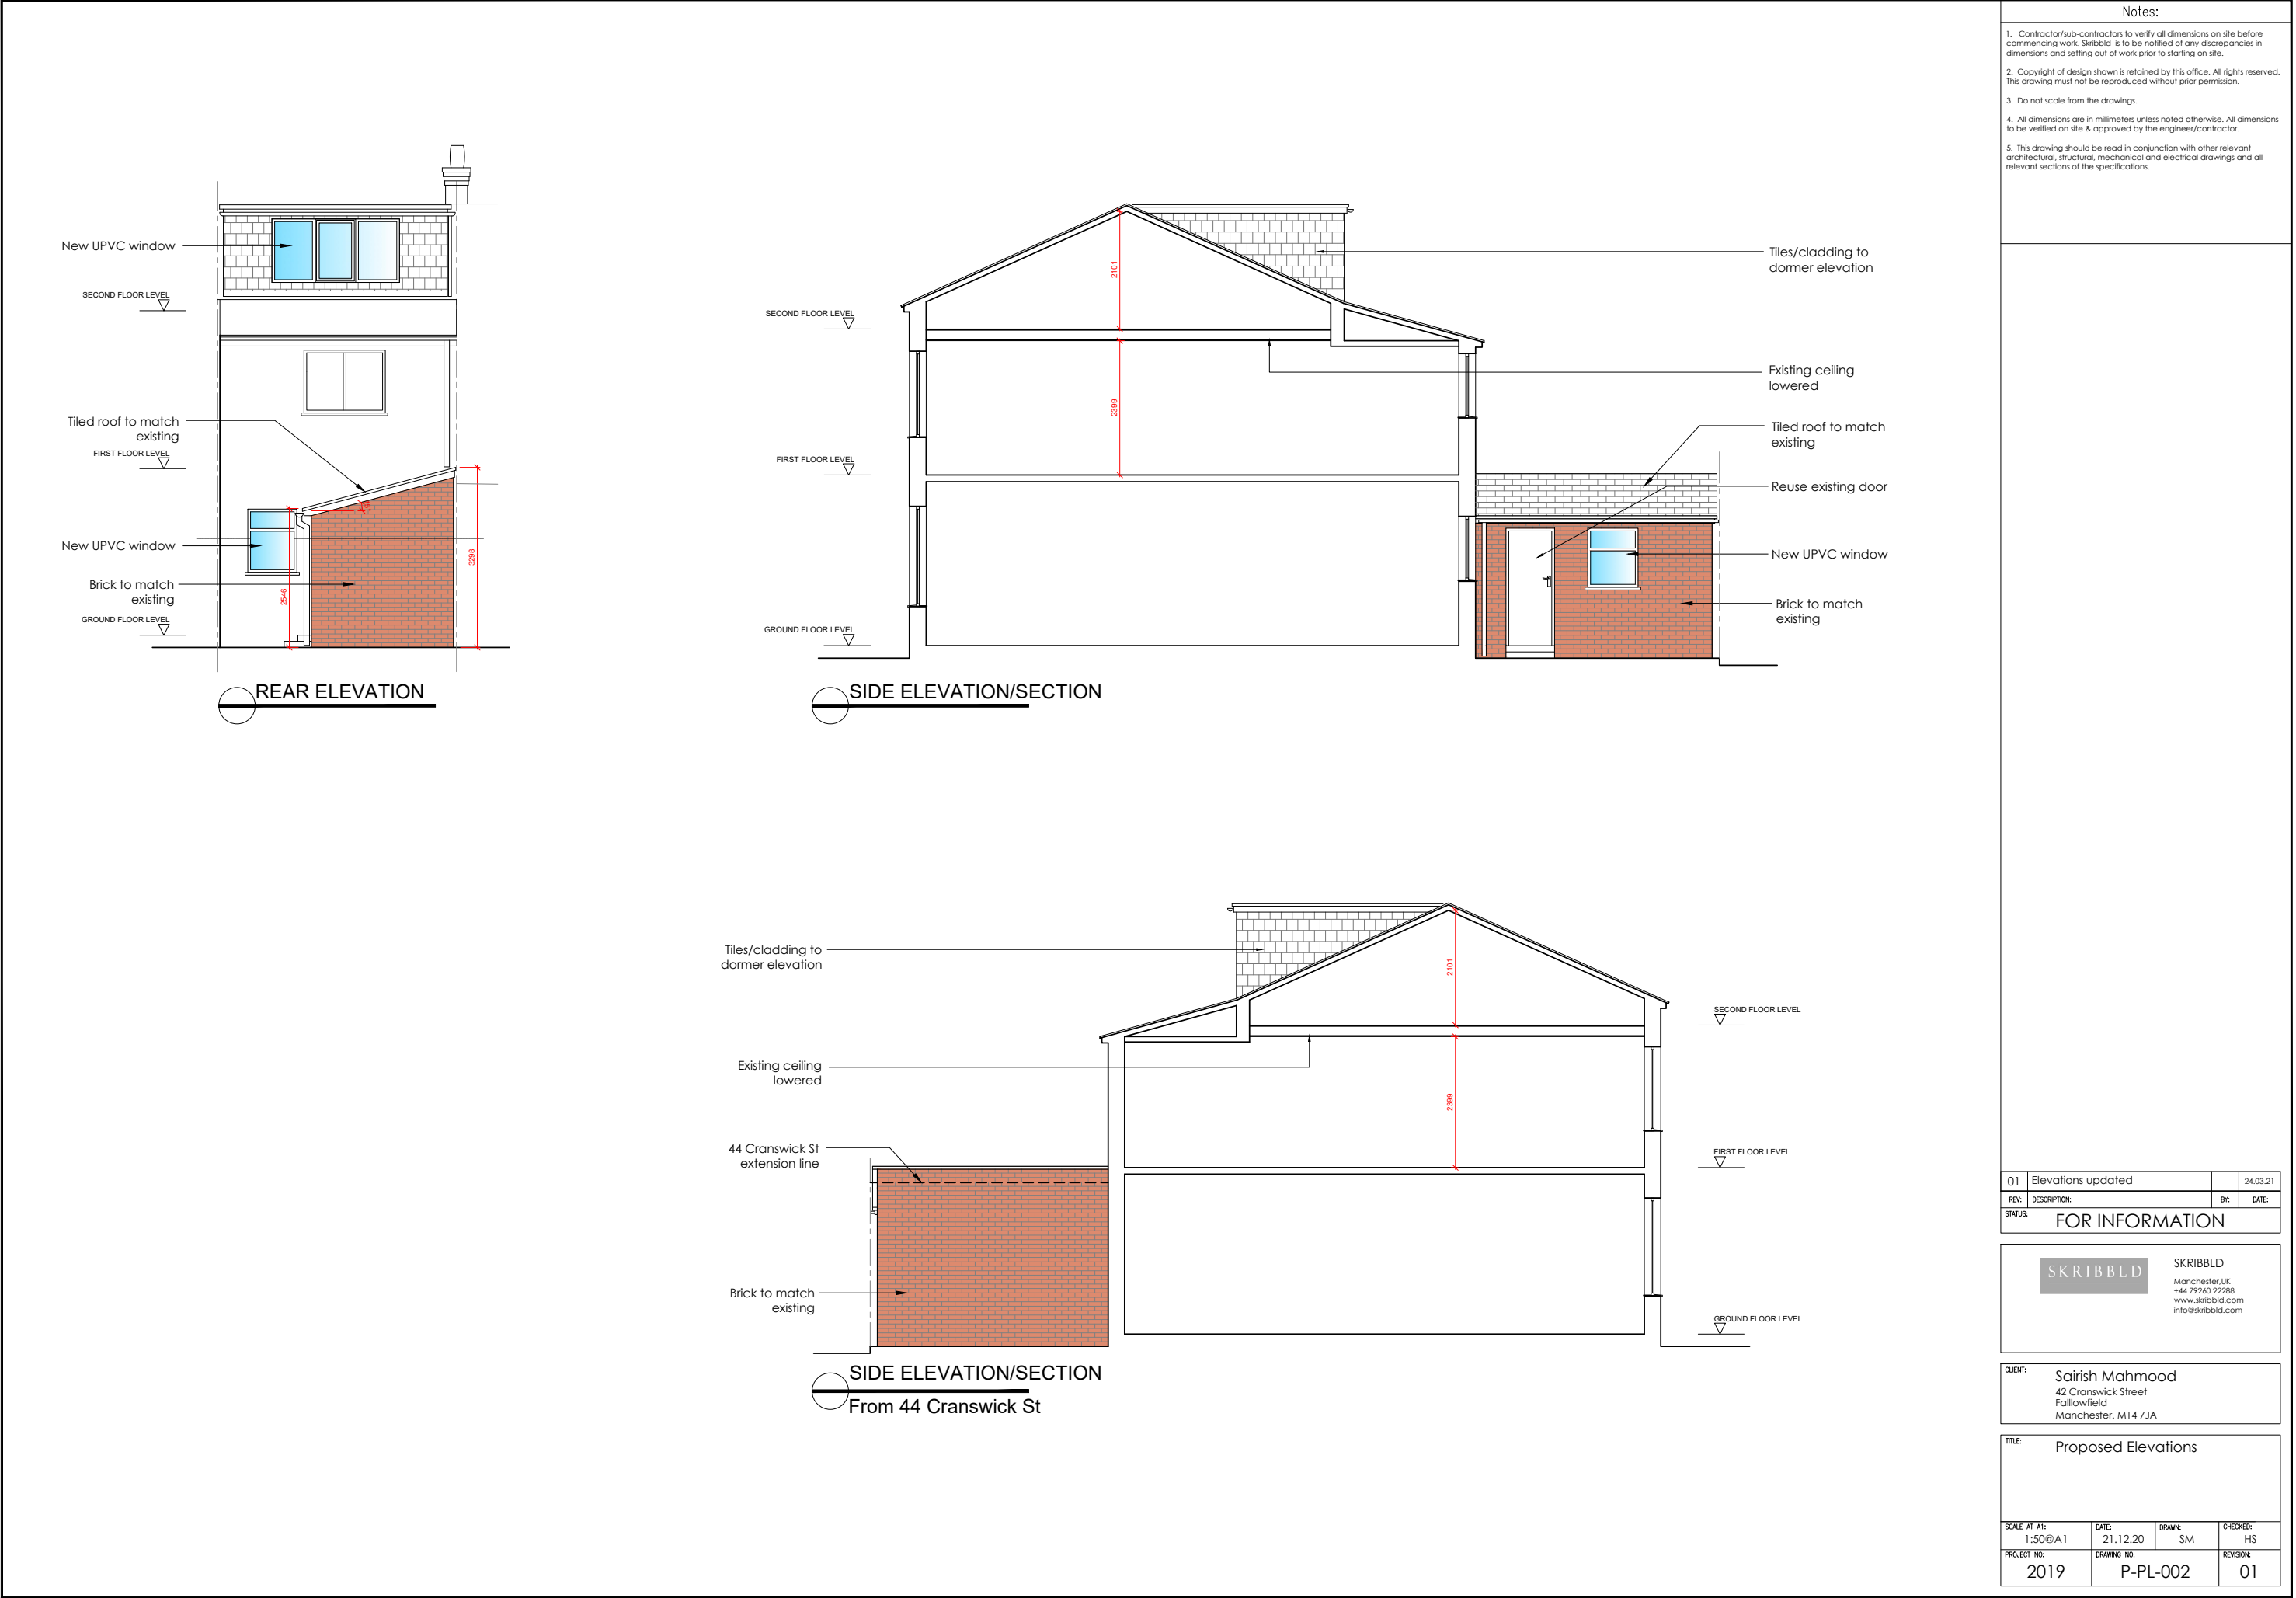

Notes:

- 1. Contractor/sub-contractors to verify all dimensions on site before commencing work. Skribbld is to be notified of any discrepancies in dimensions and settling out of work prior to starting on site.
- 2. Copyright of design shown is retained by this office. All rights reserved. This drawing must not be reproduced without prior permission.
- 3. Do not scale from the drawings.
- 4. All dimensions are in millimeters unless noted otherwise. All dimensions to be verified on site & approved by the engineer/contractor.
- 5. This drawing should be read in conjunction with other relevant architectural, structural, mechanical and electrical drawings and all relevant sections of the specifications.

01	Elevations updated	-	24.03.21
REV:	DESCRIPTION:	BY:	DATE:
STATUS: FOR INFORMATION			



SKRIBBLD
Manchester, UK
+44 79260 22288
www.skribbld.com
info@skribbld.com

CLIENT:	Sairish Mahmood 42 Cranswick Street Fallowfield Manchester, M14 7JA
---------	--

TITLE: Proposed Elevations			
SCALE AT A1: 1:50@A1	DATE: 21.12.20	DRAWN: SM	CHECKED: HS
PROJECT NO: 2019	DRAWING NO: P-PL-002		REVISION: 01