



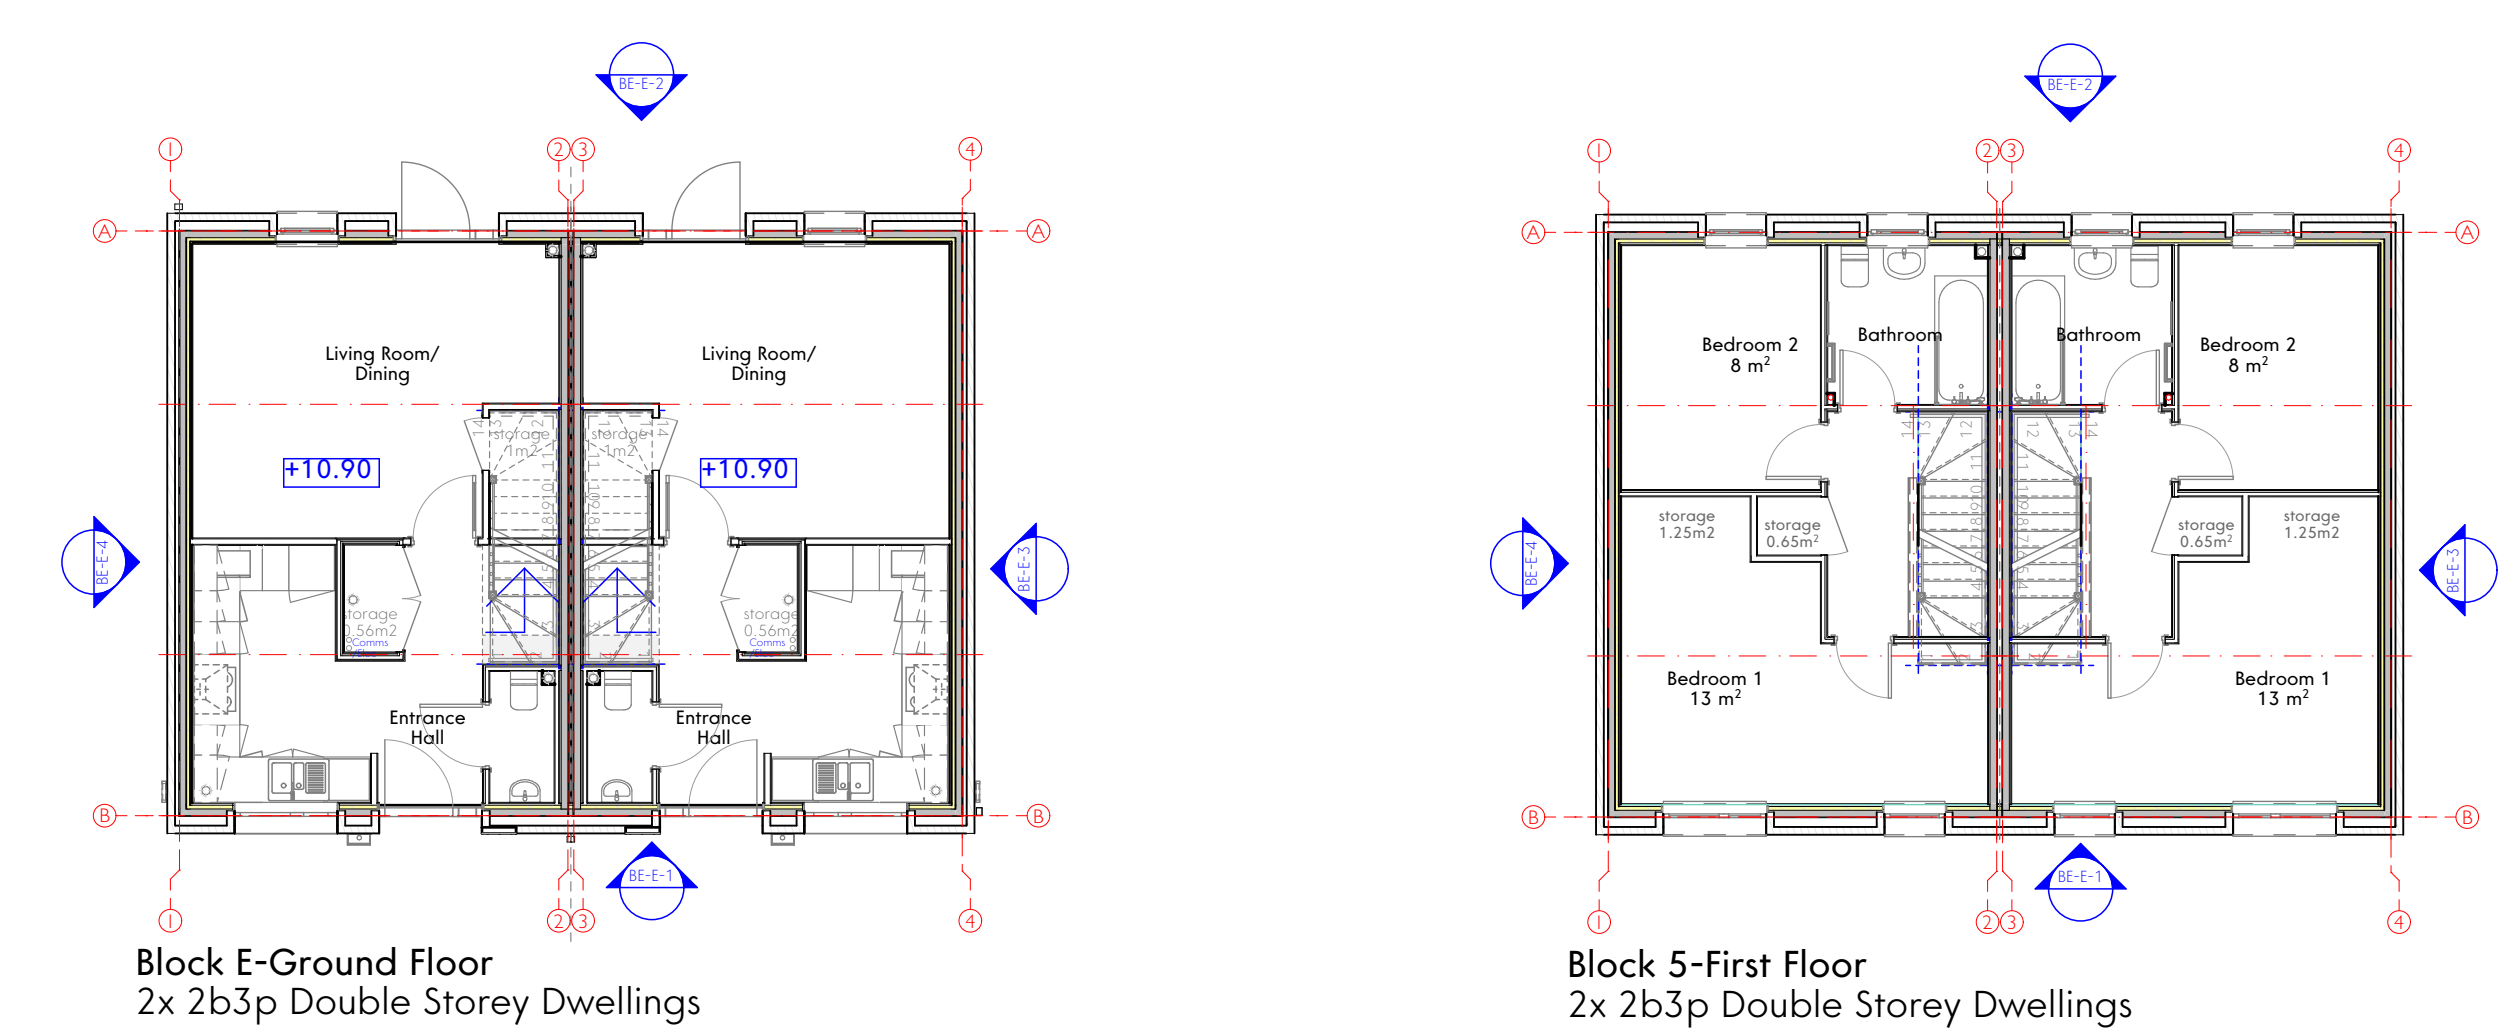


Block E-Ground Floor
2x 2b3p Double Storey Dwellings

Block 5-First Floor
2x 2b3p Double Storey Dwellings

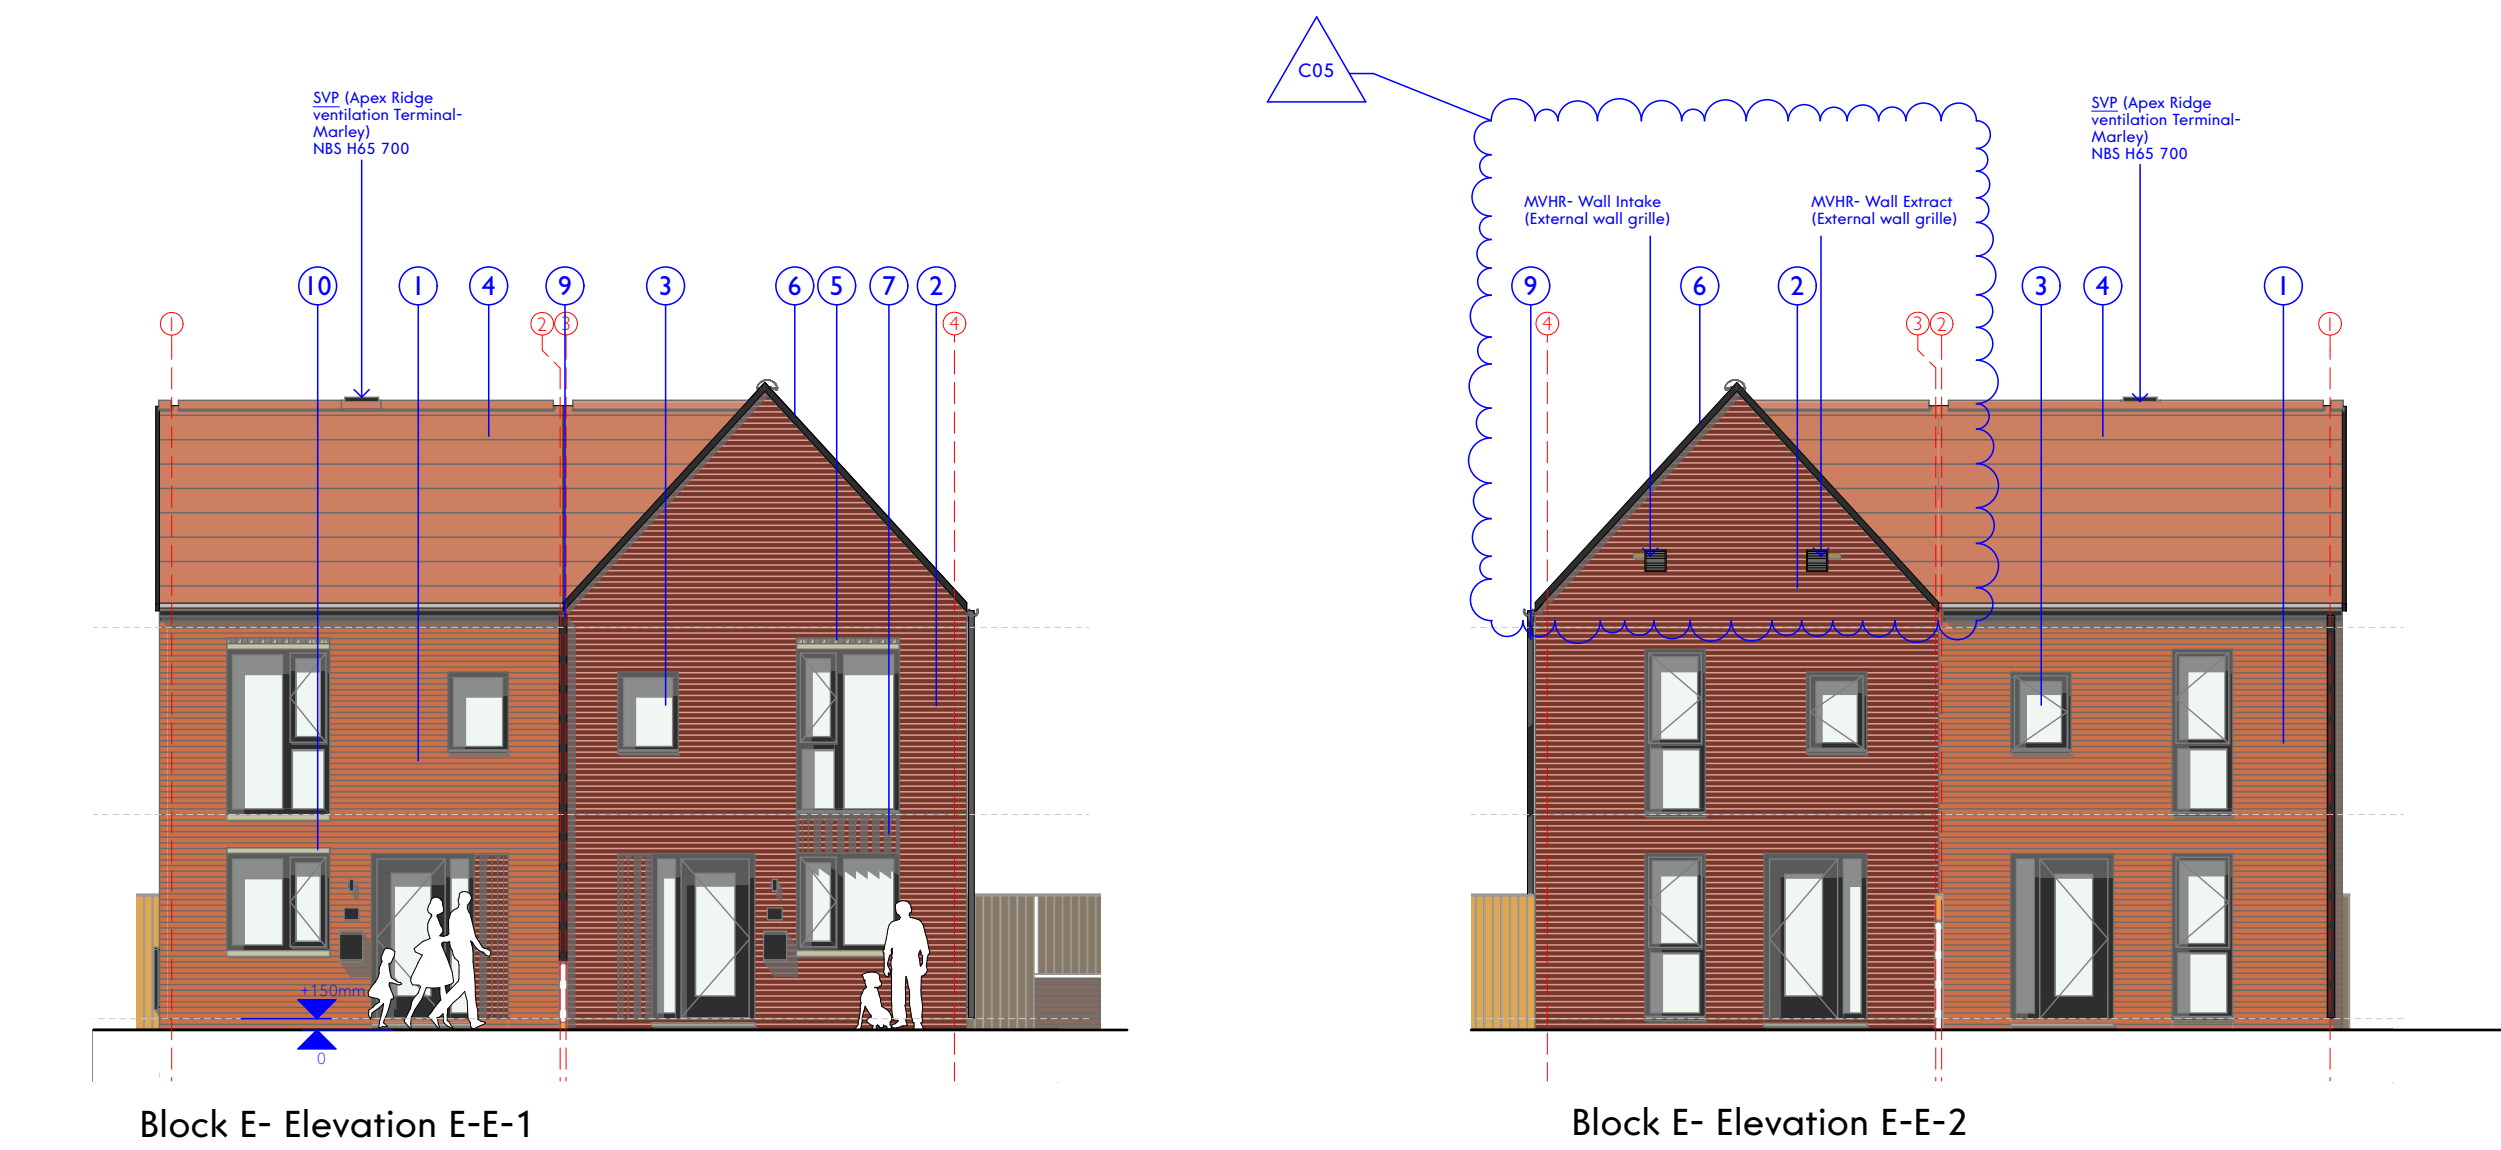


Block E- Elevation E-E-1

Block E- Elevation E-E-2

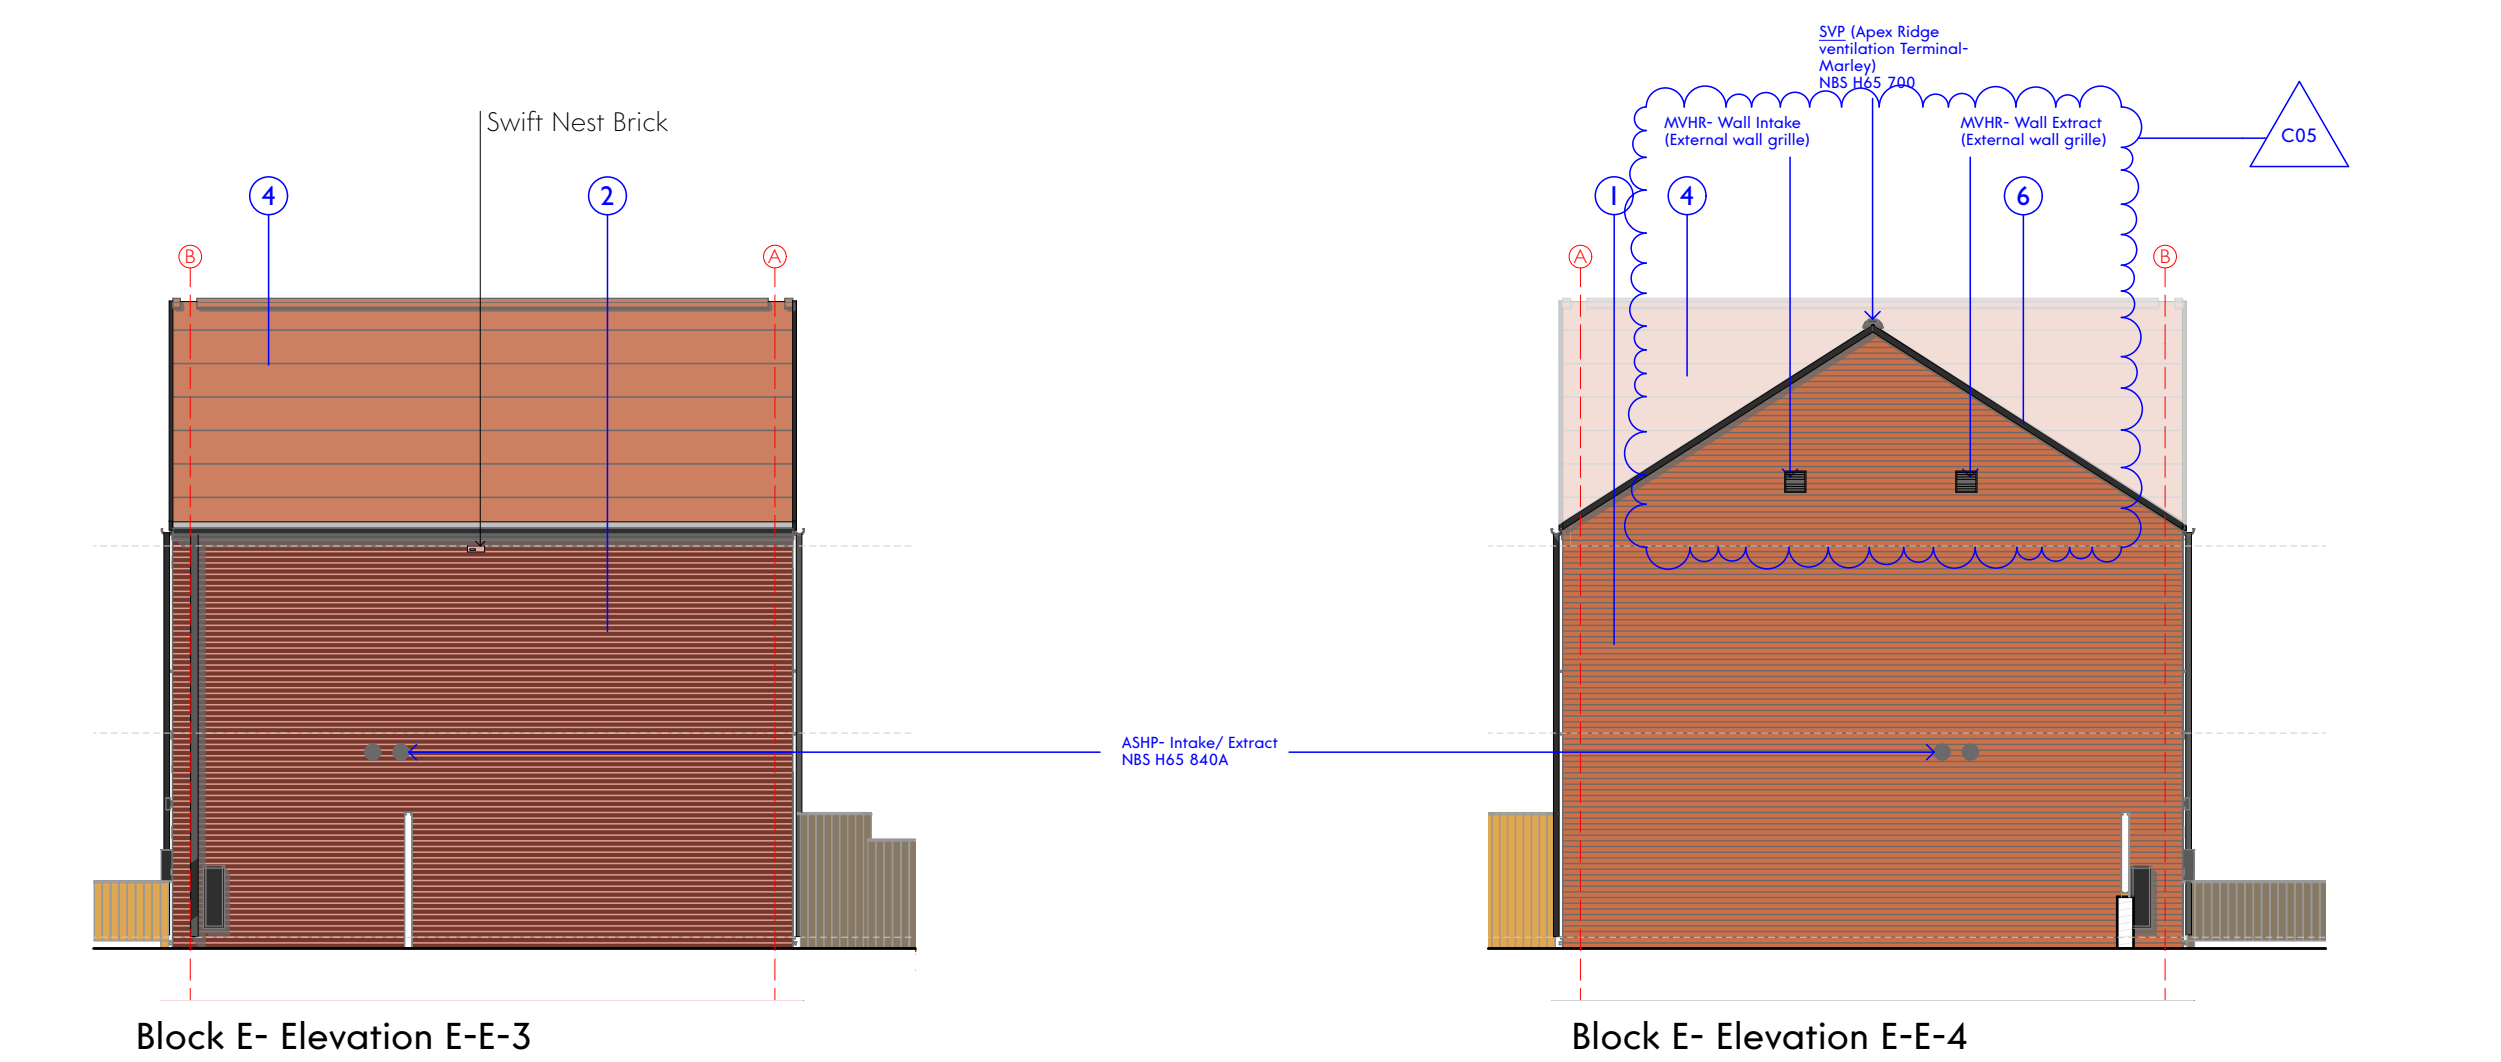


Block E- Elevation E-E-3

Block E- Elevation E-E-4

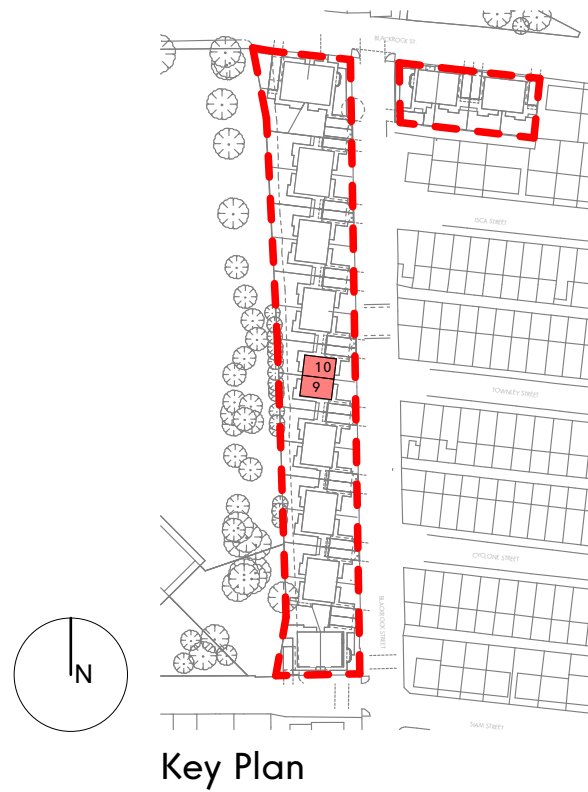

Key Plan

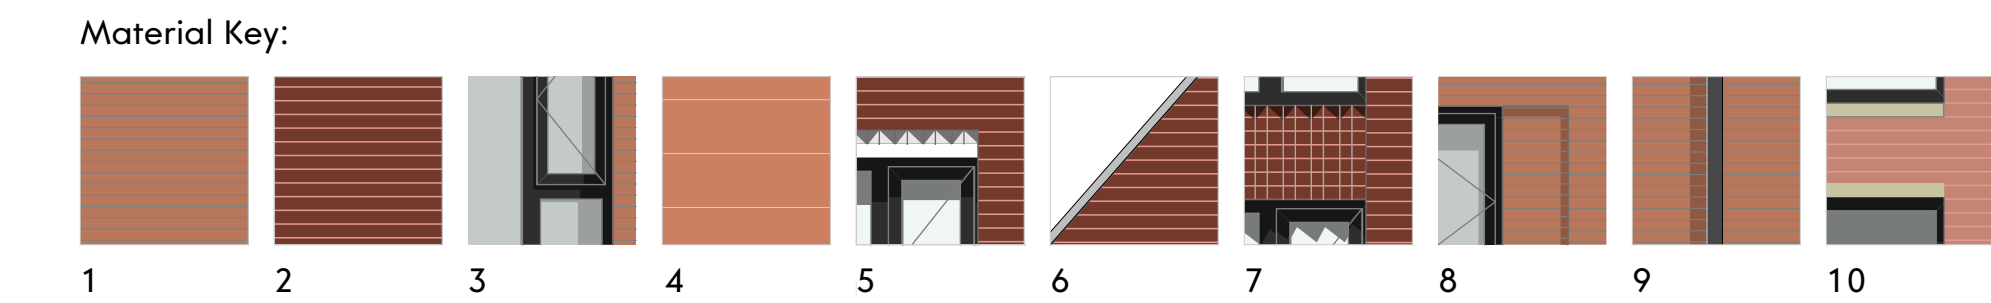

1. Light red brick, Ibstock Ivanhoe Mellow Red, sand coloured natural mortar.
2. Dark red brick, Ibstock Ivanhoe (Broadgate) Claret, sand coloured natural mortar.
3. Munster Triple glazed Passivhaus Certified Window Units(PassivUPVC). RAL 7015 (natural white internally).
4. Red slim edge concrete roof tiles. Marley Edgemere old English.
5. Wetcast stone heads and cills in light buff/natural. Head with sawtooth pattern.
6. UPVC linear type roof flashing, dark grey colour.
7. Sawtooth brick intermediate panel in matching brick.
8. Selfback brick panel reveal detail.
9. UPVC downpipes and gutters, with matching fascia, dark grey colour (gutters to be square profile per SBD requirements)
10. Wetcast stone surrounds to key entrances in buff/natural.



Block E- Rear View
2x 2b3p Double Storey Dwellings

Boundary treatment indicative.
See drawing ref:(90)0004 / 0005
for wall, fence and gate types.



Block E-Front View
2x 2b3p Double Storey Dwellings