


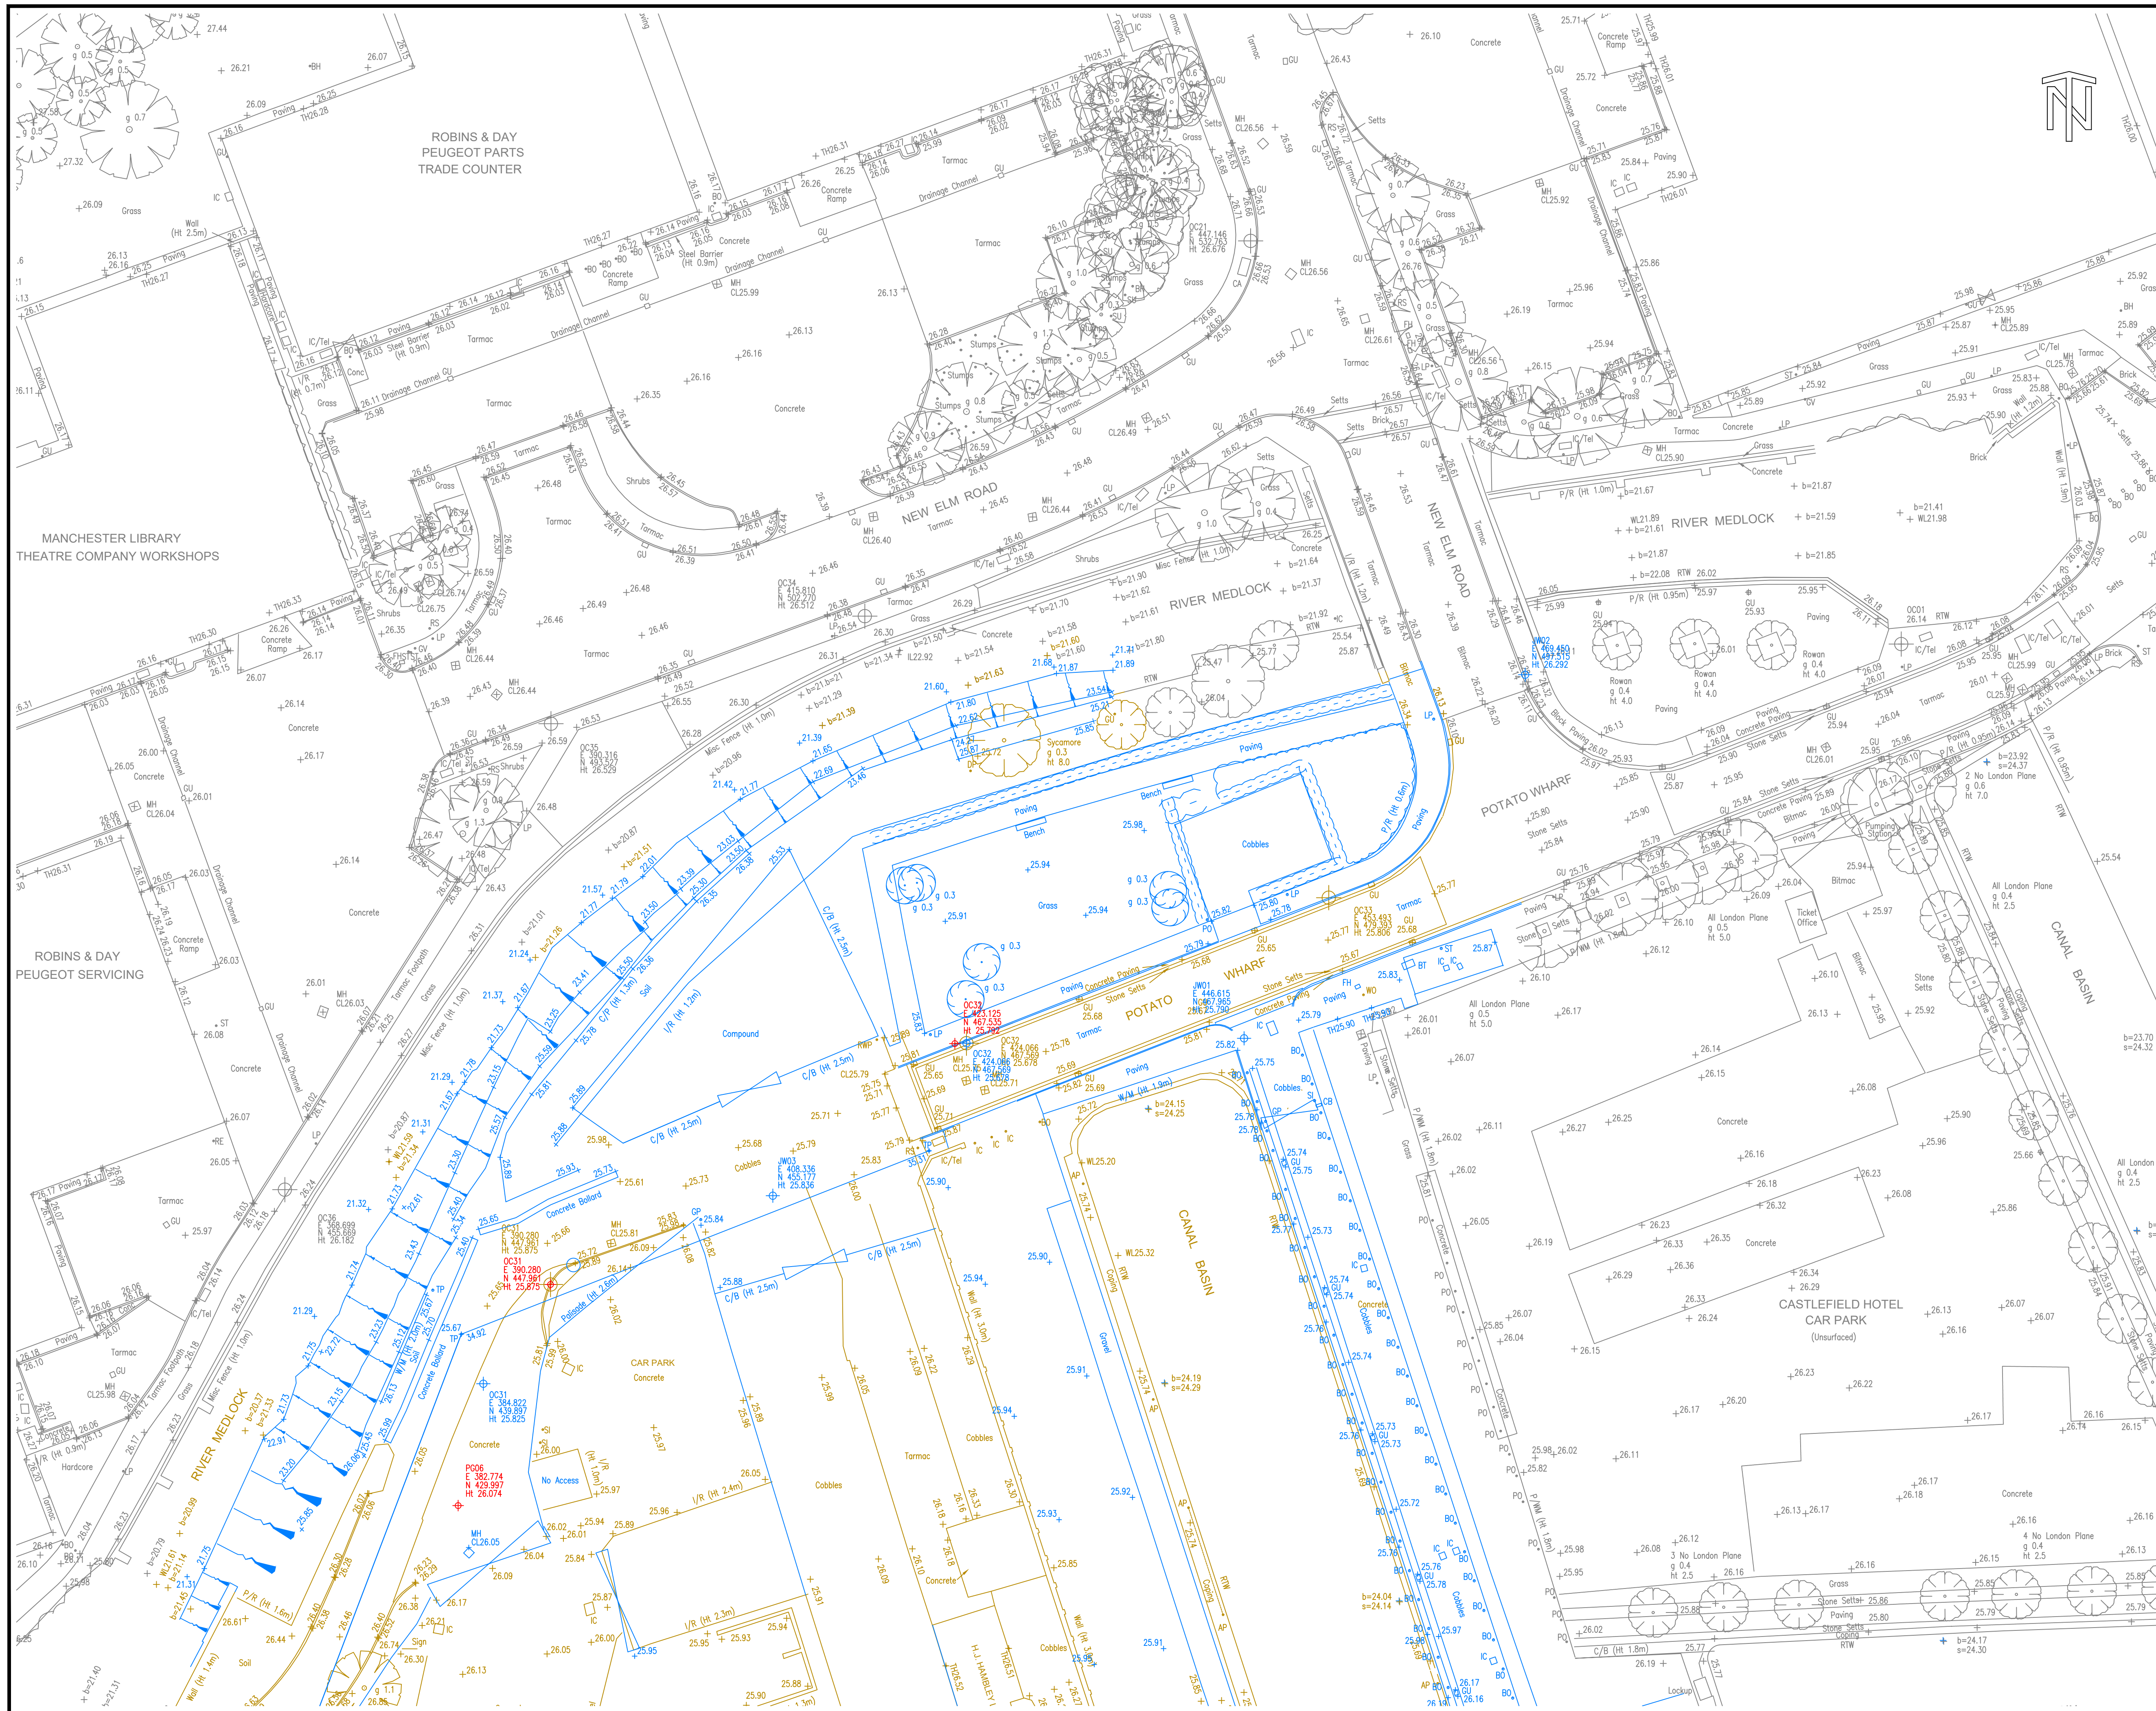

NOTES

KEY

Grid & Datum - Existing Survey


STANDARD ABBREVIATIONS

[illegible]

SYMBOLS

	HEDGE		GATE		BUILDING
	TREE CANOPY		CONTROL STATION		TACTILE PAVING
	TREE		VERIFIED 2006 SURVEY		UNVERIFIED 2006 SURVEY
	2016		2018		

SHEET LAYOUT

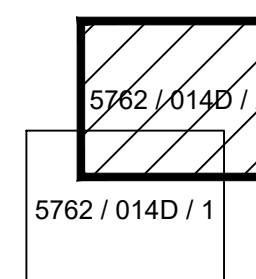

D	11.10.18	BW	Survey Updated	AM	N
C	29.11.16	BW	Extra Embankment Wall Detail	AM	N
B	07.07.16	JW	Fence Amendments	AM	N
A	30.06.16	BW	Drawing Placed on 5762_013 Grid	AM	N
Rev	Date	Drawn	Description	Chk'd	A



Jupiter House, 21 Roebuck Lane, Sale, Manchester, M33 7SY
T: 0161 973 3495 F: 0161 962 6819
E: mail@ndoliver.com www.ndoliver.com

Client

Client

LEND LEASE
20 TRITON STREET
REGENT'S PLACE
LONDON
NW1 3BF

Title

Title CASTLEFIELD VIADUCT / POTATO WHARF
CASTLEFIELD
MANCHESTER

TOPOGRAPHICAL SURVEY
SHEET 2 OF 2

Surveyed	PG	Drawn	BW	Drawn Date:
Checked	AM	Approved	NDO	30/06/2016
Scale 1:250 @ A1		Project 5762		Status
		CAD File INDO-5693\Project\5762\DRAWINGS\5762_314D.DWG		REV
Drawing No		5762 / 014D / 2		Rev D