

NOTES

The Contractor is to check all dimensions and conditions on site before commencing. Do not scale from this drawing.
This drawing remains the copyright of A.H.DI SABAWAN.

Level	Height	Area	Volume	Weight
1st	1.15	1.15	1.15	1.15
2nd	1.15	1.15	1.15	1.15
3rd	1.15	1.15	1.15	1.15
4th	1.15	1.15	1.15	1.15
5th	1.15	1.15	1.15	1.15

Notes:

General Notes:

- All dimensions are to the structural faces (blockwork / stud) not the finishes.
- All rainwater pipes are to terminate in a gully, or a BIG where appropriate.
- This drawing is to be read in conjunction with the Contractors Outline Specification and the Guide for Sustainable Homes Assessment.
- Insulation to external wall not shown for clarity, please refer to the wall type key for location.
- Movement joint position to be in accordance Structural Engineer detail design.
- Exact locations of Gas and electricity meters to be confirmed prior to installation.
- DPC to be 150mm above externally ground level generally. Additional overlapping DPC to be installed 150mm above finished floor level at thresholds.
- Abbreviations:
RWP - Rain Water Pipe

Materials:

- Facing Brickwork - Chepstow Multi, subject to approval
- Render - K-Rend, colour ivory
- Cills - Reconstituted Stone to front elevation
- Canopy - GRP
- Windows - White U-pvc
- Rainwater Goods - Black U-pvc
- Fascias - Eurocell, White U-pvc
- Soffit - Eurocell, White U-pvc
- Roof - Tiles - Marley Elmeri Garsdale fibre cement slate
- Cladding - Brick header bond with alternating partially proud bricks


Drawn	By	Date
MR. WAIS BEHBUDY	By	18/04/21
34 Ranford Burnage Manchester M19 9L		
PROPOSED REAR EXTENSION		
P0001 - 14 - 21	As indicated	A
18/04/21	As indicated	@ A1
Feasibility	Tender	Construction
Design	Contract	As Built

A.H. DESIGN

CHEETHAM HILL
MANCHESTER

07984311522
CHANDOSHADI@GMAIL.COM


Drawn by: CHANDOSHADI
Checked by: CHANDOSHADI
Approved by: CHANDOSHADI

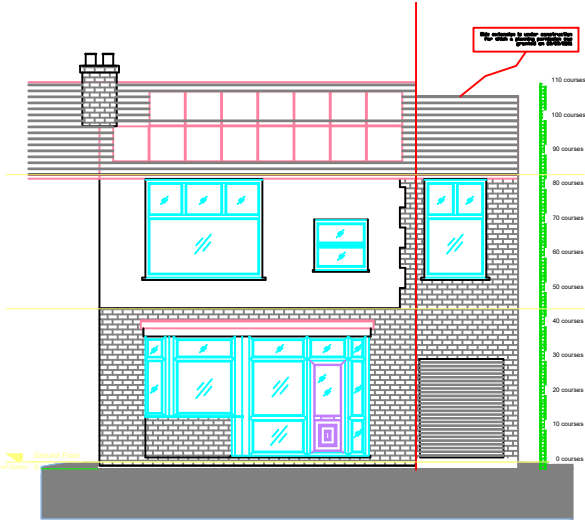

1 EXISTING Front Elevation
1 : 50



2 Existing Rear Elevation
1 : 50

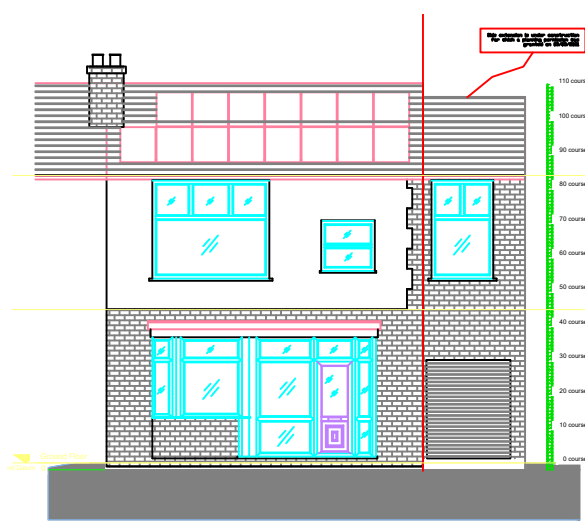

3 Proposed Front Elevation
1 : 50



4 Proposed Rear Elevation
1 : 50