


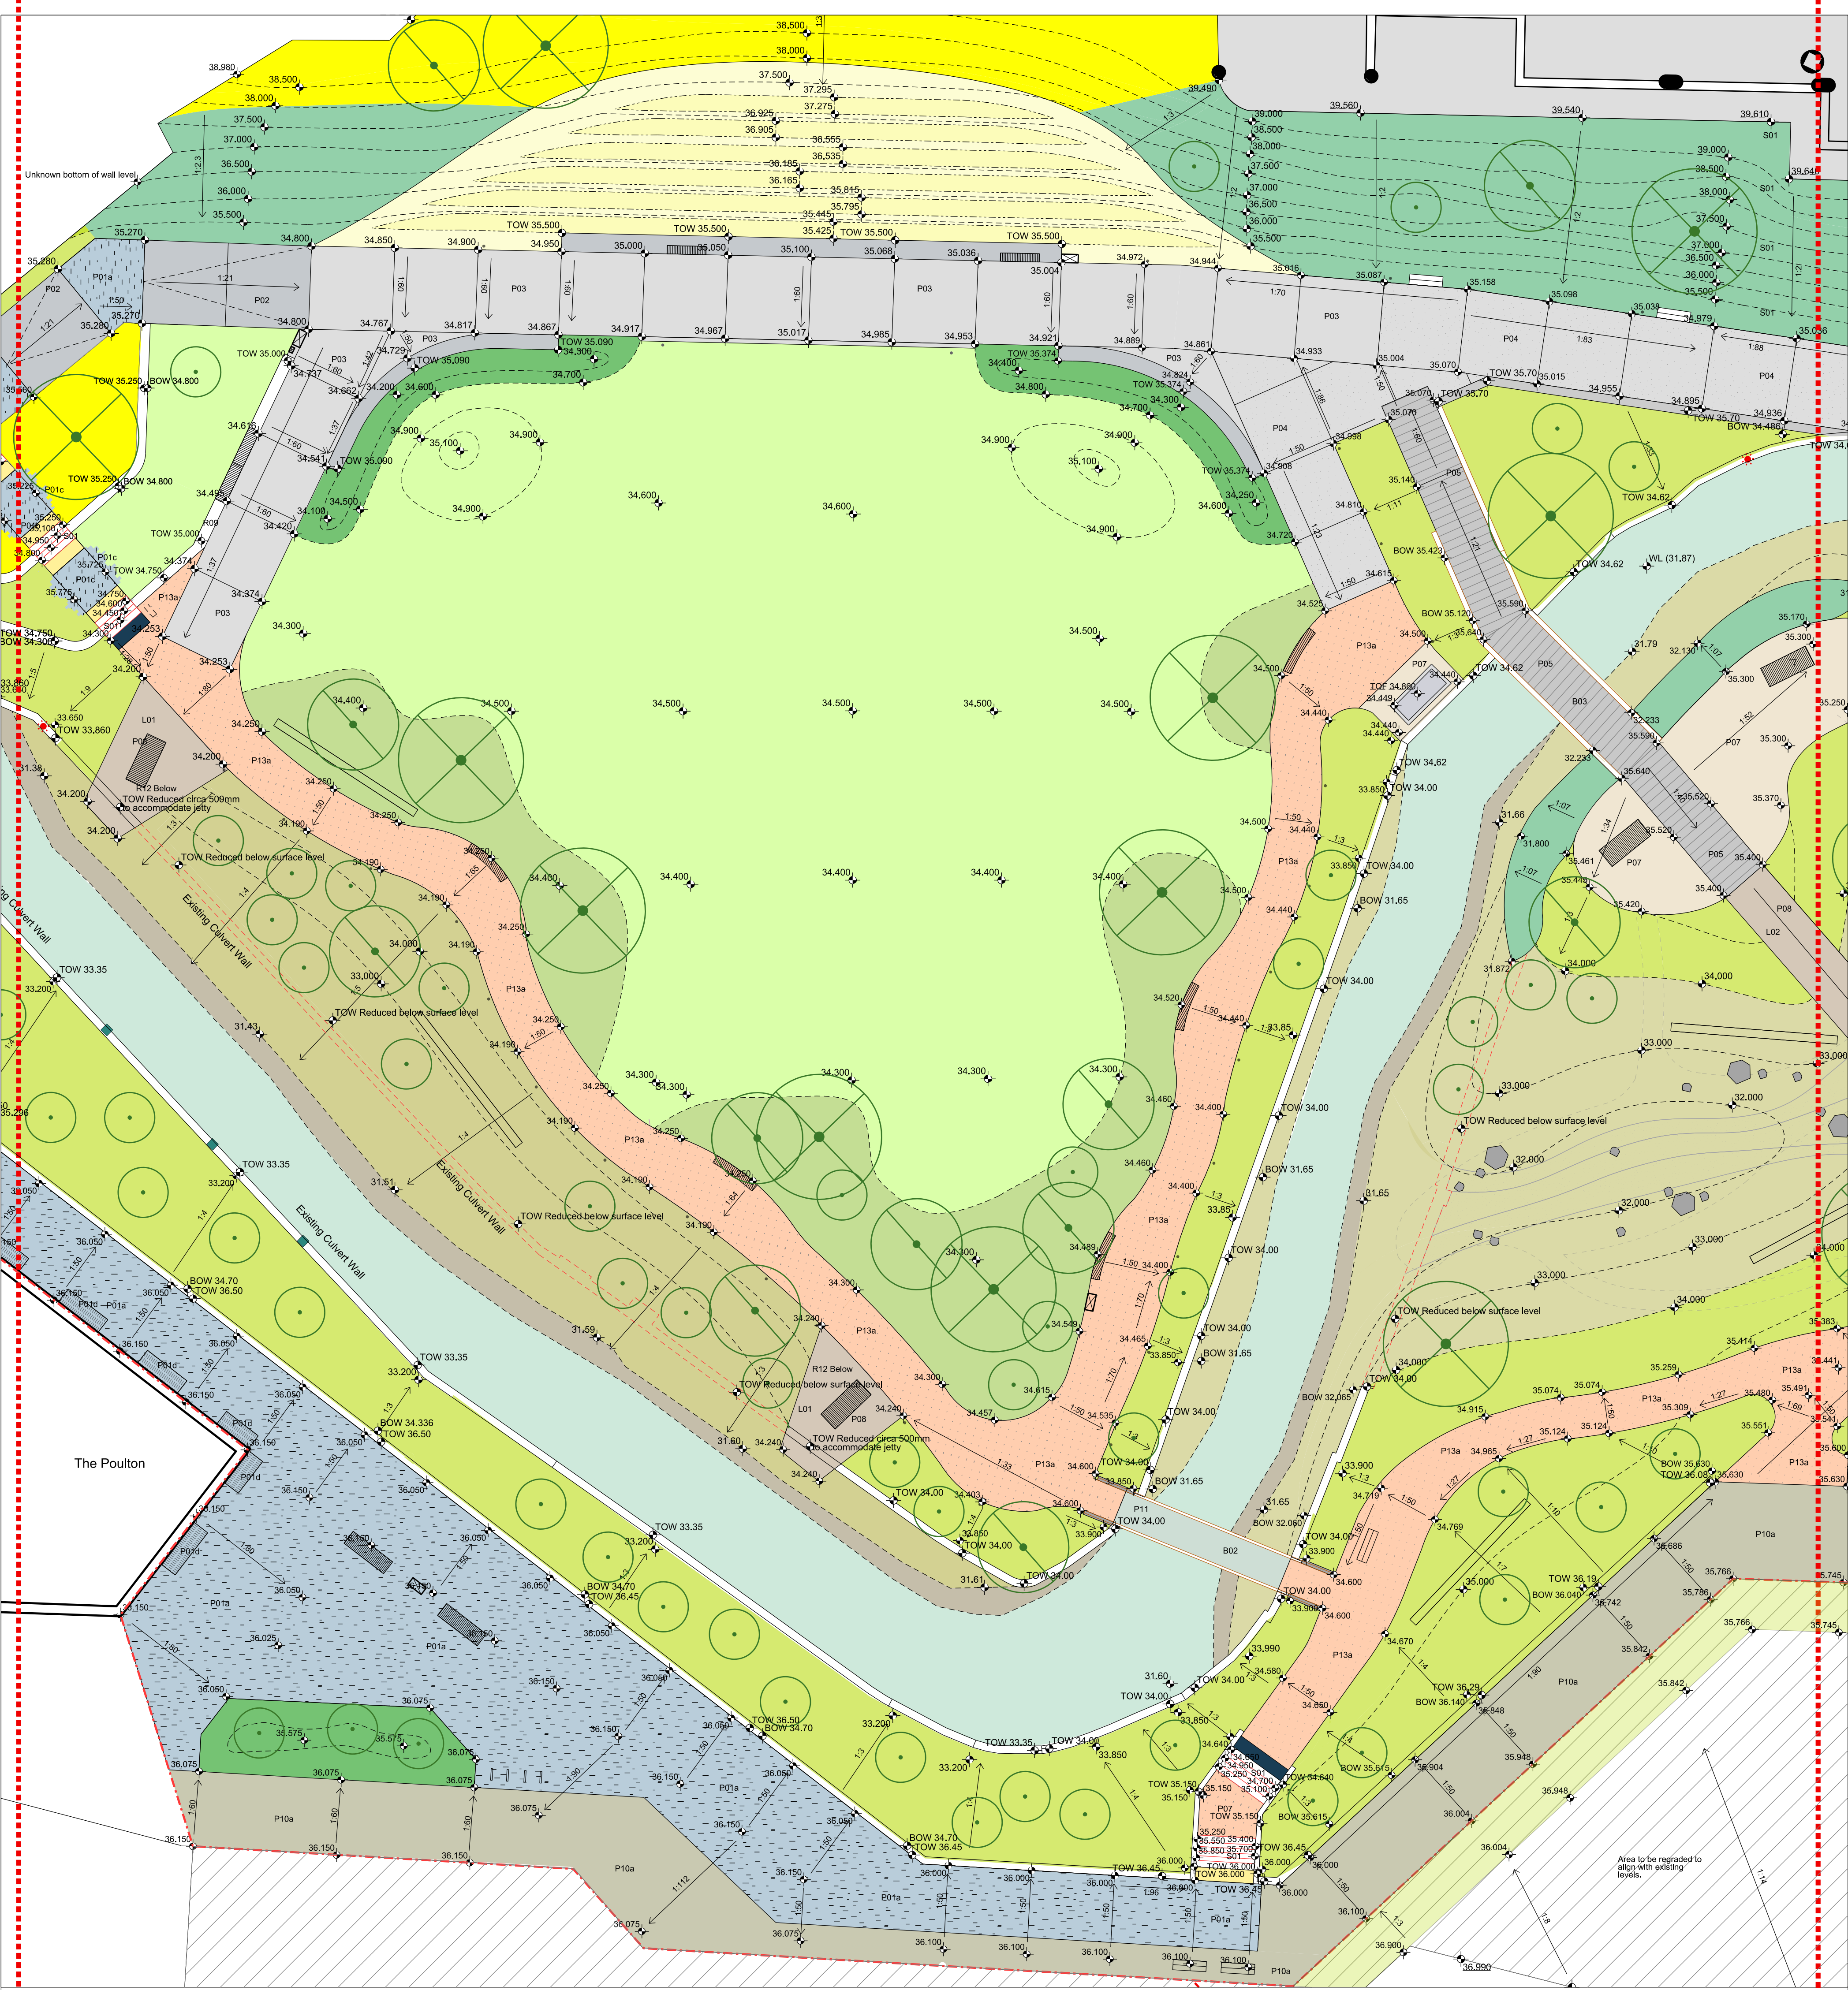

Please refer to Drawing 0345-SEW-ZZ-00-DR-L-PL7110 for 1:200 scale drawing of Gatehouse Entrance & Baring Street Office No.1.

Please refer to Drawing 0345-SEW-ZZ-00-DR-L-PL7112 for 1:200 scale drawing of Wildlife Area

KEY

Boundaries

- Park Boundary

Levels

- Proposed Levels
- Existing Levels
- Top of Wall
- Bottom of Wall

The levels strategy reflects the results of both the low flow and full build out models and is in accordance with the levels tested within those models.

Models are by Euro Hapold Engineering

For further information on hard landscape specification refer to 0345-SEW-ZZ-00-DR-L-PL1100 PLANNING CONDITION DISCHARGE

Paving Types

- P01a Paving Type 01a Description: Clay Paving Bricks (Occasional vehicle loading)
- P01c Paving Type 01c Description: Staggered Pedestrian Clay Paving Brick Edge
- P01d Paving Type 01d Description: Paving within smoke vent cover
- P02 Paving Type 02 Description: In situ reinforced Concrete surface 01
- P03 Paving Type 03 Description: In situ reinforced Concrete surface 02
- P04 Paving Type 04 Description: In situ reinforced Concrete surface 03
- P05 Paving Type 05 Description: In situ reinforced Concrete surface 04
- P07 Paving Type 07 Description: Self binding gravel
- P08 Paving Type 08 Description: Steel Grating
- P10a Paving Type 10a Description: Temporary asphalt footpath surface with occasional vehicular traffic
- P11 Paving Type 11 Description: Steel Grating
- P12 Paving Type 12 Description: Gravel Trim
- P13a Paving Type 13a Description: Vehicular Loaded Resin Bound Gravel

Steps

- S01 Step Type 01 Description: Pre cast or In situ concrete steps. Refer to drawing 0345-SEW-ZZ-00-DR-L-PL3208

River Edge Treatment

- Gravel shore, rip rap and gravel riffles - Please refer to River Engineer's (Euro Hapold) drawings for further information

Landscape Structures & Bridges

- L01 Landscape Structure Type 01 Description: Proposed Riverside Jetty. Refer to drawing 0345-SEW-ZZ-00-DR-L-PL3411
- L02 Landscape Structure Type 02 Description: Proposed Raised Walkway. Refer to 0345-SEW-ZZ-00-DR-L-PL3401 and 0345-SEW-ZZ-00-DR-L-PL3402
- B02 Bridge 02 Description: Proposed Steel Bridge. Refer to 0345-SEW-ZZ-00-DR-L-PL3405
- B03 Bridge 03 Description: Northern Bridge. Refer to 0345-SEW-ZZ-00-DR-L-PL3406 and 0345-SEW-ZZ-00-DR-L-PL3407

Trees

- Tree Specimen 01 Rootball & guyed

Planting

- Planting Type 01 Description: Street Planting
- Planting Type 02 Description: Railway Wildflower Meadow & Alpine Steppe Meadow
- Planting Type 03 Description: Grassland
- Planting Type 04 Description: Wetland Riverside Mosaic
- Planting Type 05 Description: Native Habitat Managed for Wildlife
- Planting Type 06 Description: Rain Garden

General Notes

No implied fence exists. This drawing should not be used to calculate areas for the purposes of valuation. Do not scale this drawing. All dimensions to be checked on site by the contractor and such dimensions to be their responsibility. All work must comply with relevant British Standards and Building Regulations requirements. Drawing errors and omissions to be reported to the architect.

Notes

Keyplan

Scale Bar

North Arrow

Rev	Date	Description	SEW	CHK
P01	25.03.21	PLANNING	SEW	
P03	25.03.21	PLANNING	SEW	
P02	09.02.21	PLANNING	SEW	
P01	17.12.20	Design amendments	SEW	
P00	16.10.20	PLANNING	SEW	

sew Studio Egret West

3 Brewhouse Yard
London
EC3V 4JQ
0207 549 1730

hello@egretwest.com
egretwest.com
©2015 SEW Ltd

Client
Mayfield Partnership

Project
Mayfield Park

Drawing Title
Mayfield Lawn Space: []

Project Number	Status
0345	PLANNING

Scale at A1	Date
1:200	16.10.20

Drawn by	Checked by
TH	SEW

Drawing Number	Revision
0345-SEW-ZZ-00-DR-L-PL7111	P04