


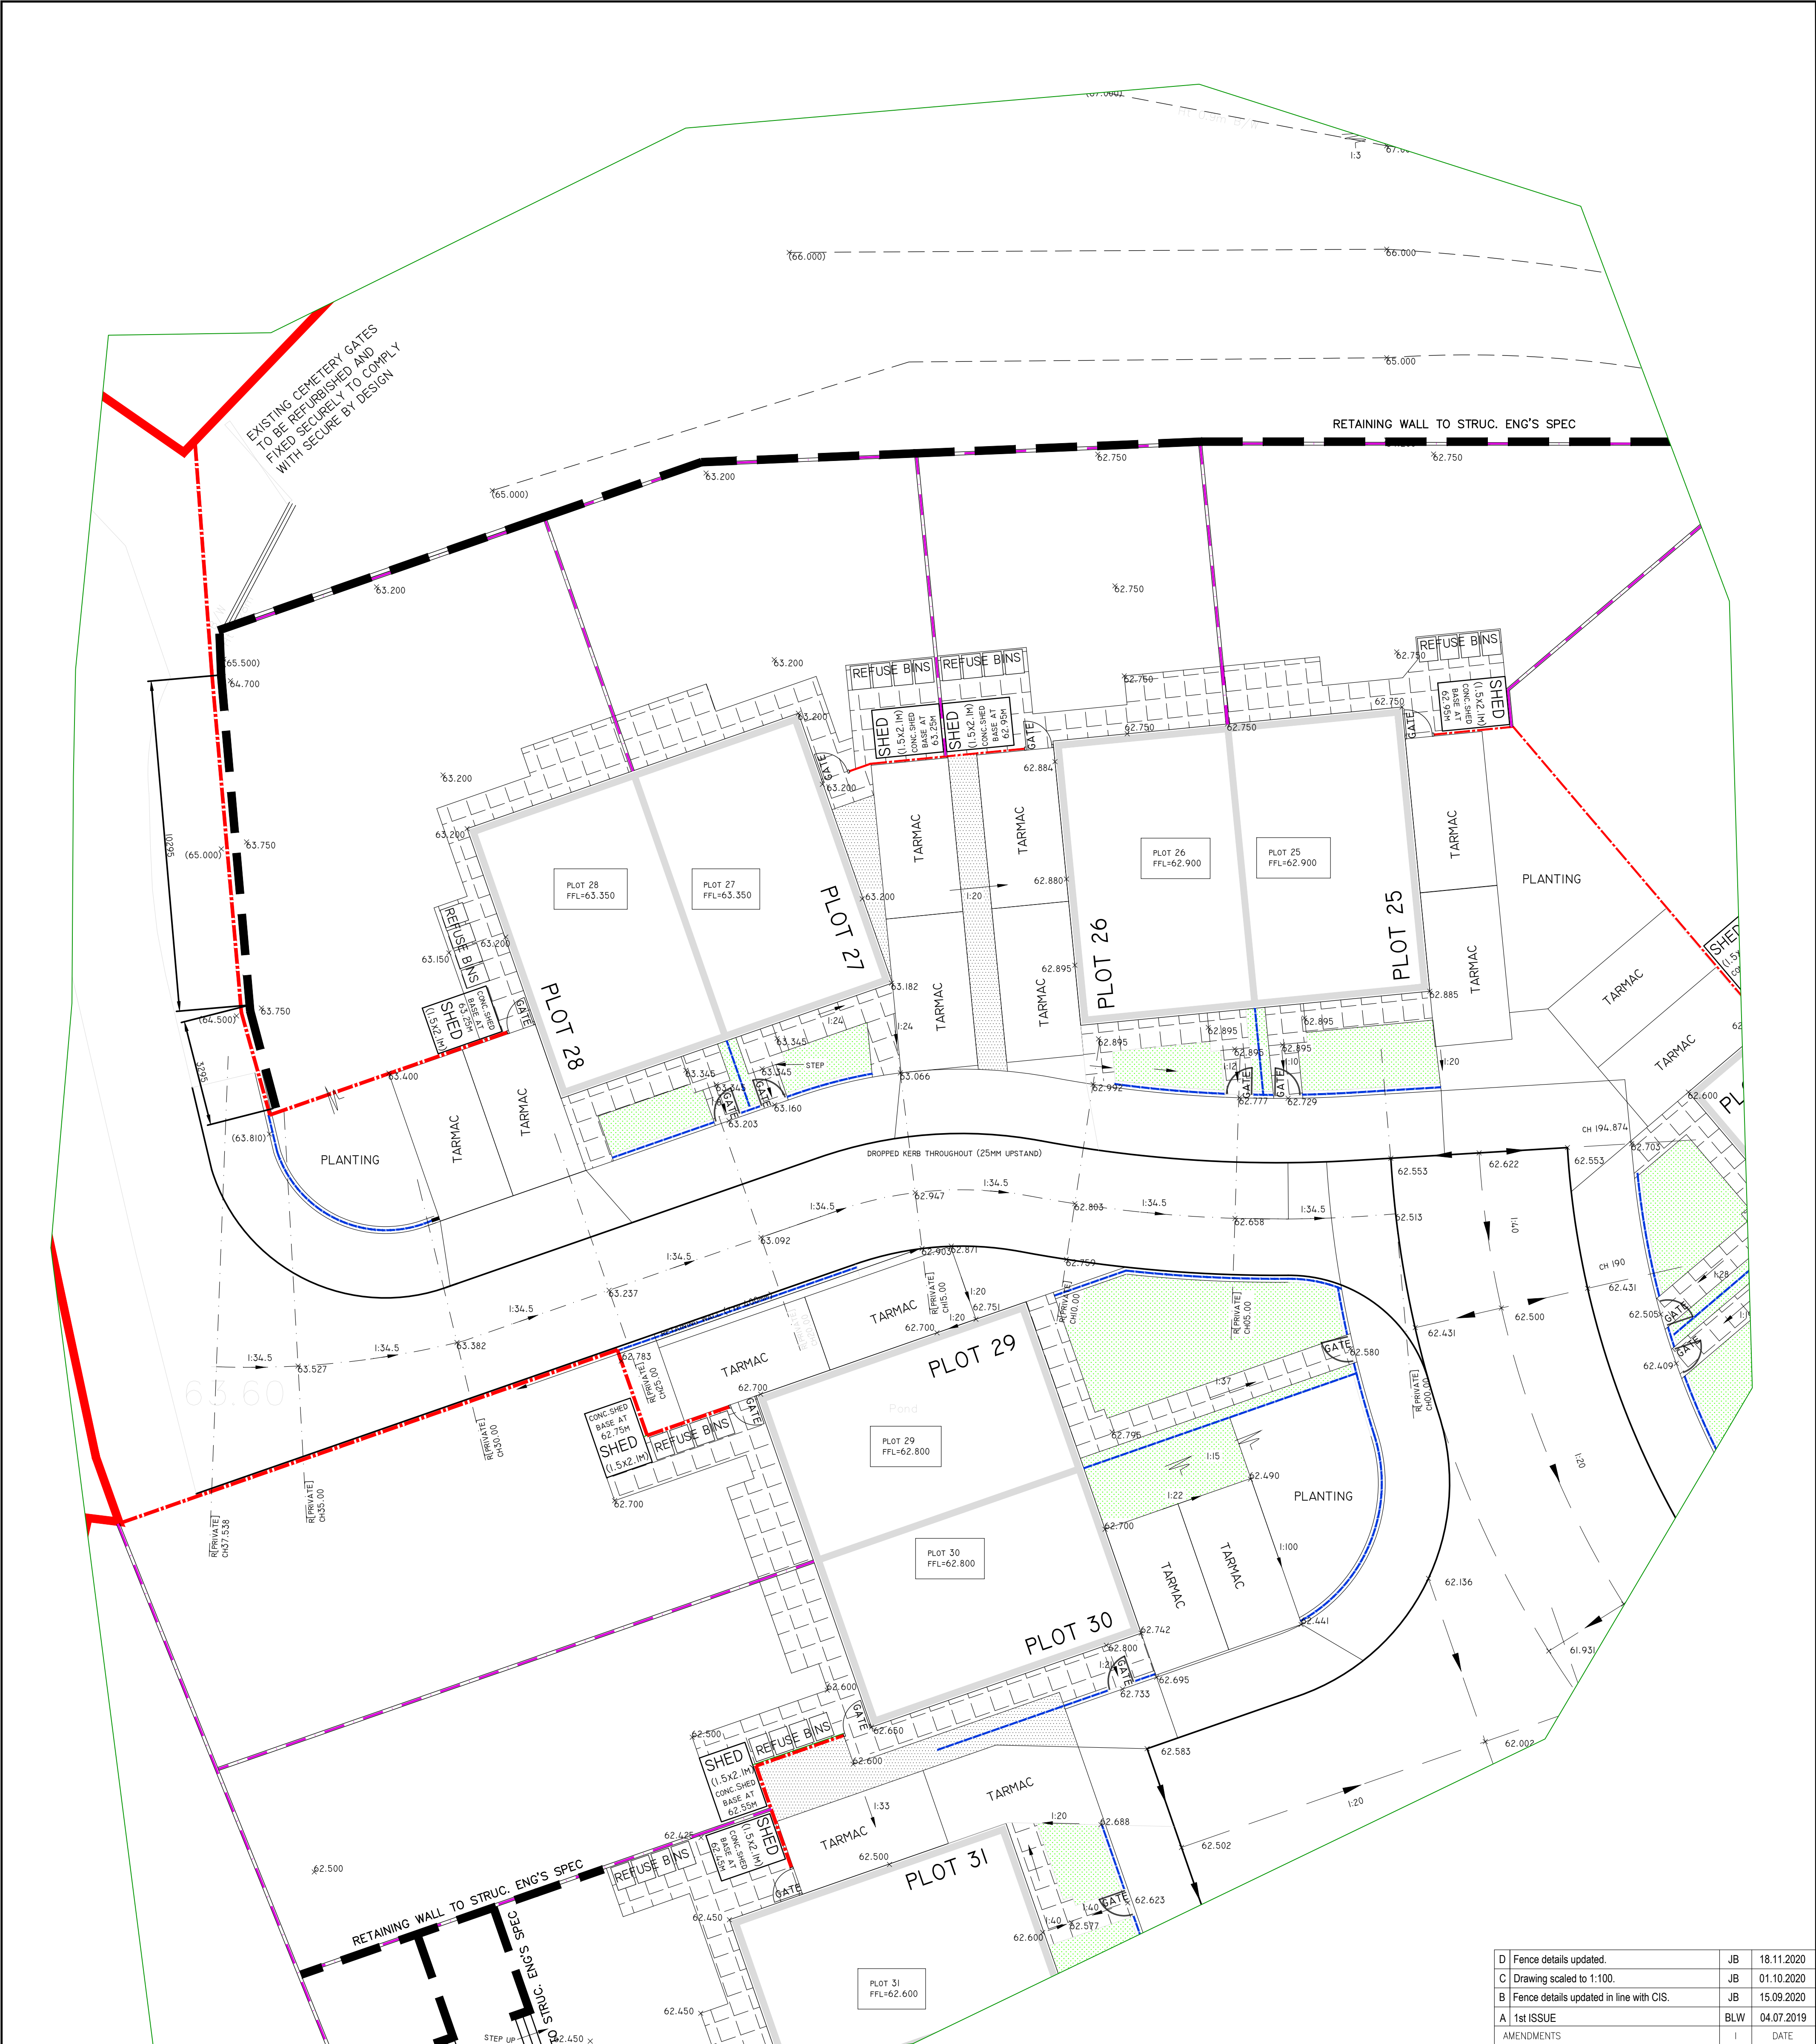

LEGEND

- 1.8m HIGH PRIVACY SCREEN FENCE
- 2.1m HIGH GARDEN FENCE / GATE
- FRONT WALL & RAILINGS
- RETAINING WALL + RAILINGS (IF REQ'D)
- GRAVEL STRIP
- GRASS
- PATHWAY

FOR FENCE / WALL DETAILS REFER TO HOWARD & SEDDON DRAWING NUMBER 12,490 - 201C

DRAWING TO BE READ IN CONJUNCTION WITH:-

- BELL MUNRO CONSULTING PRIVATE LEVEL DRAWINGS J4284 - EX50, EX51, EX52
- THE PLANT ROOM - LANDSCAPING DRAWING PR / 17 / AH01 / GA / 01

D	Fence details updated.	JB	18.11.2020
C	Drawing scaled to 1:100.	JB	01.10.2020
B	Fence details updated in line with CIS.	JB	15.09.2020
A	1st ISSUE	BLW	04.07.2019
AMENDMENTS		I	DATE
JOB			
PROPOSED RESIDENTIAL DEVELOPMENT CLARKSVILLE FARM CRESCENT ROAD OFF SADDLECOTE CLOSE CRUMPSALL			
CLIENT			
ABRAHAM HALPERN			
SUBJECT			
EXTERNAL WORKS PLOTS 25 to 30			
DRAWN BLWORTHINGTON		DATE 04.07.2018	
CHECKED		SCALE 1:100 (A1)	
APPROVED			
HOWARD & SEDDON A.R.I.B.A. CHARTERED ARCHITECTS 64 WASHWAY ROAD, SALE, CHESHIRE M33 7RE. TEL No. 0161 - 973 8296 FAX No. 0161 - 962 3485 e-mail : admin@howardandseddon.co.uk			
JOB No.		DRG No.	AMENDMENT
12,490		208	D