



④ iTeka Flood light




1a Palco light fitting by Iguzzini

1b

1c



Wall mounted up/down lighter

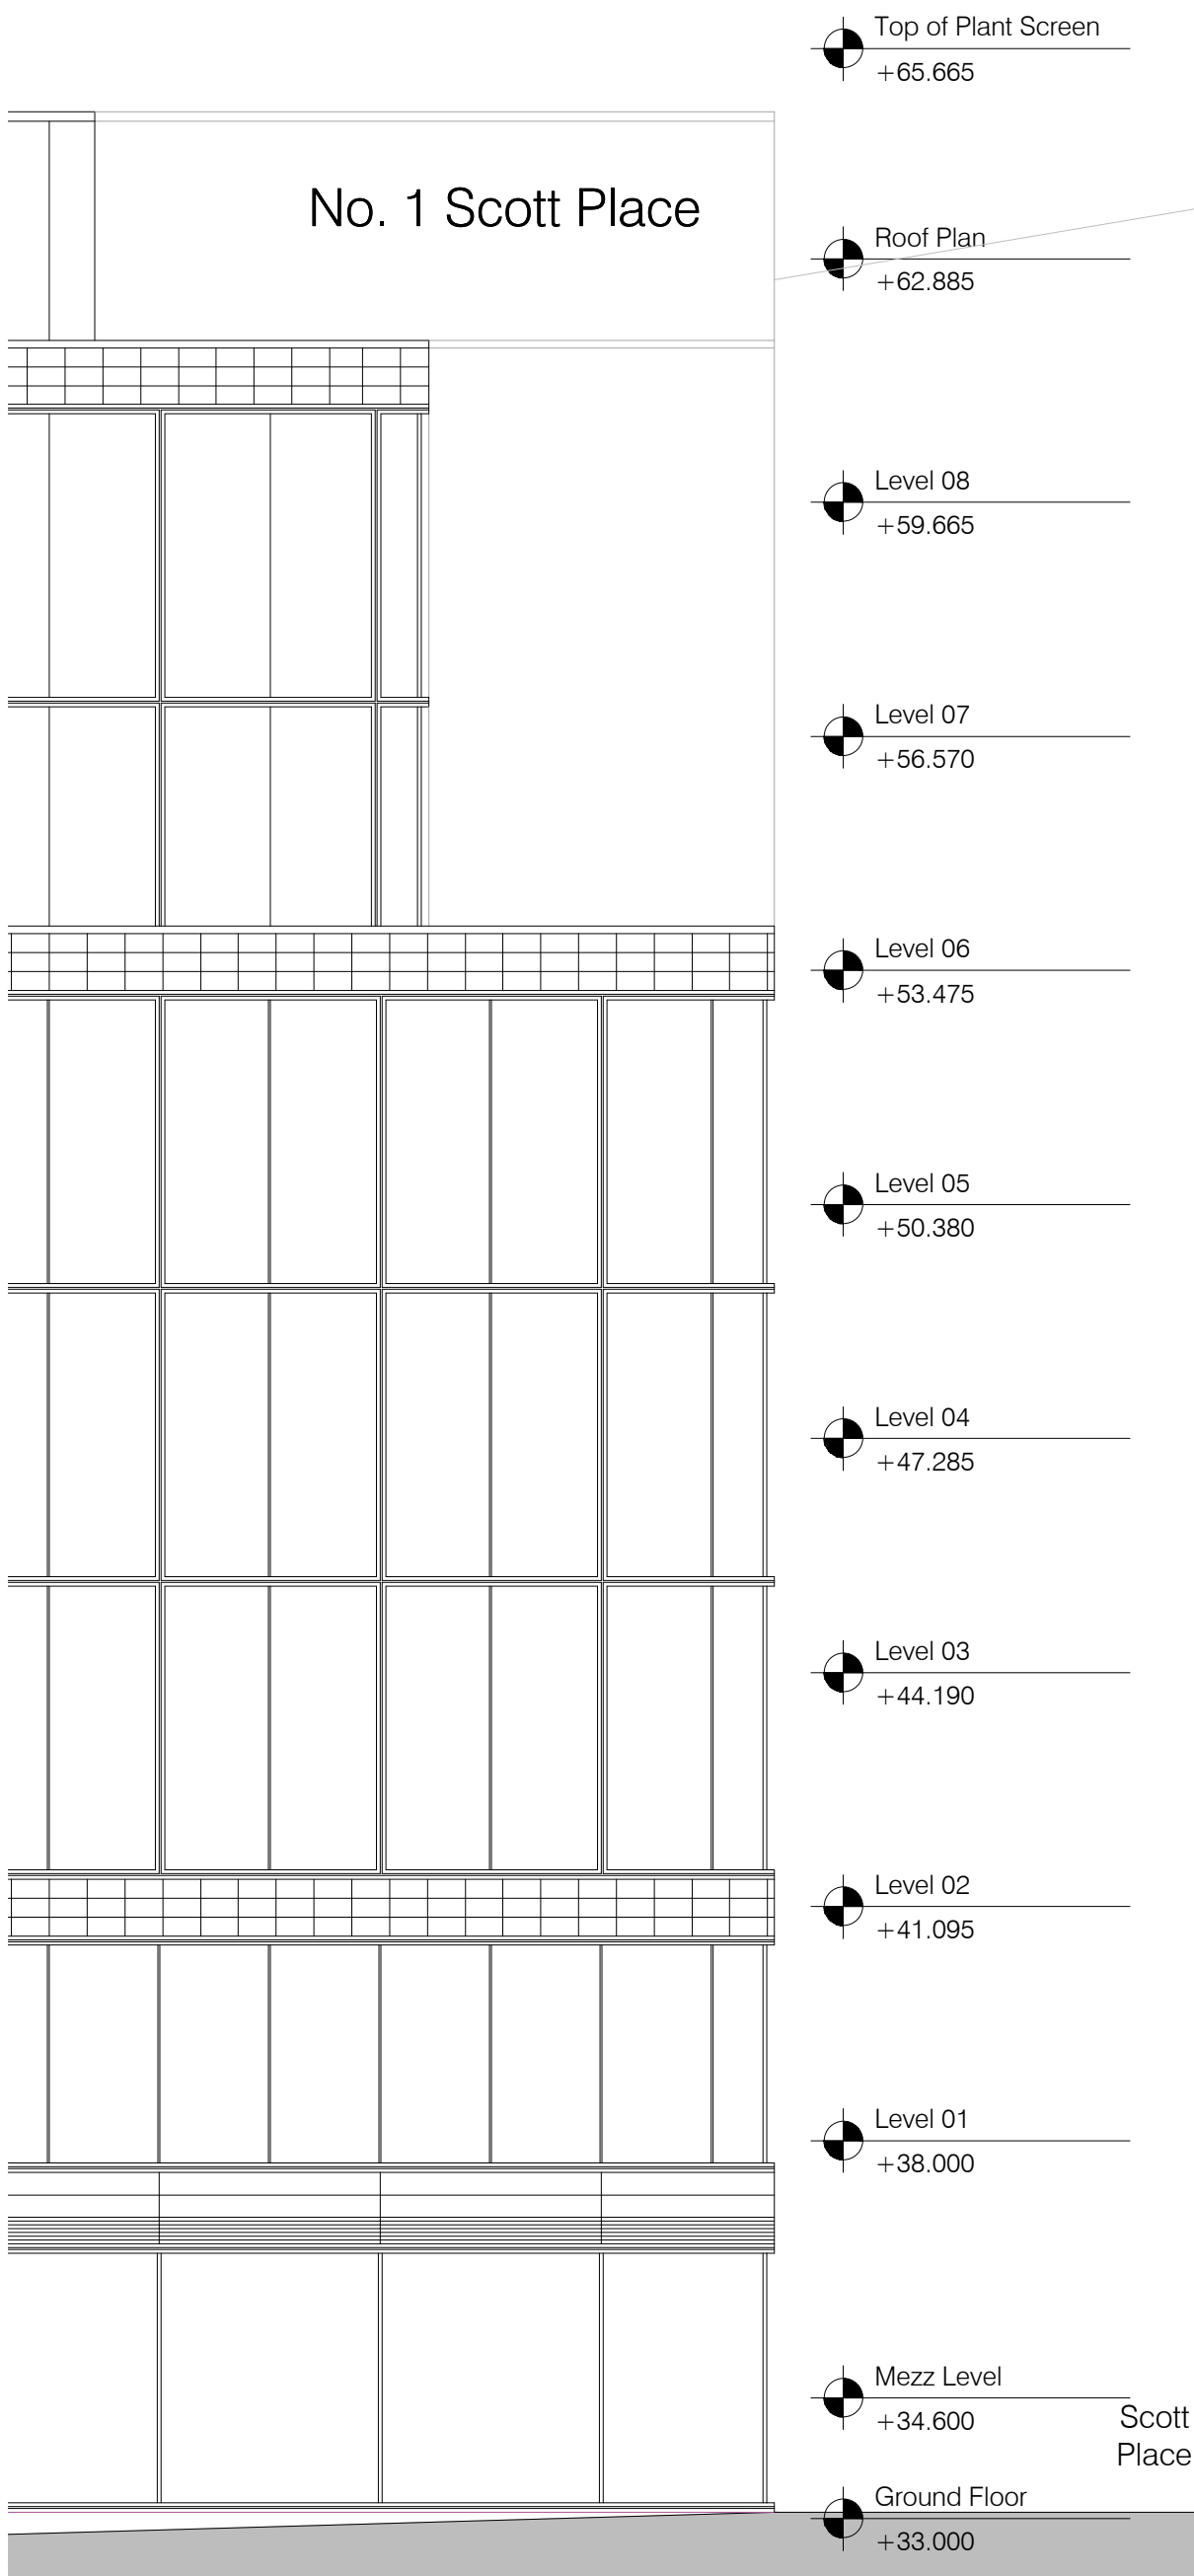

Oddfellows House