


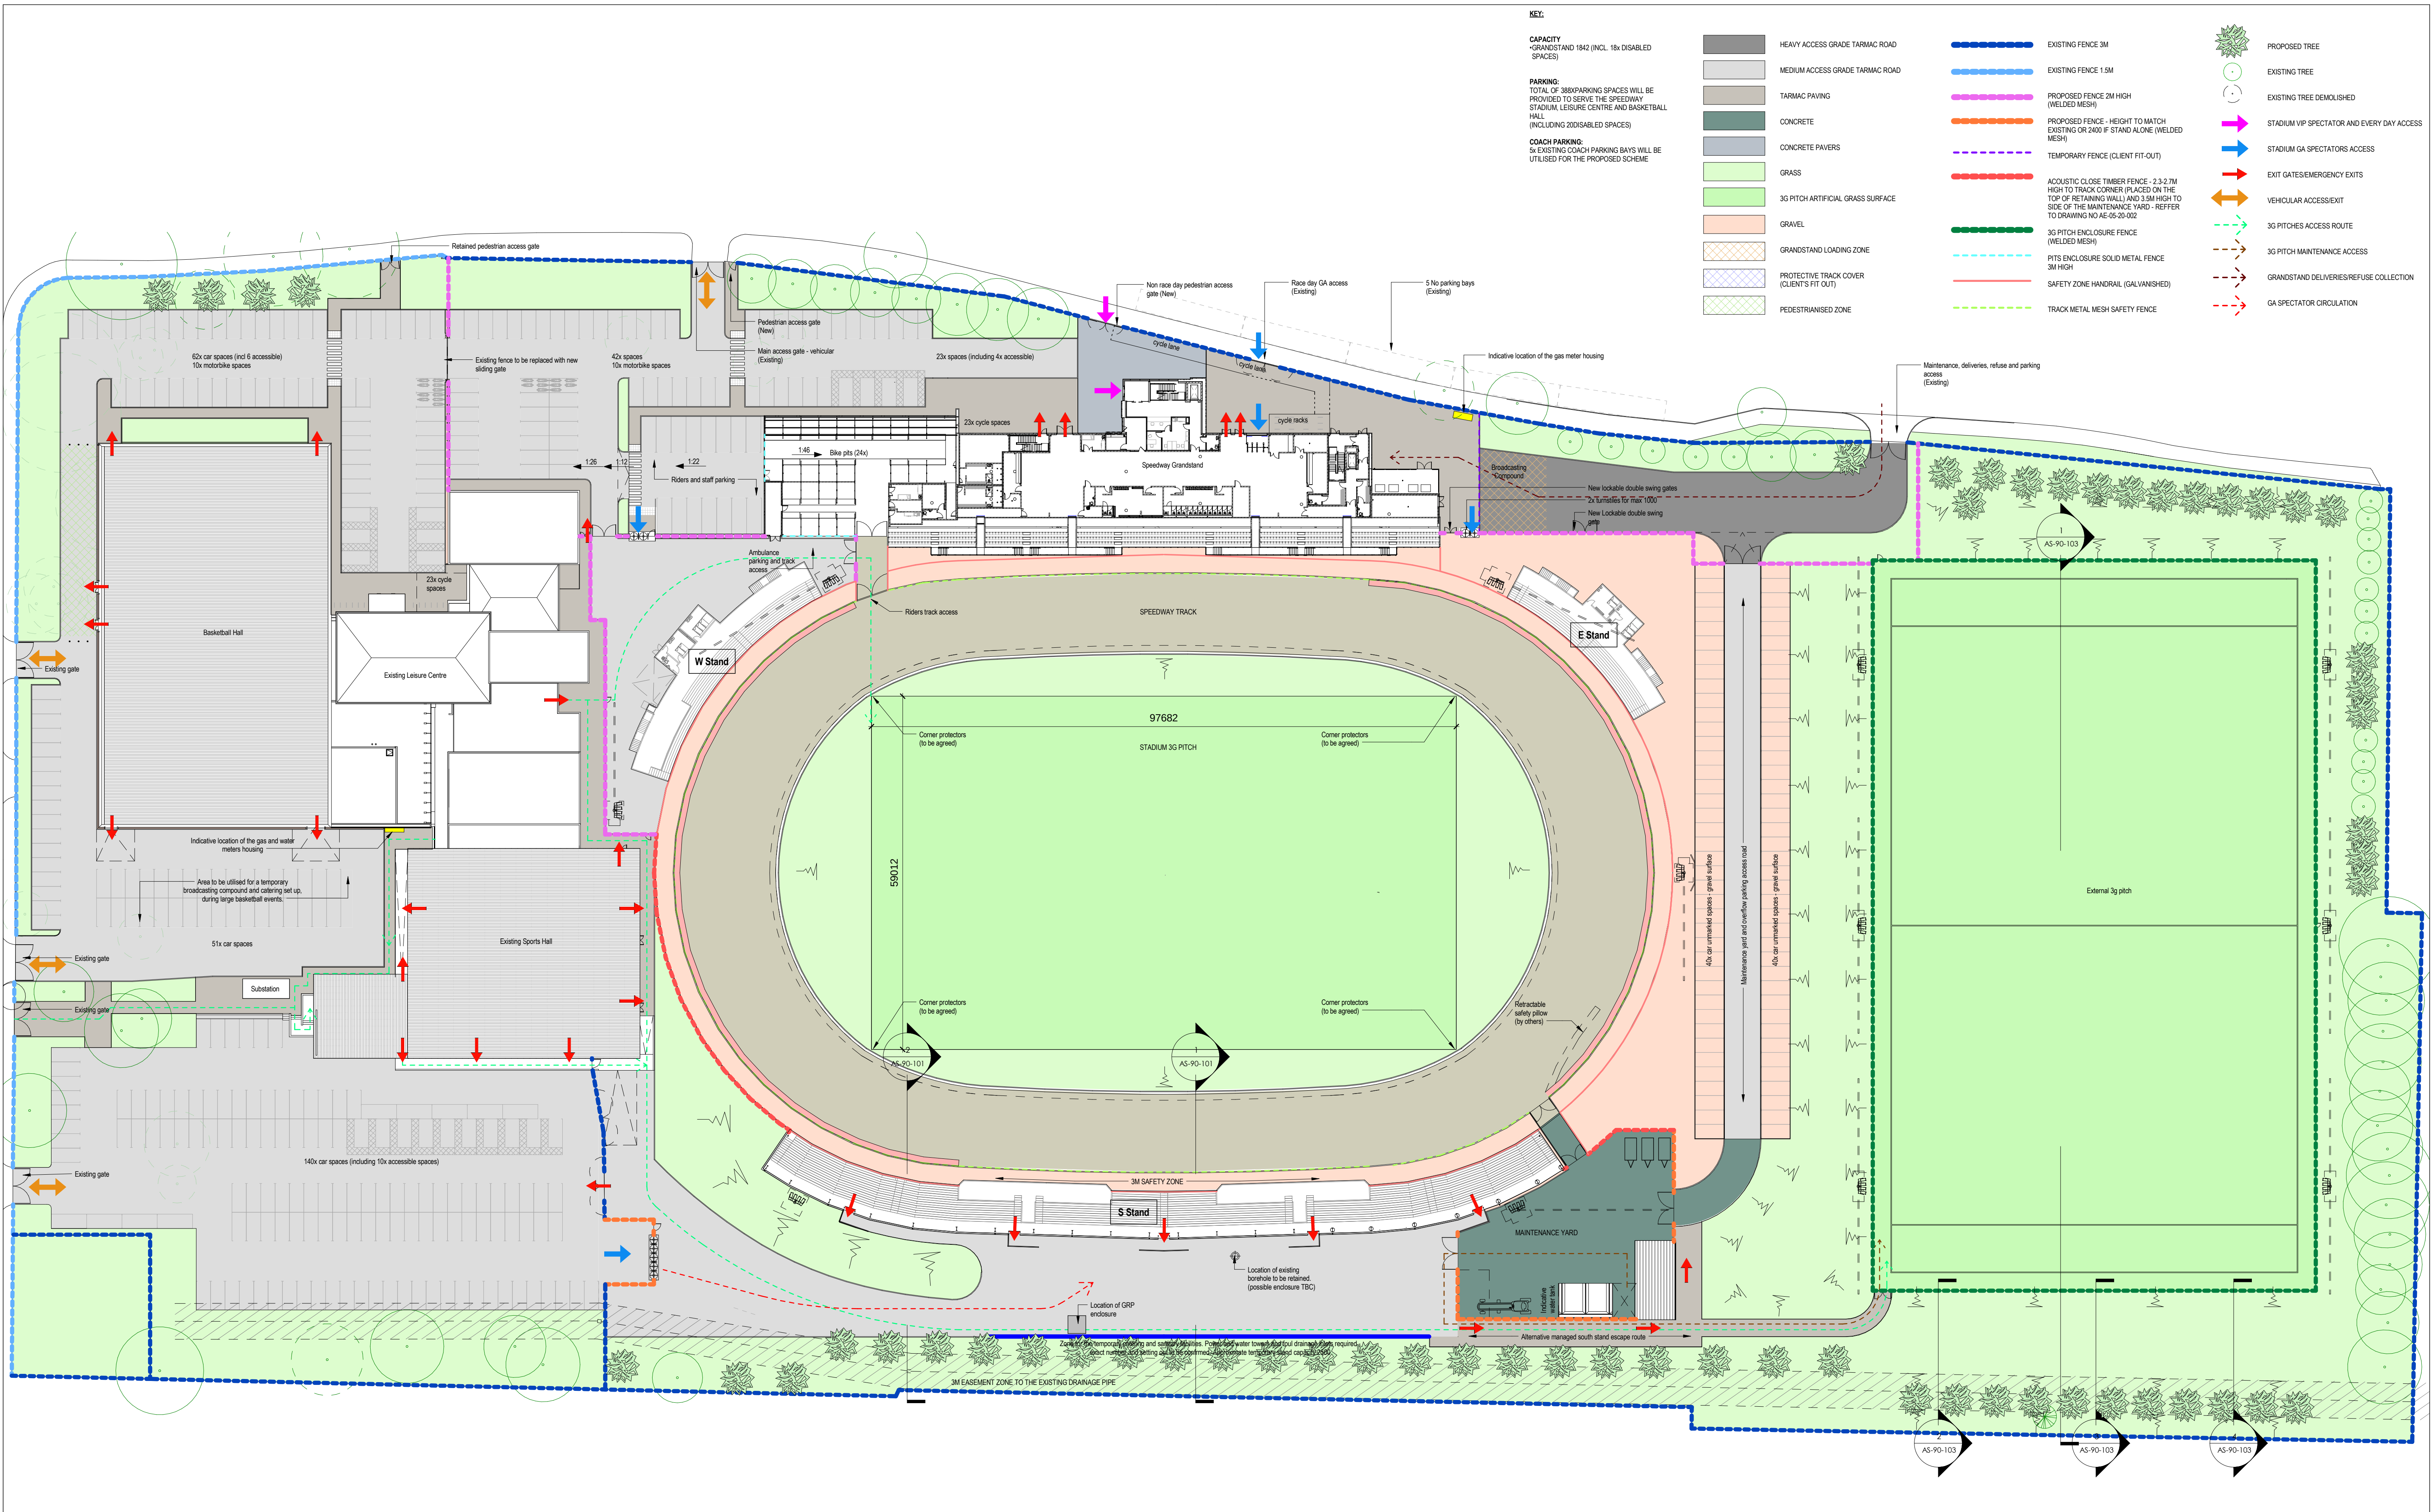

ALL DIMENSIONS AND LEVELS ARE TO BE CHECKED ON SITE. ANY DISCREPANCIES ARE TO BE REPORTED TO THE ARCHITECT BEFORE ANY WORK COMMENCES. THIS DRAWING SHALL NOT BE SCALED TO ASCERTAIN ANY DIMENSIONS WORK TO FIGURED DIMS ONLY. THIS DRAWING SHALL NOT BE REPRODUCED WITHOUT EXPRESS WRITTEN PERMISSION FROM AFL LTD.

NOTES

rev date/ints description

rev date/ints description

C1 26/01/16 TZ Planning (Section 73)

rev date/ints description

AFL Architects
1st Floor
St Georges House
56 Peter Street
Manchester M2 3NG
t: +44(0)161 236 4263
f: +44(0)161 236 4484
w: www.afl-uk.com
e: mol@afl-uk.com
London office
t: +44 (0)20 7490 3545

client
ISG Plc



project
Belle Vue Sports Village
location
Belle Vue

key plan

drawing title
Masterplan

dwg purpose
TEMP PROVISION & PLANNING

scale
As indicated
@ sheet size A1

131517
job number

drawn TZ checked PJW
rev date 26/01/16
rev date 26/01/16

AL-90-200
drawing number
C1 revision