


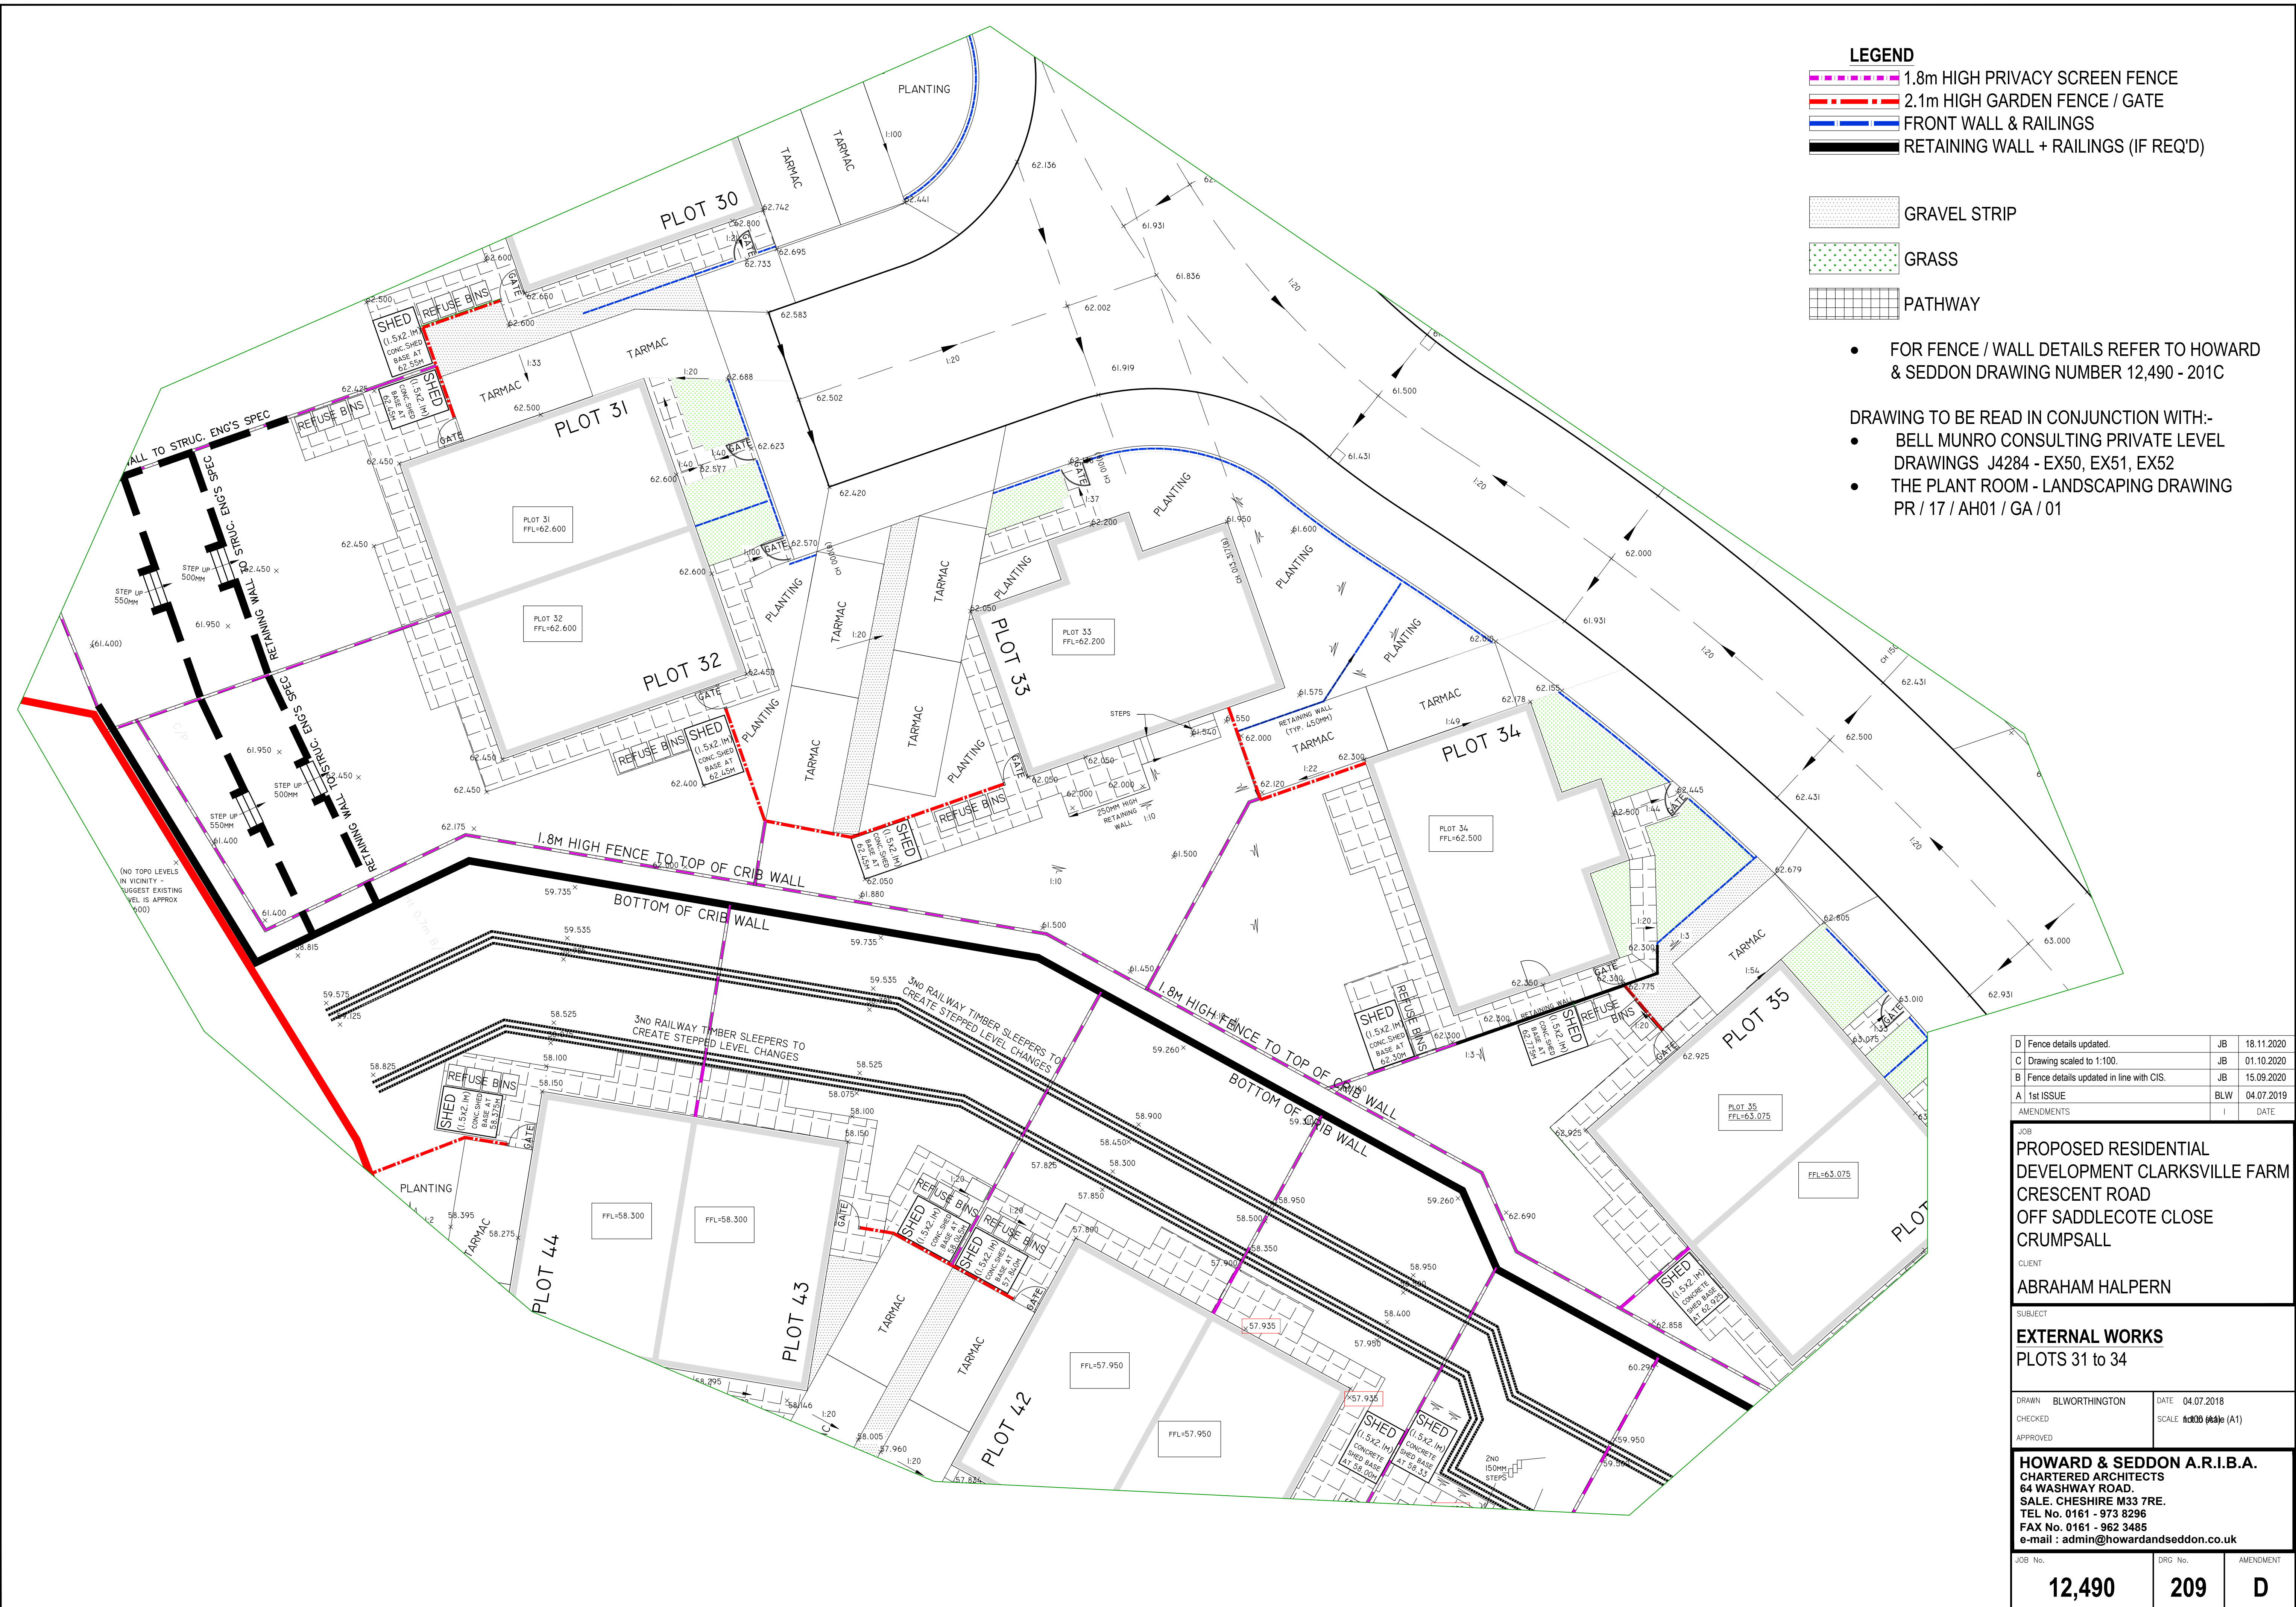

- LEGEND**
- 1.8m HIGH PRIVACY SCREEN FENCE
 - 2.1m HIGH GARDEN FENCE / GATE
 - FRONT WALL & RAILINGS
 - RETAINING WALL + RAILINGS (IF REQ'D)

- GRAVEL STRIP
- GRASS
- PATHWAY

FOR FENCE / WALL DETAILS REFER TO HOWARD & SEDDON DRAWING NUMBER 12,490 - 201C

DRAWING TO BE READ IN CONJUNCTION WITH:-

- BELL MUNRO CONSULTING PRIVATE LEVEL DRAWINGS J4284 - EX50, EX51, EX52
- THE PLANT ROOM - LANDSCAPING DRAWING PR / 17 / AH01 / GA / 01

D Fence details updated.	JB	18.11.2020
C Drawing scaled to 1:100.	JB	01.10.2020
B Fence details updated in line with CIS.	JB	15.09.2020
A 1st ISSUE	BLW	04.07.2019
AMENDMENTS	I	DATE
JOB	PROPOSED RESIDENTIAL DEVELOPMENT CLARKSVILLE FARM CRESCENT ROAD OFF SADDLECOTE CLOSE CRUMPSALL	
CLIENT	ABRAHAM HALPERN	
SUBJECT	EXTERNAL WORKS PLOTS 31 to 34	
DRAWN	BLWORTHINGTON	DATE 04.07.2018
CHECKED		SCALE 1:100 (A1)
APPROVED		
HOWARD & SEDDON A.R.I.B.A. CHARTERED ARCHITECTS 64 WASHWAY ROAD. SALE, CHESHIRE M33 7RE. TEL No. 0161 - 973 8296 FAX No. 0161 - 962 3485 e-mail : admin@howardandseddon.co.uk		
JOB No.	DRG No.	AMENDMENT
12,490	209	D