

KEY

- BASEMENT TANKING
- EXPOSED ORIGINAL BRICKWORK
- RETAIN ORIGINAL PLASTER
- PROPOSED LIME PLASTER

GENERAL NOTES

- ALL DIMENSIONS ARE IN MILLIMETRES UNLESS OTHERWISE STATED
- ALL LEVELS ARE IN METRES UNLESS OTHERWISE STATED
- DIMENSIONS ARE NOT TO BE SCALED FROM THE DRAWING
- ALL WORK TO BE CARRIED OUT IN ACCORDANCE WITH THE CURRENT EDITION OF THE BUILDING REGULATIONS 1991 (INCLUDING AMENDMENTS) AND ALL RELEVANT BRITISH STANDARDS/CODES OF PRACTICE
- CONTRACTOR IS RESPONSIBLE FOR THE CORRECT SETTING OUT OF THE WORKS ON SITE. ALL DIMENSIONS TO BE CHECKED PRIOR TO FABRICATION OF MATERIALS
- THIS DRAWING IS TO BE READ IN CONJUNCTION WITH ALL RELEVANT DRAWINGS AND SPECIFICATIONS

REFERENCE DRAWINGS

- 001 - SITE LOCATION PLAN
- 100 - EXISTING & PROPOSED PLANS
- 200 - EXISTING & PROPOSED SECTIONS & ELEVATIONS
- 300 - CEILING PLANS
- 400 - M&E PLANS
- 500 - DETAILS
- 600 - FIRE PLANS
- 700 - TYPES OF WALLS PLANS
- 800 - ACOUSTIC PLANS
- 900 - STRIP OUT PLANS

B	Issued for conditions release	13-03-21	JK	MP	MB
A	ISSUED FOR PLANNING	08-11-19	JK	SL	PD
REV	DESCRIPTION	DATE	BY	CHECK	APRV



BLOOM STREET PROJECT


MINDEL HOUSE
PROPOSED PLANS
EXTERNAL WALL FINISHES
LOWER GROUND FLOOR

PLANNING

DRAWING STATUS	JK	CHECKED	AK
DRAWN	JK	DATE	JAN 18
APPROVED	IG	DATE	JAN 18

1:50 @ A1 061_701 B
SCALE DRAWING NUMBER REV

Lower Ground Floor

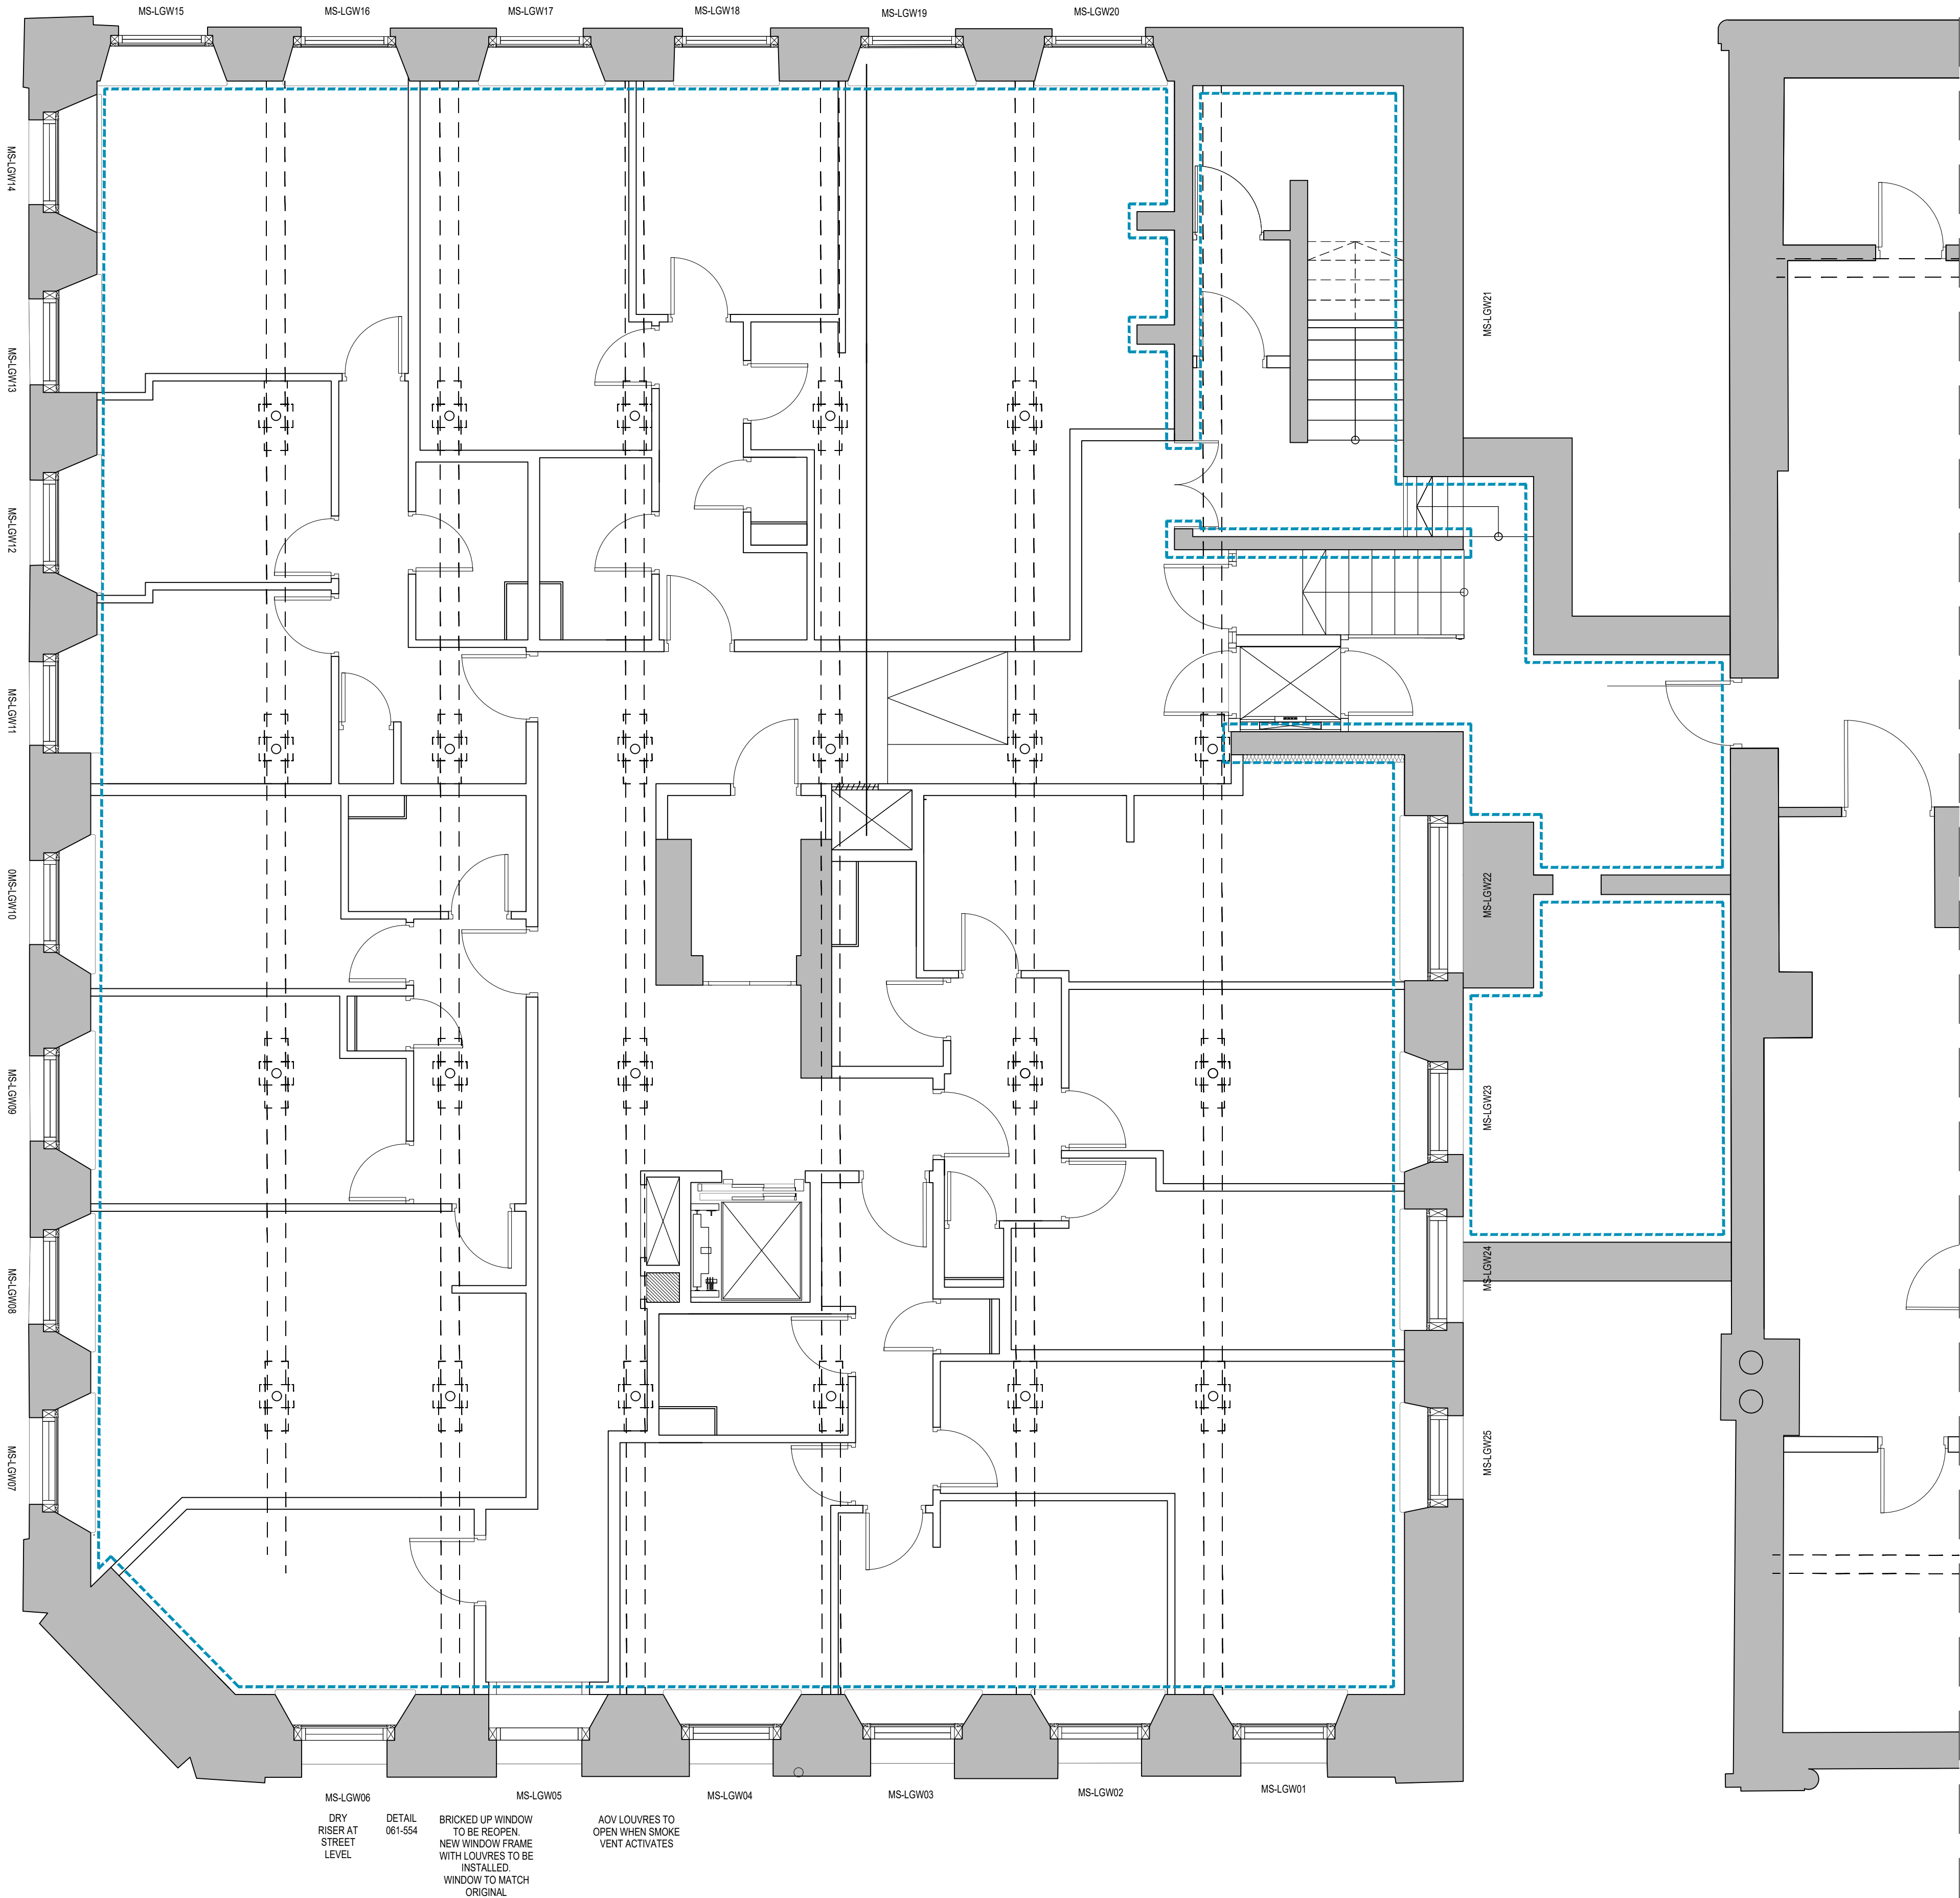

MS-LGW06
DRY
RISER AT
STREET
LEVEL
DETAIL
061-554
BRICKED UP WINDOW
TO BE REOPEN
NEW WINDOW FRAME
WITH LOUVRES TO BE
INSTALLED
WINDOW TO MATCH
ORIGINAL
MS-LGW05
ADV LOUVRES TO
OPEN WHEN SMOKE
VENT ACTIVATES
MS-LGW04
MS-LGW03
MS-LGW02
MS-LGW01