



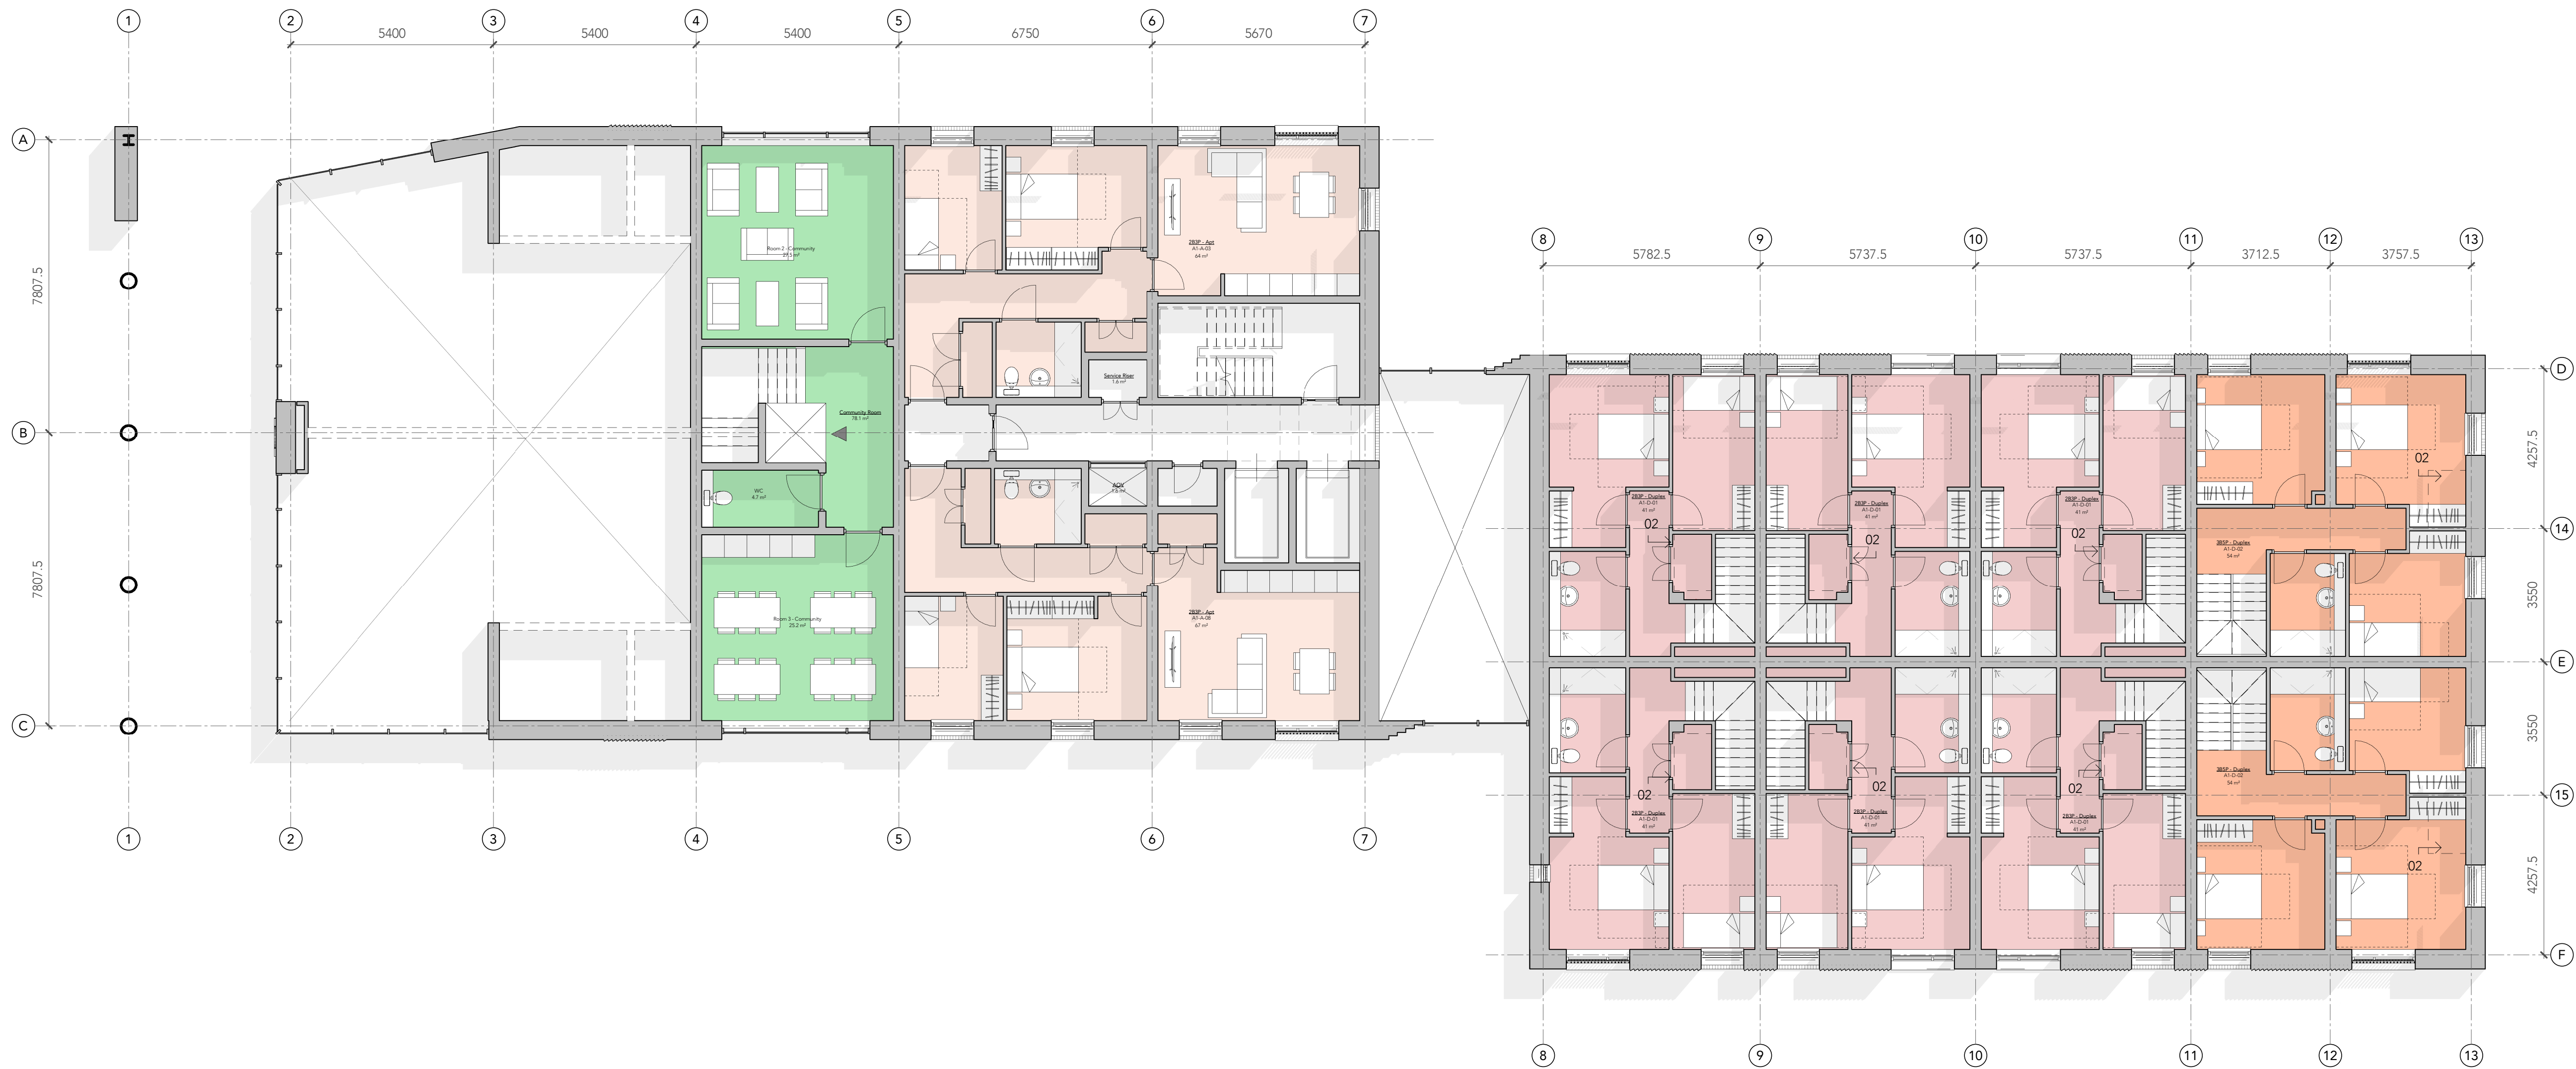

Note:
Do Not Scale from this drawing.
Dimensions are to be checked on site.
If in doubt please ask.

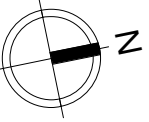

PL 26/01/21 LH Planning Issue

Rev Date Ints Details

© The moral rights of the author are hereby asserted.
This drawing and design is the sole property of Buttress Ltd and must not be reproduced without permission.
Buttress Ltd is Registered in England and Wales: 5363573

Buttress

41 Bengal Street
Manchester
M4 6AF

T 0161 236 3303
E contact@buttress.net
W www.buttress.net

Project Title Collyhurst Village
Client FEC & MCC
Location Manchester

Drawing ref Apartment Block 1 - First Floor

Date 26/01/2021 17:42:26 **Scale** As indicated
Checker MB **Orig Paper Size** A1

Job No: 8871 **Status** PLANNING

Project: Origin: Zone: Level: Type: Disc: Number: Rev:

8871-BA-A1-01-DR-A- (04)051- PL

KEY:

01 - Buffer space to ground floor duplexes, opportunity for planting/ personalisation.

02 - Potential through lift location in line with Lifetime Homes.

03 - PV Panels

04 - Access Hatch