

Revision	Description	Author	Checker	Date
P01	Issued for Planning	LB	PB	06/01/21
P02	Property line update	RG	LB	01/03/21
P03	Outfield to rounders pitches updated	RG	NJ	15/04/21

Formal External Sports provision consists of new playing fields and a 3 Court MUGA.

PLAYING FIELDS

Formal playing field to be grass with drainage installed to Sport England standards.

The area can be marked out with the following pitches, final requirements to be agreed with the school:


- Junior Cricket oval and grass wicket
- 100m Sprint
- Rounders and Soft ball
- 10 x10m Training grids x 12
- 5 a-side pitch – 44m x 33m - Grass only
- Rugby training pitch 116m x 77m

MUGA

To be porous tarmac with line markings appropriate for intended use as a multi-use area. 3m high welded mesh court fencing will surround the MUGA.

The area will be marked out with the following pitches:

- 3no Tennis courts
- 3no Basketball courts
- 5 a-side pitch
- 3no net ball

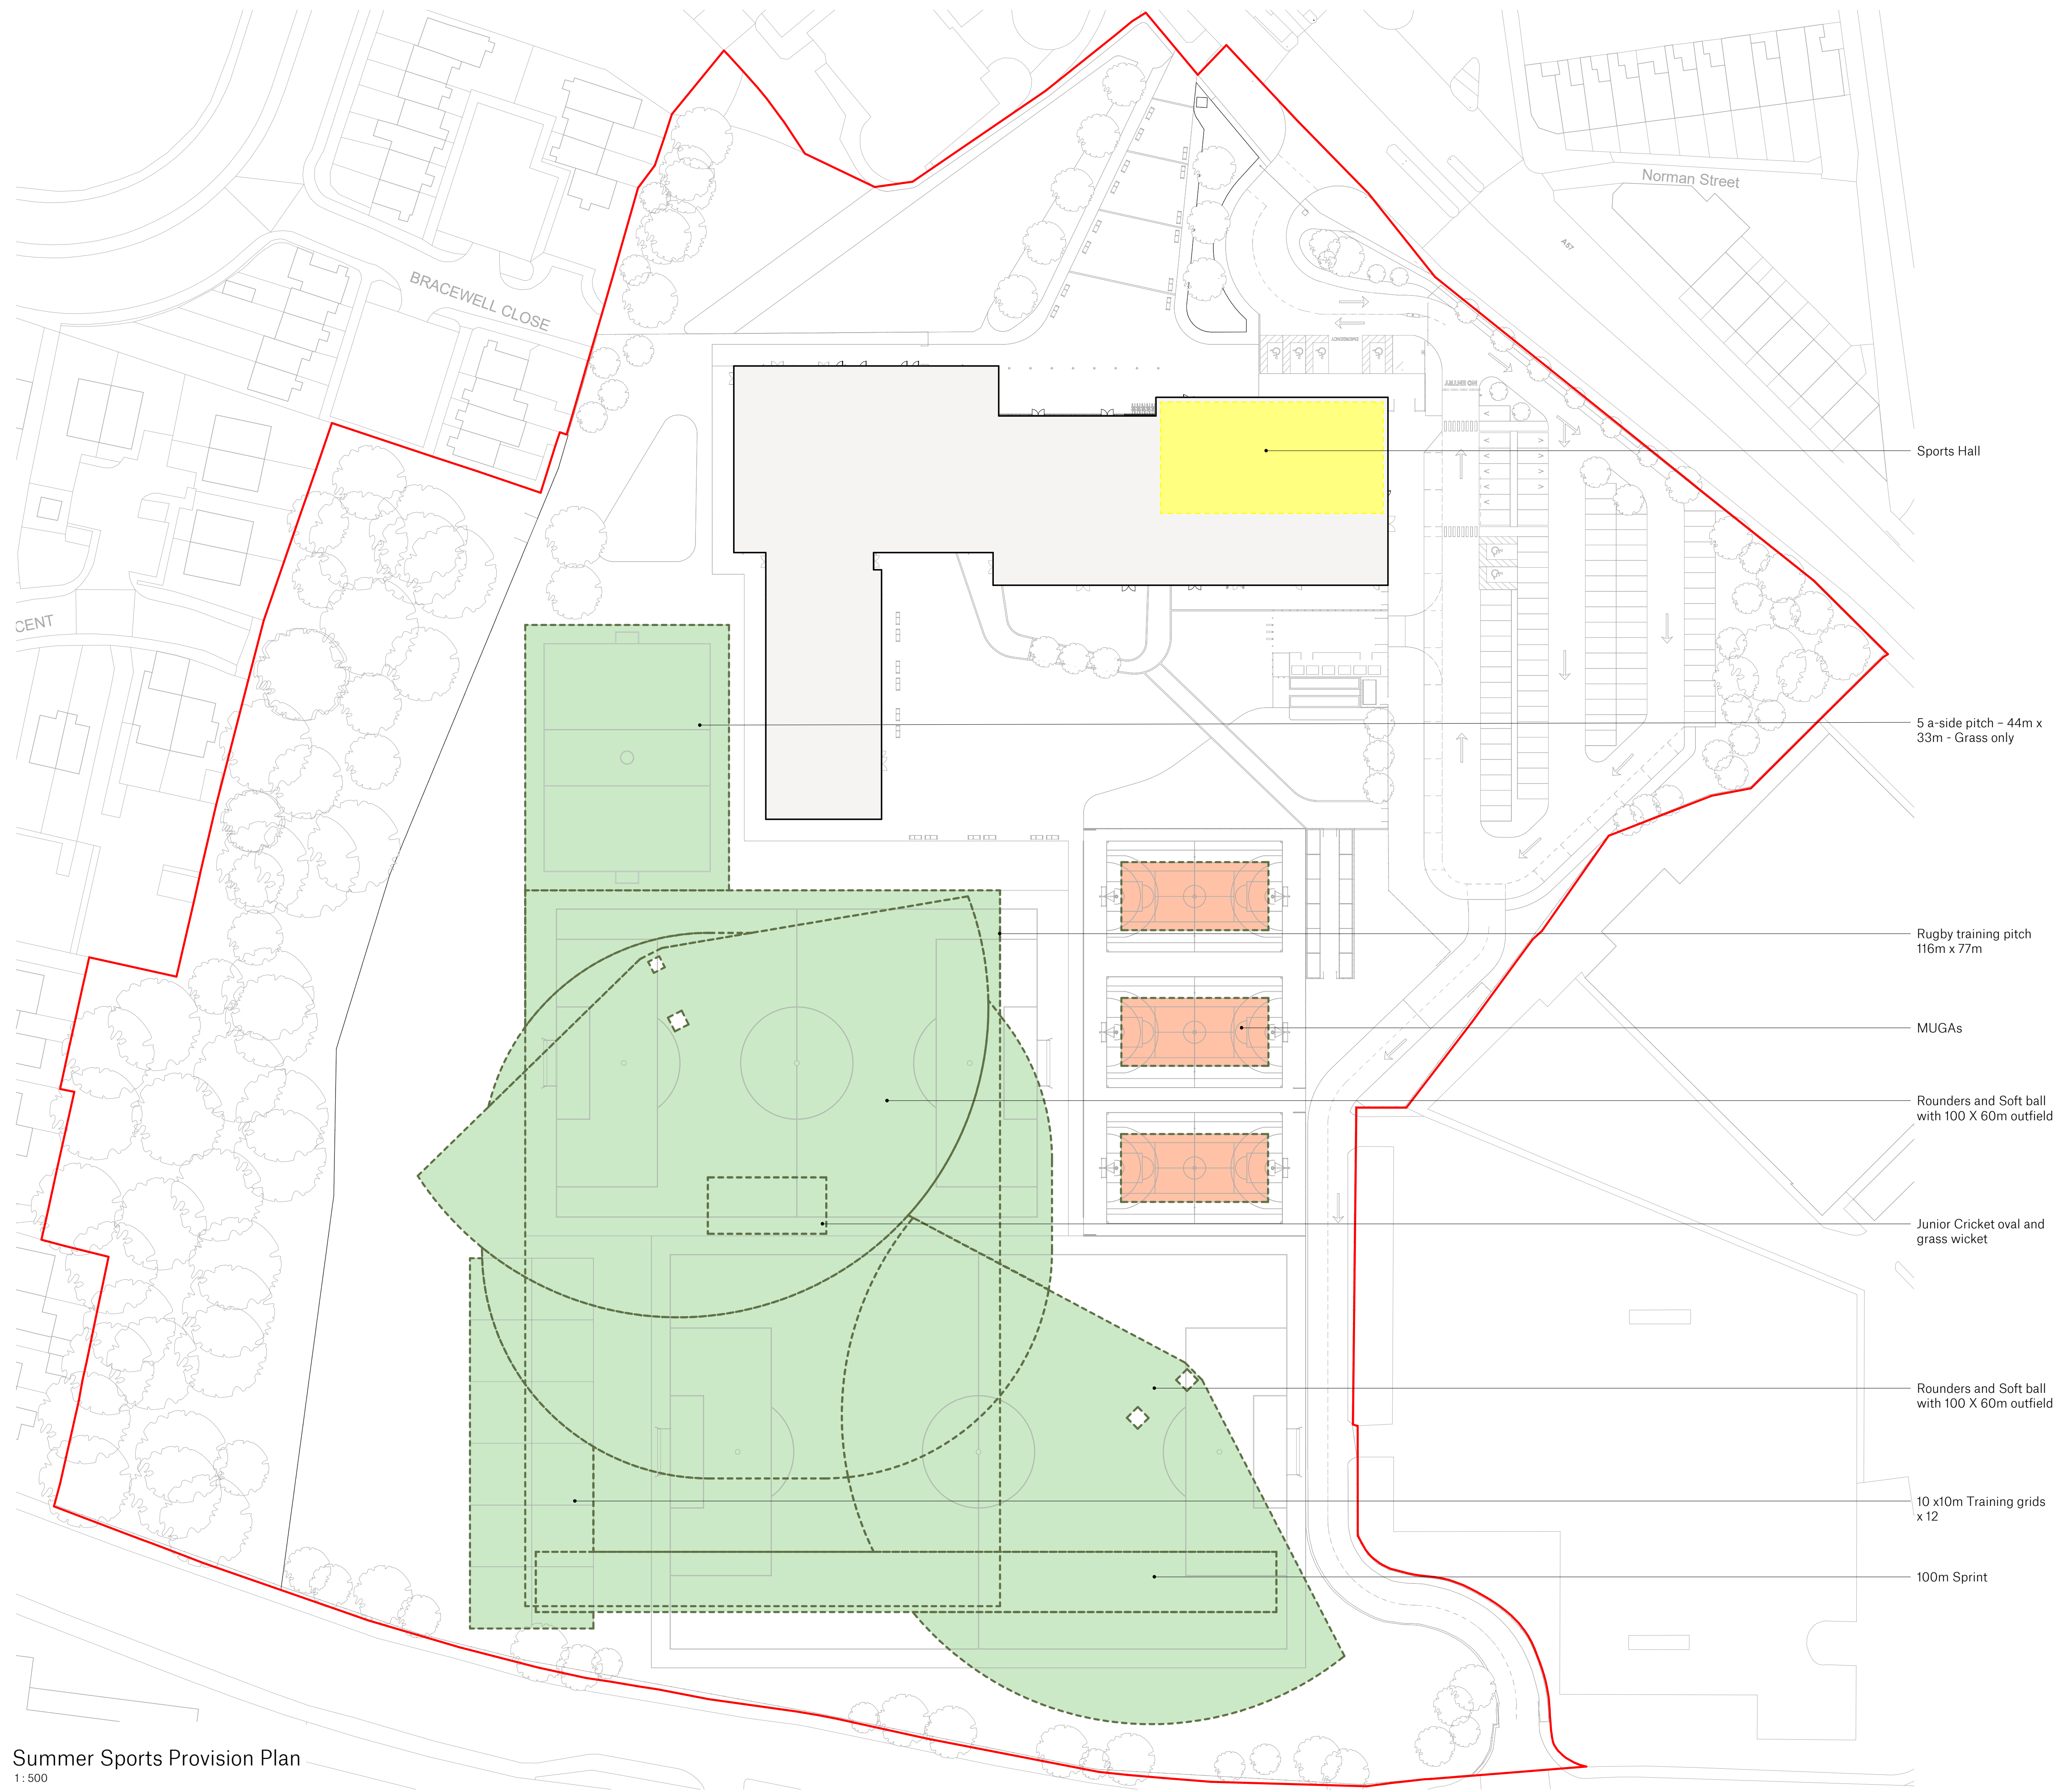

SPACE

Sir Robert McALPINE

Spaceworks, Benton Park Road, Newcastle upon Tyne, NE7 7LX
T: +44 (0)844 800 6660
www.spacearchitects.co.uk

MANCHESTER CITY COUNCIL

Project Belle Vue Co-op Academy, Manchester				
Drawing Title Summer Sports Provision				
Project No. 009433	Drawing No. 01-XX-DR-L-910010	Status P03	Revision P03	Scale at A1 As indicated
File Reference: 009433-SPA-01-XX-DR-L-910010				
This drawing is Copyright - Check all dimensions on site - Inform originator of any discrepancies - Work to figured dimensions only - Do not scale				

Summer Sports Provision Plan
1: 500

