


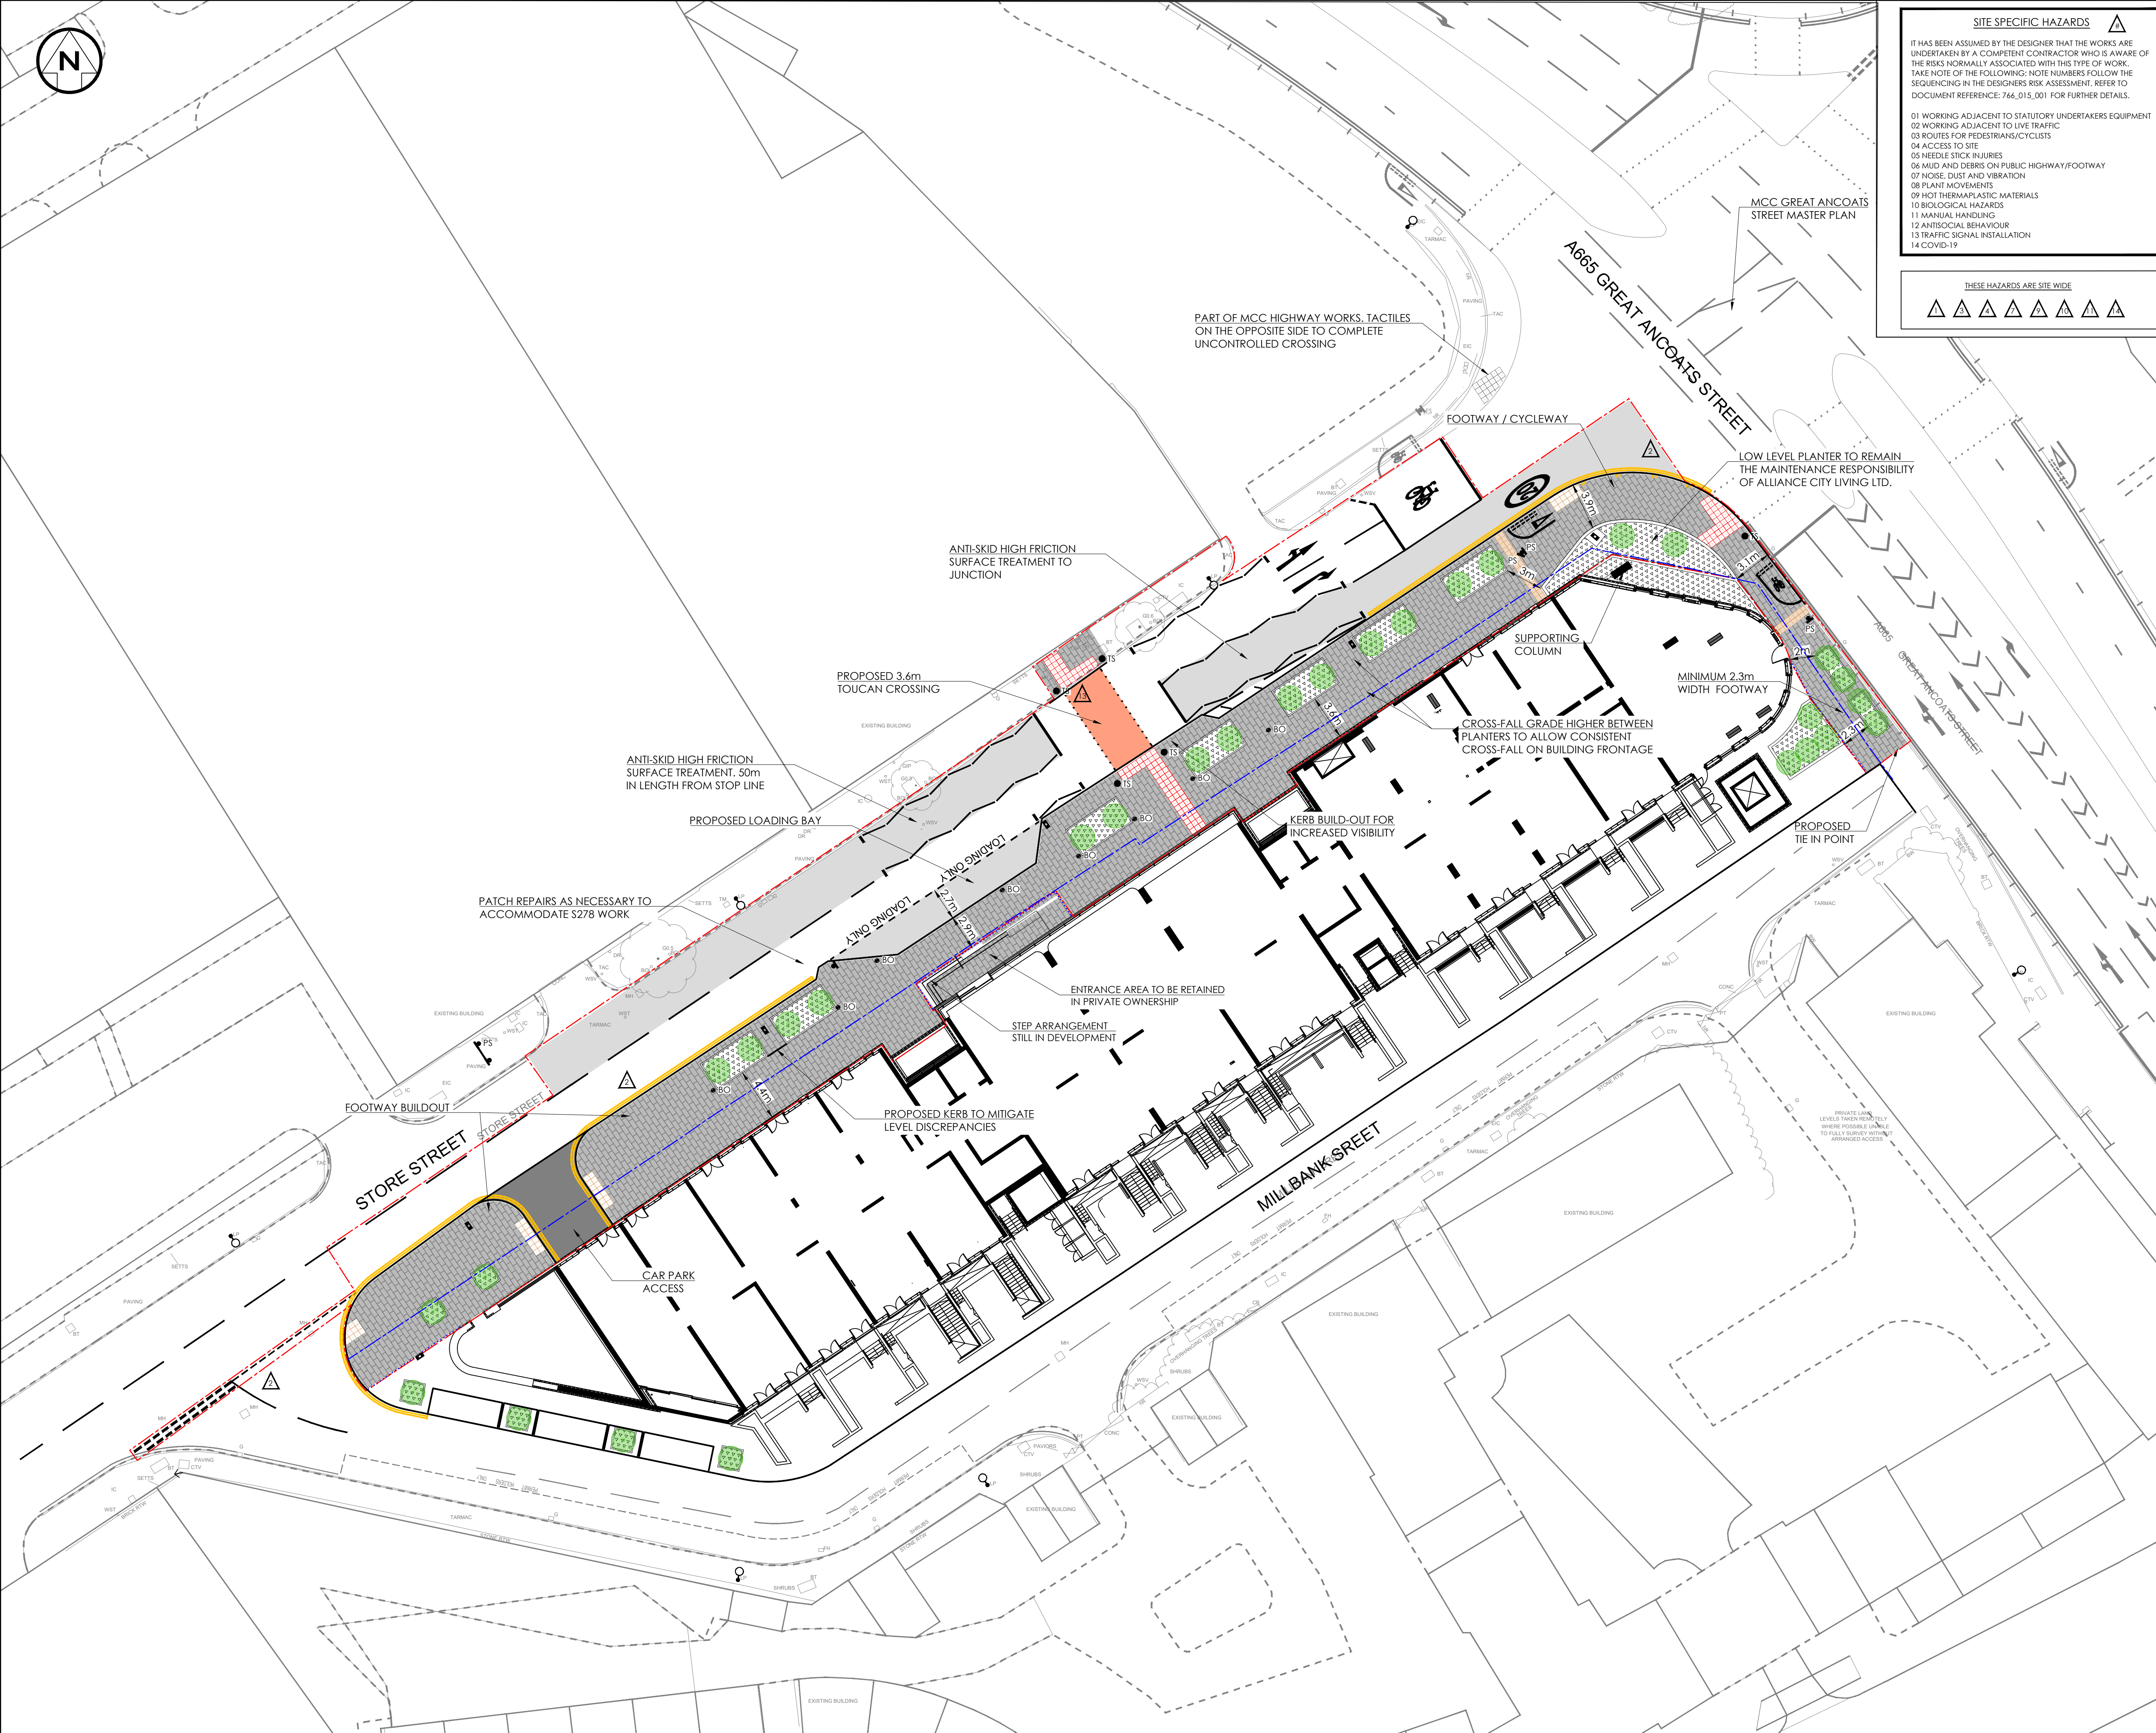

SITE SPECIFIC HAZARDS

IT HAS BEEN ASSUMED BY THE DESIGNER THAT THE WORKS ARE UNDERTAKEN BY A COMPETENT CONTRACTOR WHO IS AWARE OF THE RISKS NORMALLY ASSOCIATED WITH THIS TYPE OF WORK. TAKE NOTE OF THE FOLLOWING: NOTE NUMBERS FOLLOW THE SEQUENCING IN THE DESIGNER'S RISK ASSESSMENT. REFER TO DOCUMENT REFERENCE: 766_015_001 FOR FURTHER DETAILS.
01 WORKING ADJACENT TO STATUTORY UNDERTAKERS EQUIPMENT
02 WORKING ADJACENT TO LIVE TRAFFIC
03 ROUTES FOR PEDESTRIANS/CYCLISTS
04 ACCESS TO SITE
05 NEEDLE STICK INJURIES
06 MUD AND DEBRIS ON PUBLIC HIGHWAY/FOOTWAY
07 NOISE, DUST AND VIBRATION
08 PLANT MOVEMENTS
09 HOT THERMOPLASTIC MATERIALS
10 BIOLOGICAL HAZARDS
11 MANUAL HANDLING
12 ANTISOCIAL BEHAVIOUR
13 TRAFFIC SIGNAL INSTALLATION
14 COVID-19

THESE HAZARDS ARE SITE WIDE

- NOTES – GENERAL:
- 1) ALL DIMENSIONS ARE STATED IN MILLIMETRES UNLESS NOTED OTHERWISE.

2) ALL LEVELS ARE STATED IN METRES

3) ALL DIMENSIONS, LEVELS AND CO-ORDINATES ARE BASED UPON TOPOGRAPHICAL SURVEY DRAWING (NO. 15E134/003) BY SURVEY SOLUTIONS DATED 06/15.

4) THE FOLLOWING DETAILS HAVE BEEN OMITTED FOR CLARITY:
- SERIES 500: DRAINAGE, DUCTING AND SERVICE CHAMBERS.

5) TREE PLANTERS TO REMAIN THE MAINTENANCE RESPONSIBILITY OF ALLIANCE CITY LIVING LTD.

6) DESIGN DEVELOPED IN CONJUNCTION WITH MCC GREAT ANCOATS STREET IMPROVEMENT WORKS.

7) REFER TO COMPAS ENERGY DRAWINGS FOR STREET LIGHTING DETAILS.

8) REFER TO RE-FORM LANDSCAPE ARCHITECTURE DRAWINGS FOR LANDSCAPING DETAILS.

- KEY
- GENERAL
- HIGHWAY BOUNDARY

INDICATES EXTENT OF AGREED WORKS
- SERIES 700: PAVEMENT

EXTENT OF SURFACING - PROPOSED
- SERIES 1100: KERBS, FOOTWAYS AND PAVED AREAS

P.C.C KERBING - PROPOSED

P.C.C TACTILE PAVING (RED) - PROPOSED

P.C.C TACTILE PAVING (BUFF) - PROPOSED

P.C.C HAZARD WARNING PAVING - PROPOSED

BITMAC SURFACING - PROPOSED

PERFECTA PAVING - PROPOSED

DEMARCATION STUDS - PROPOSED
- SERIES 1200: TRAFFIC SIGNS AND ROAD MARKINGS

ES TRAFFIC SIGNS - EXISTING TO REMAIN

PS TRAFFIC SIGNS - PROPOSED

ROAD MARKINGS - EXISTING TO REMAIN

ROAD MARKINGS - PROPOSED

TS TRAFFIC SIGNAL POST - PROPOSED
- SERIES 1300: ROAD LIGHTING AND CCTV MASTS

LIGHTING COLUMN - EXISTING TO REMAIN

LIGHTING COLUMN - PROPOSED

BO ILLUMINATED BOLLARD - PROPOSED
- SERIES 3000: LANDSCAPING AND ECOLOGY

PLANTER - PROPOSED

PLANTER (CONCRETE STRUCTURE) - PROPOSED

STREET TREE - PROPOSED

A06	SD	ML	ML	15.12.20	AMENDED FOLLOWING MCC TECHNICAL REVIEW COMMENTS
A05	SD	ML	ML	10.11.20	LINING AMENDED
A04	SD	ML	ML	28.10.20	BOUNDARY AND LIGHTING AMENDED
A03	SD	ML	ML	22.10.20	LANDSCAPING, LIGHTING AND ENTRANCE AREA AMENDED
A02	SD	ML	TF	08.09.20	LANDSCAPING, LIGHTING, KEY, NOTES AND FRAME AMENDED
REV	DRN	CHK	APP	DATE	DESCRIPTION

Consulting Civil & Structural Engineers

REGISTERED

Brindley Lodge,
Adcroft Street,
Stockport, Cheshire,
SK1 3HS

www.wildcivil.co.uk
Tel : 0161-474-7479
Fax : 0161-474-7492

Client

STORE STREET DEVELOPMENTS LTD

Project

OXYGEN BUILDING
STORE STREET
S278 AGREEMENT WORKS

Title

PROPOSED GENERAL ARRANGEMENT

Scale	Drawn	Date	Chkd	Approved
1:250	SD	14/08/20	ML	TF
Drawing No.	Revision			
OXG_WLD_XX_XX_DR_C_0001	A06			
Status	Sheet Size			
FOR APPROVAL	A1			