


Do not scale from this drawing. If in doubt, ask.
This drawing is the property of ica and must not
be copied, reproduced or disclosed without
written permission.

revisions //	by //	date //
Rev -	NVR	31.03.17
PLANNING SUBMISSION		
A	VM	01.06.17
Resized to A1		
B	NVR	17.07.18
Basement removed from scheme		

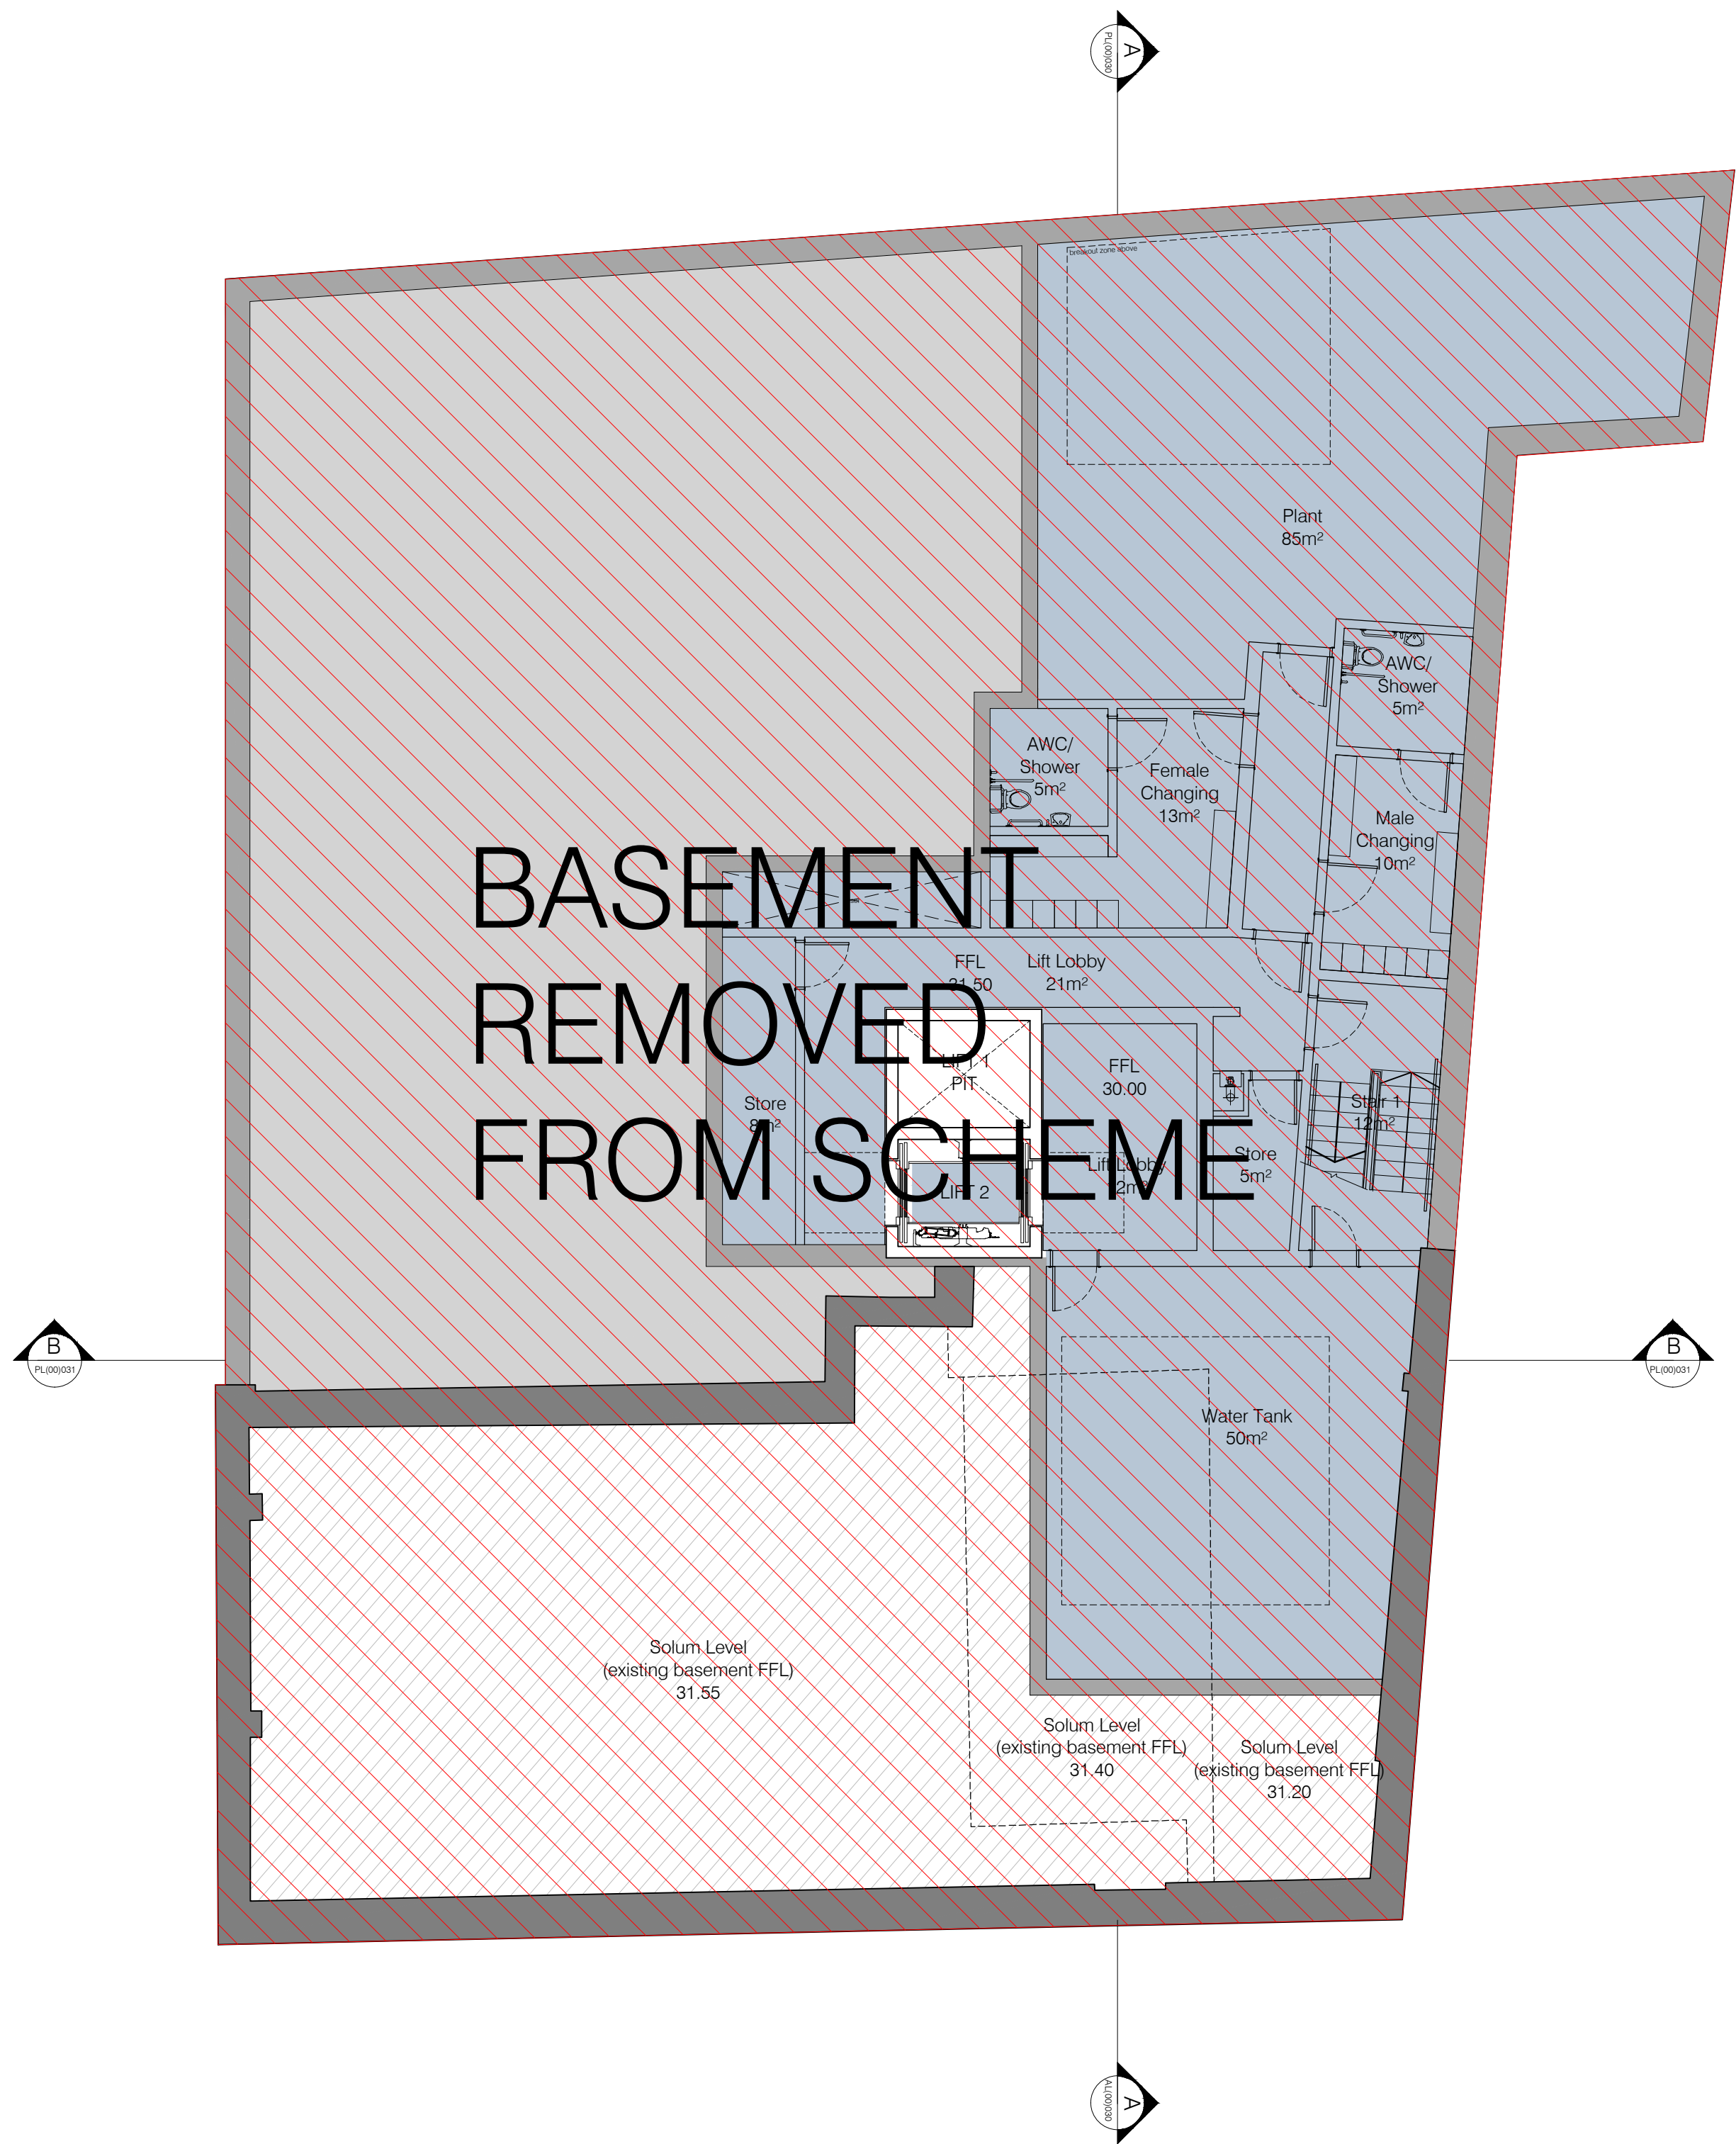

HOTEL GUESTROOMS:

8th:	14 no. guestrooms
7th:	18 no. guestrooms
6th:	18 no. guestrooms
5th:	19 no. guestrooms
4th:	19 no. guestrooms
3rd:	19 no. guestrooms
2nd:	21 no. guestrooms
1st:	17 no. guestrooms
Mezzanine:	FOH/BOH
Ground:	FOH
Basement:	n/a
Total:	145 no. guestrooms

inc. 5 deluxe rooms (6%)
inc. 8 acc. guestrooms (5%)

General Notes:
Scheme subject to survey, planning,
boundary confirmation and brand
approval. All dimensions and areas
are approximate.

Key

Front Of House
Back Of House
Bedroom Accommodation
Change in level @ GF

0m 1m 4m

Merchant Exchange
20 Bell Street
Glasgow
G1 1LG

+44(0)141 552 2194
weareica.com

ICA

project title //
Invicta House
Manchester
Moxey Hotel

drawing title //
Basement Plan

issue stage //
PLANNING

date //	drawn //	scale @ A1 //
JAN17	VM	1:100
project //	dwg number //	revision //
781	PL(00)010	B