


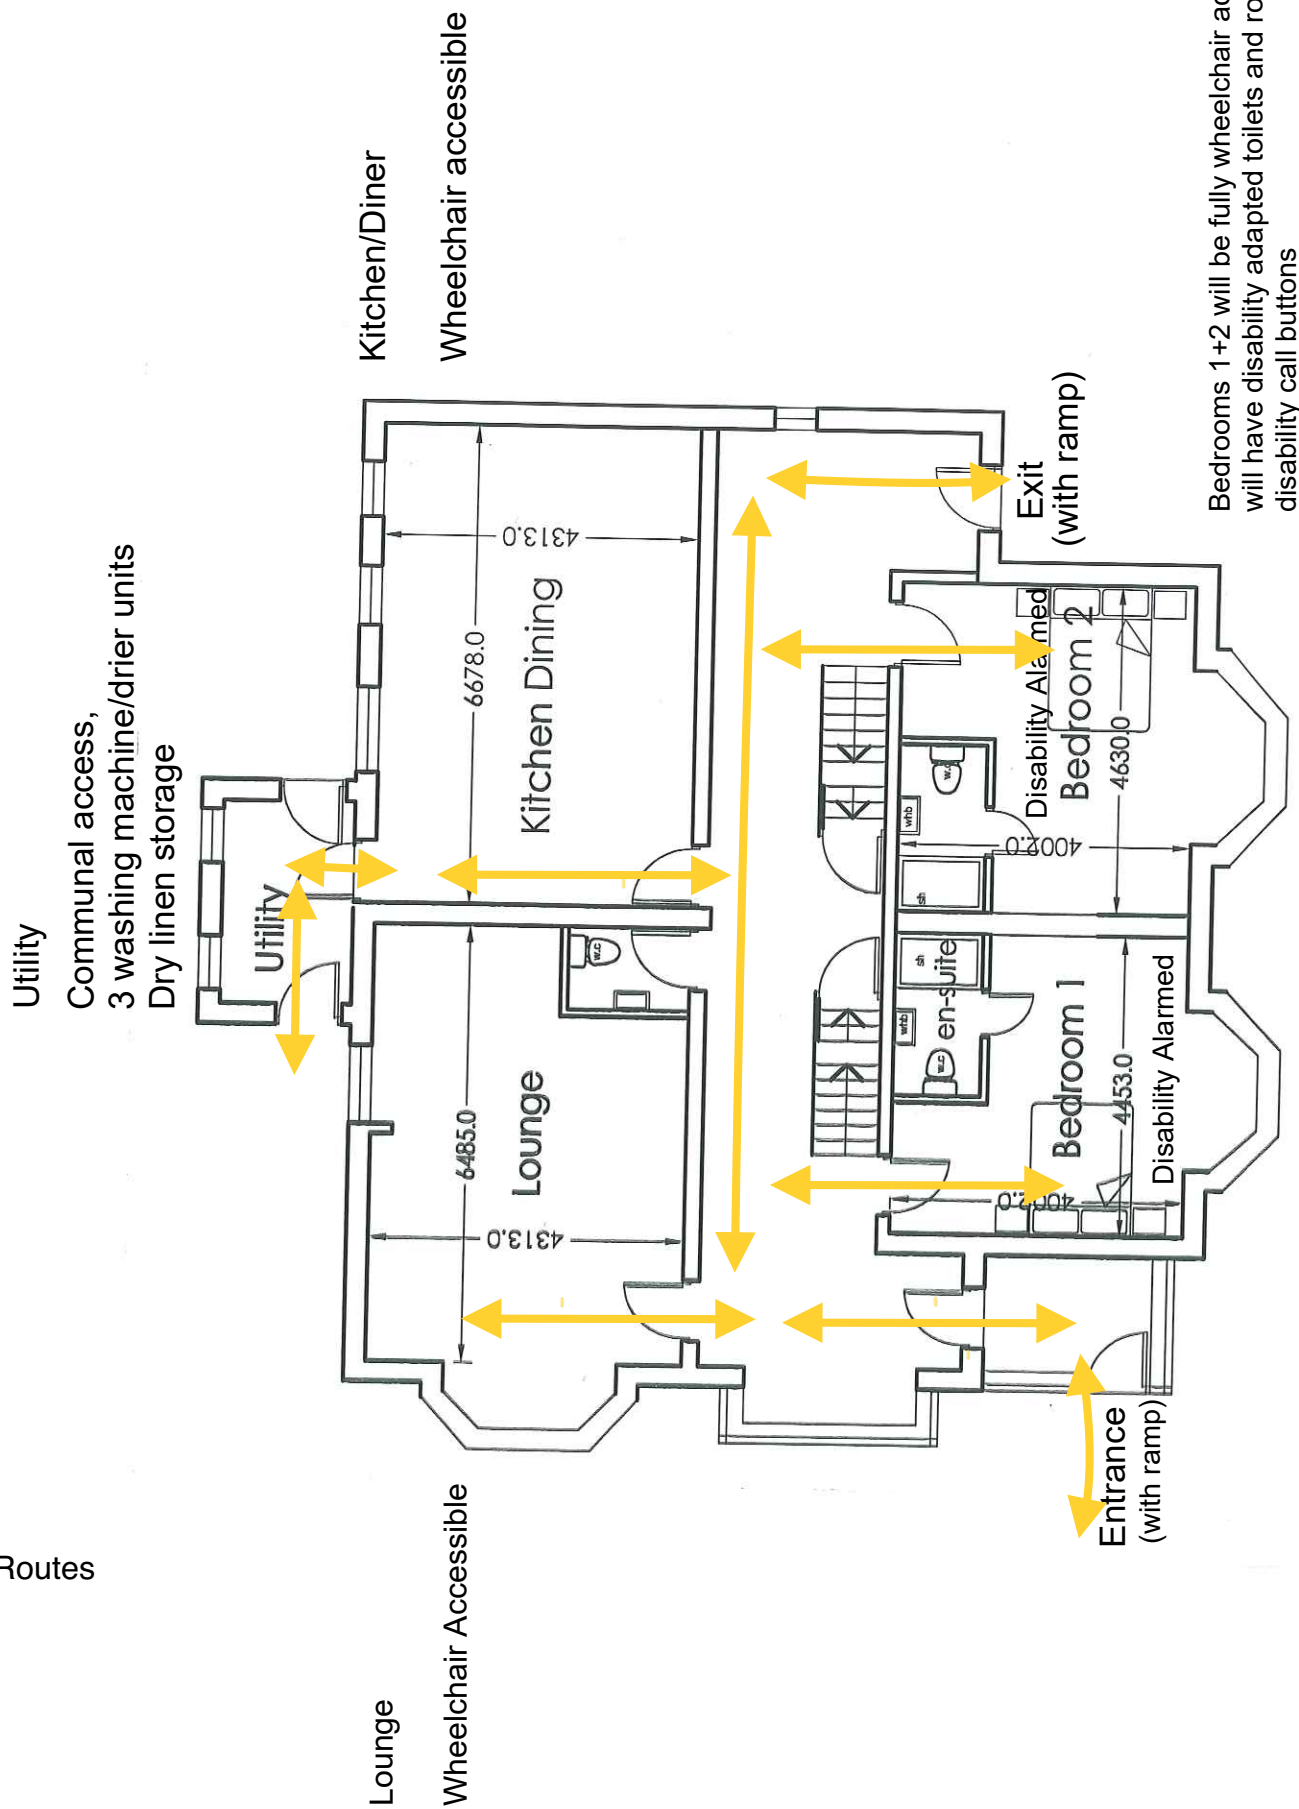

Bedrooms 1+2 will be fully wheelchair accessible
will have disability adapted toilets and rooms will have
disability call buttons