



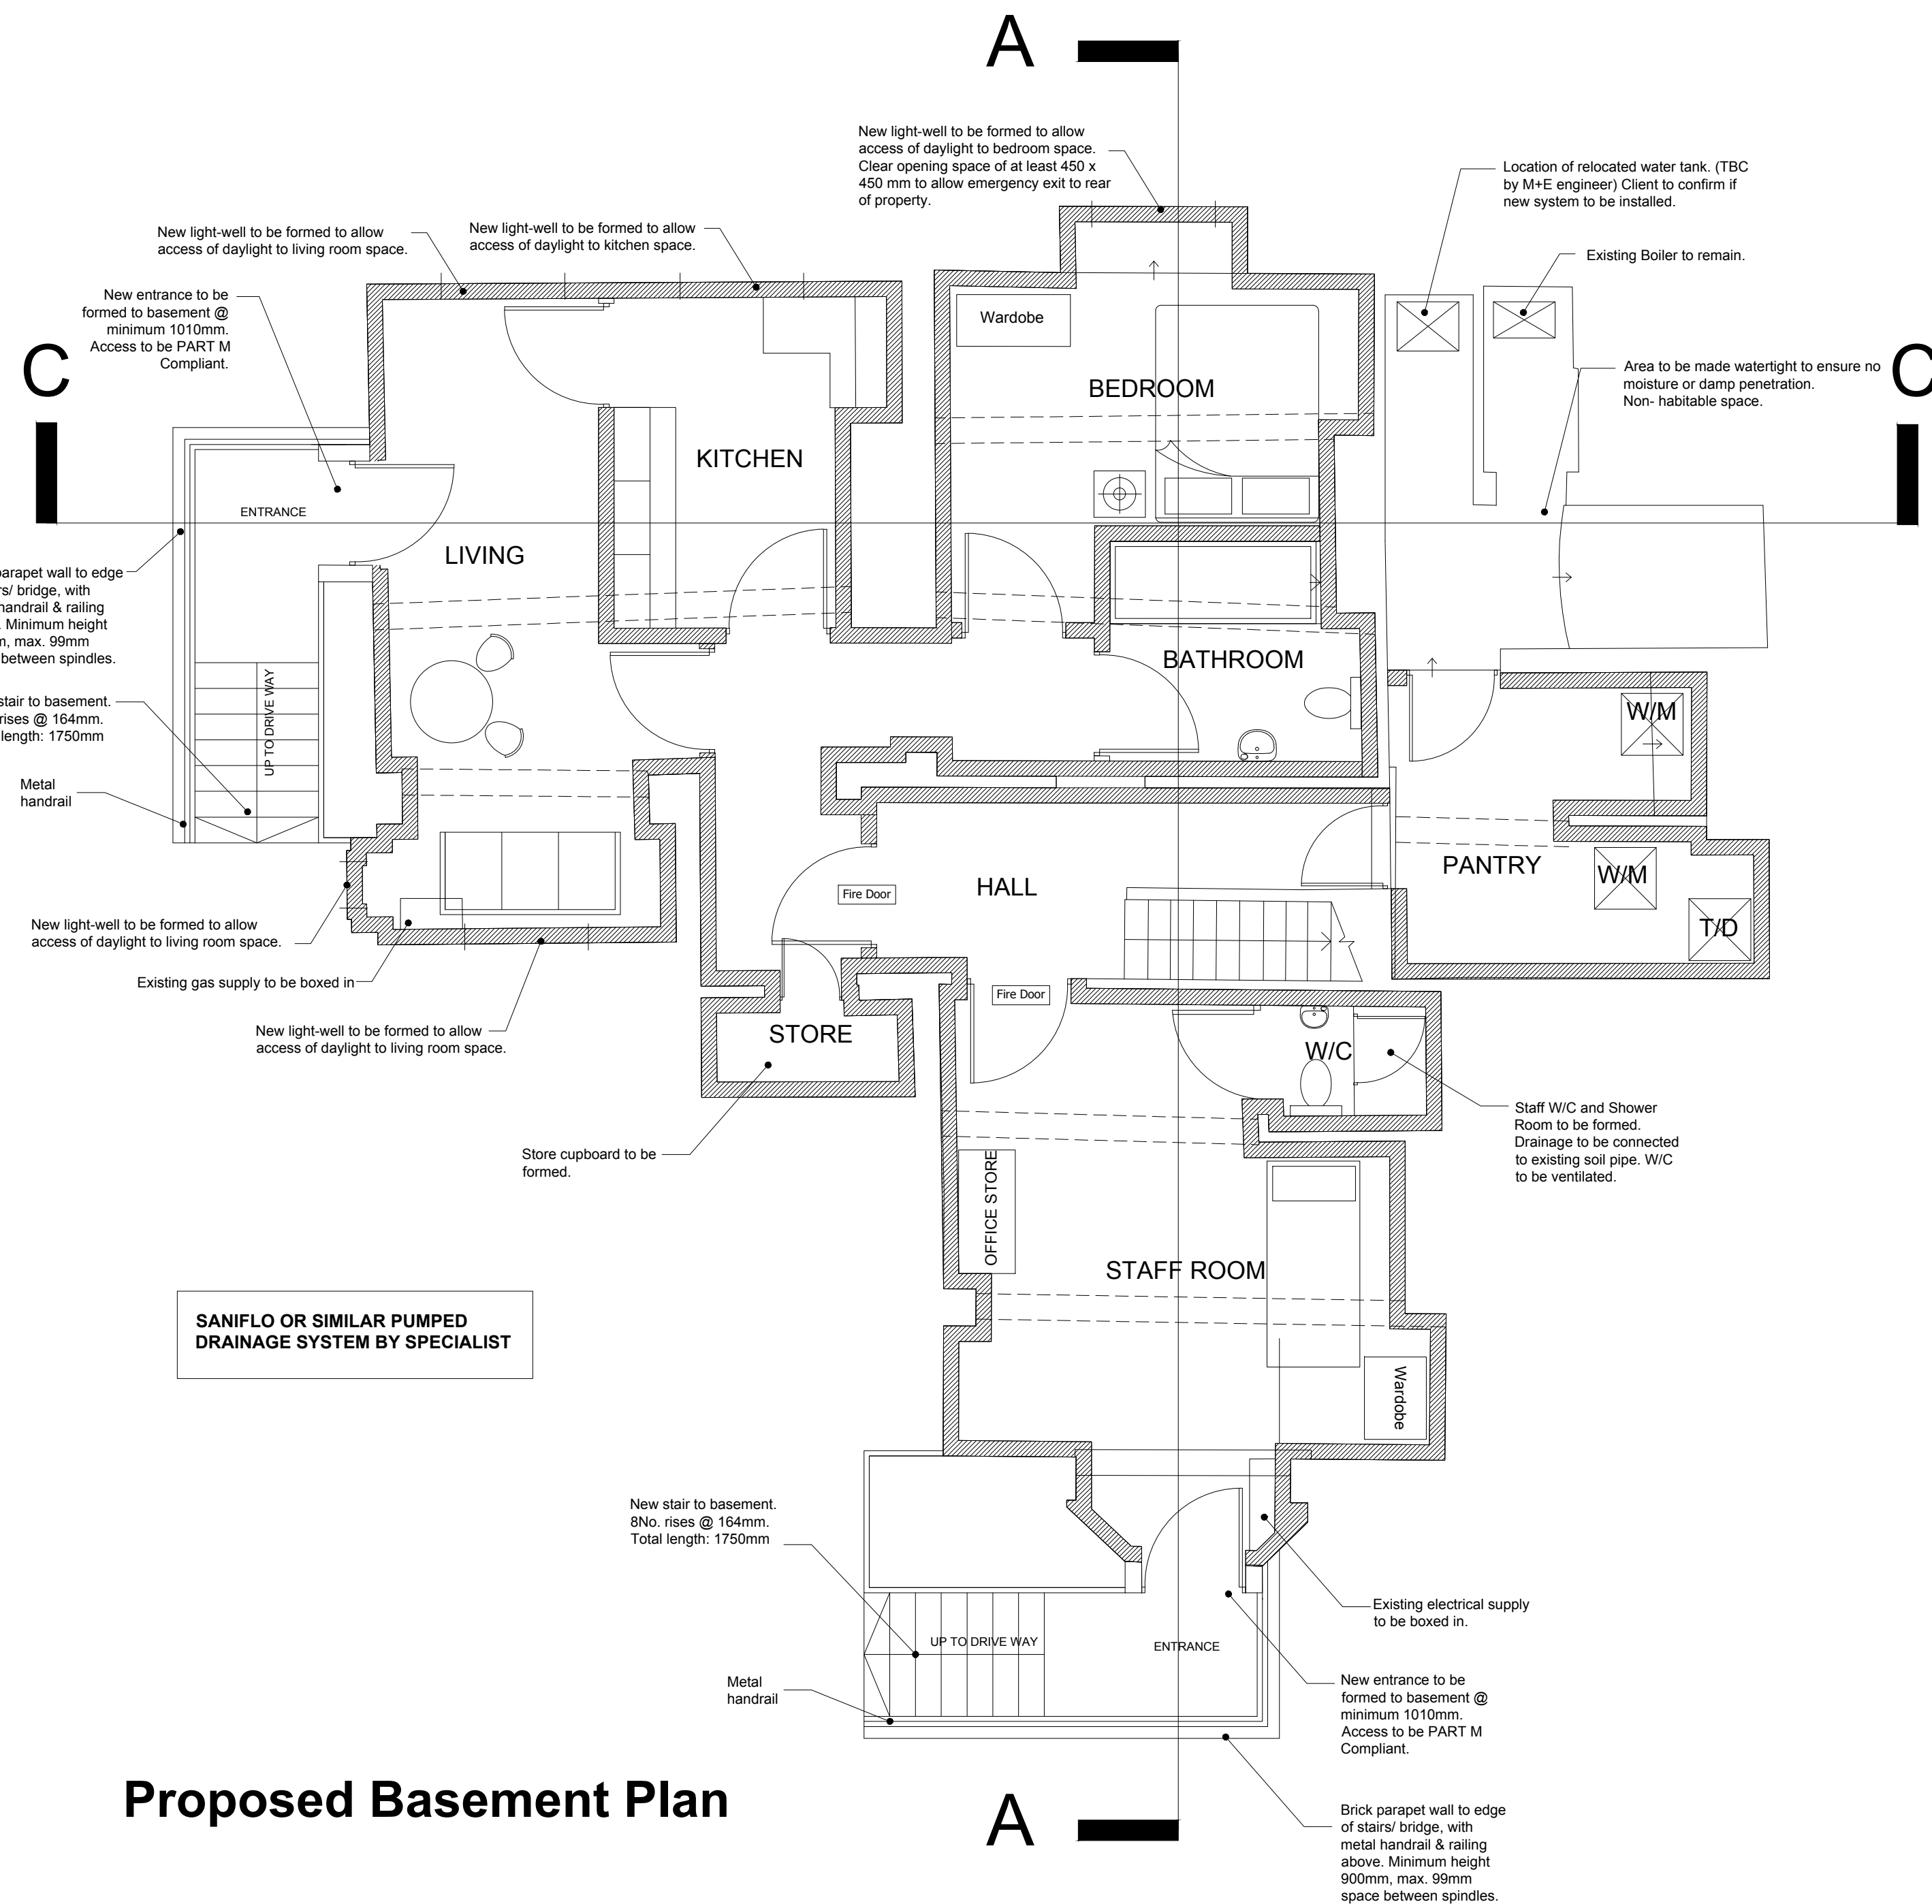

Existing Basement Plan

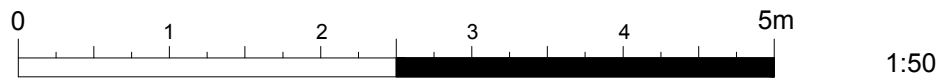

THIS DRAWING IS FOR STATUTORY APPROVALS ONLY AND IS NOT TO BE USED FOR CONSTRUCTION.

REV	DATE	DESCRIPTION	DRN	CHK	EDHMA A R C H I T E C T S www.eohma.com	DRAWING TITLE		CLIENT				
						Existing & Proposed General Arrangement Plans		City Care Partnership Ltd				
						ADDRESS		PROJECT				
						41 Mayfield Road, Whalley Range		Mayfield Road				
								DRAWN BY		SCALE	DATE	DRAWING NUMBER
								-		1:50@A1	Sep' 2020	006
								CHECKED BY		REV.		
								-		-		