


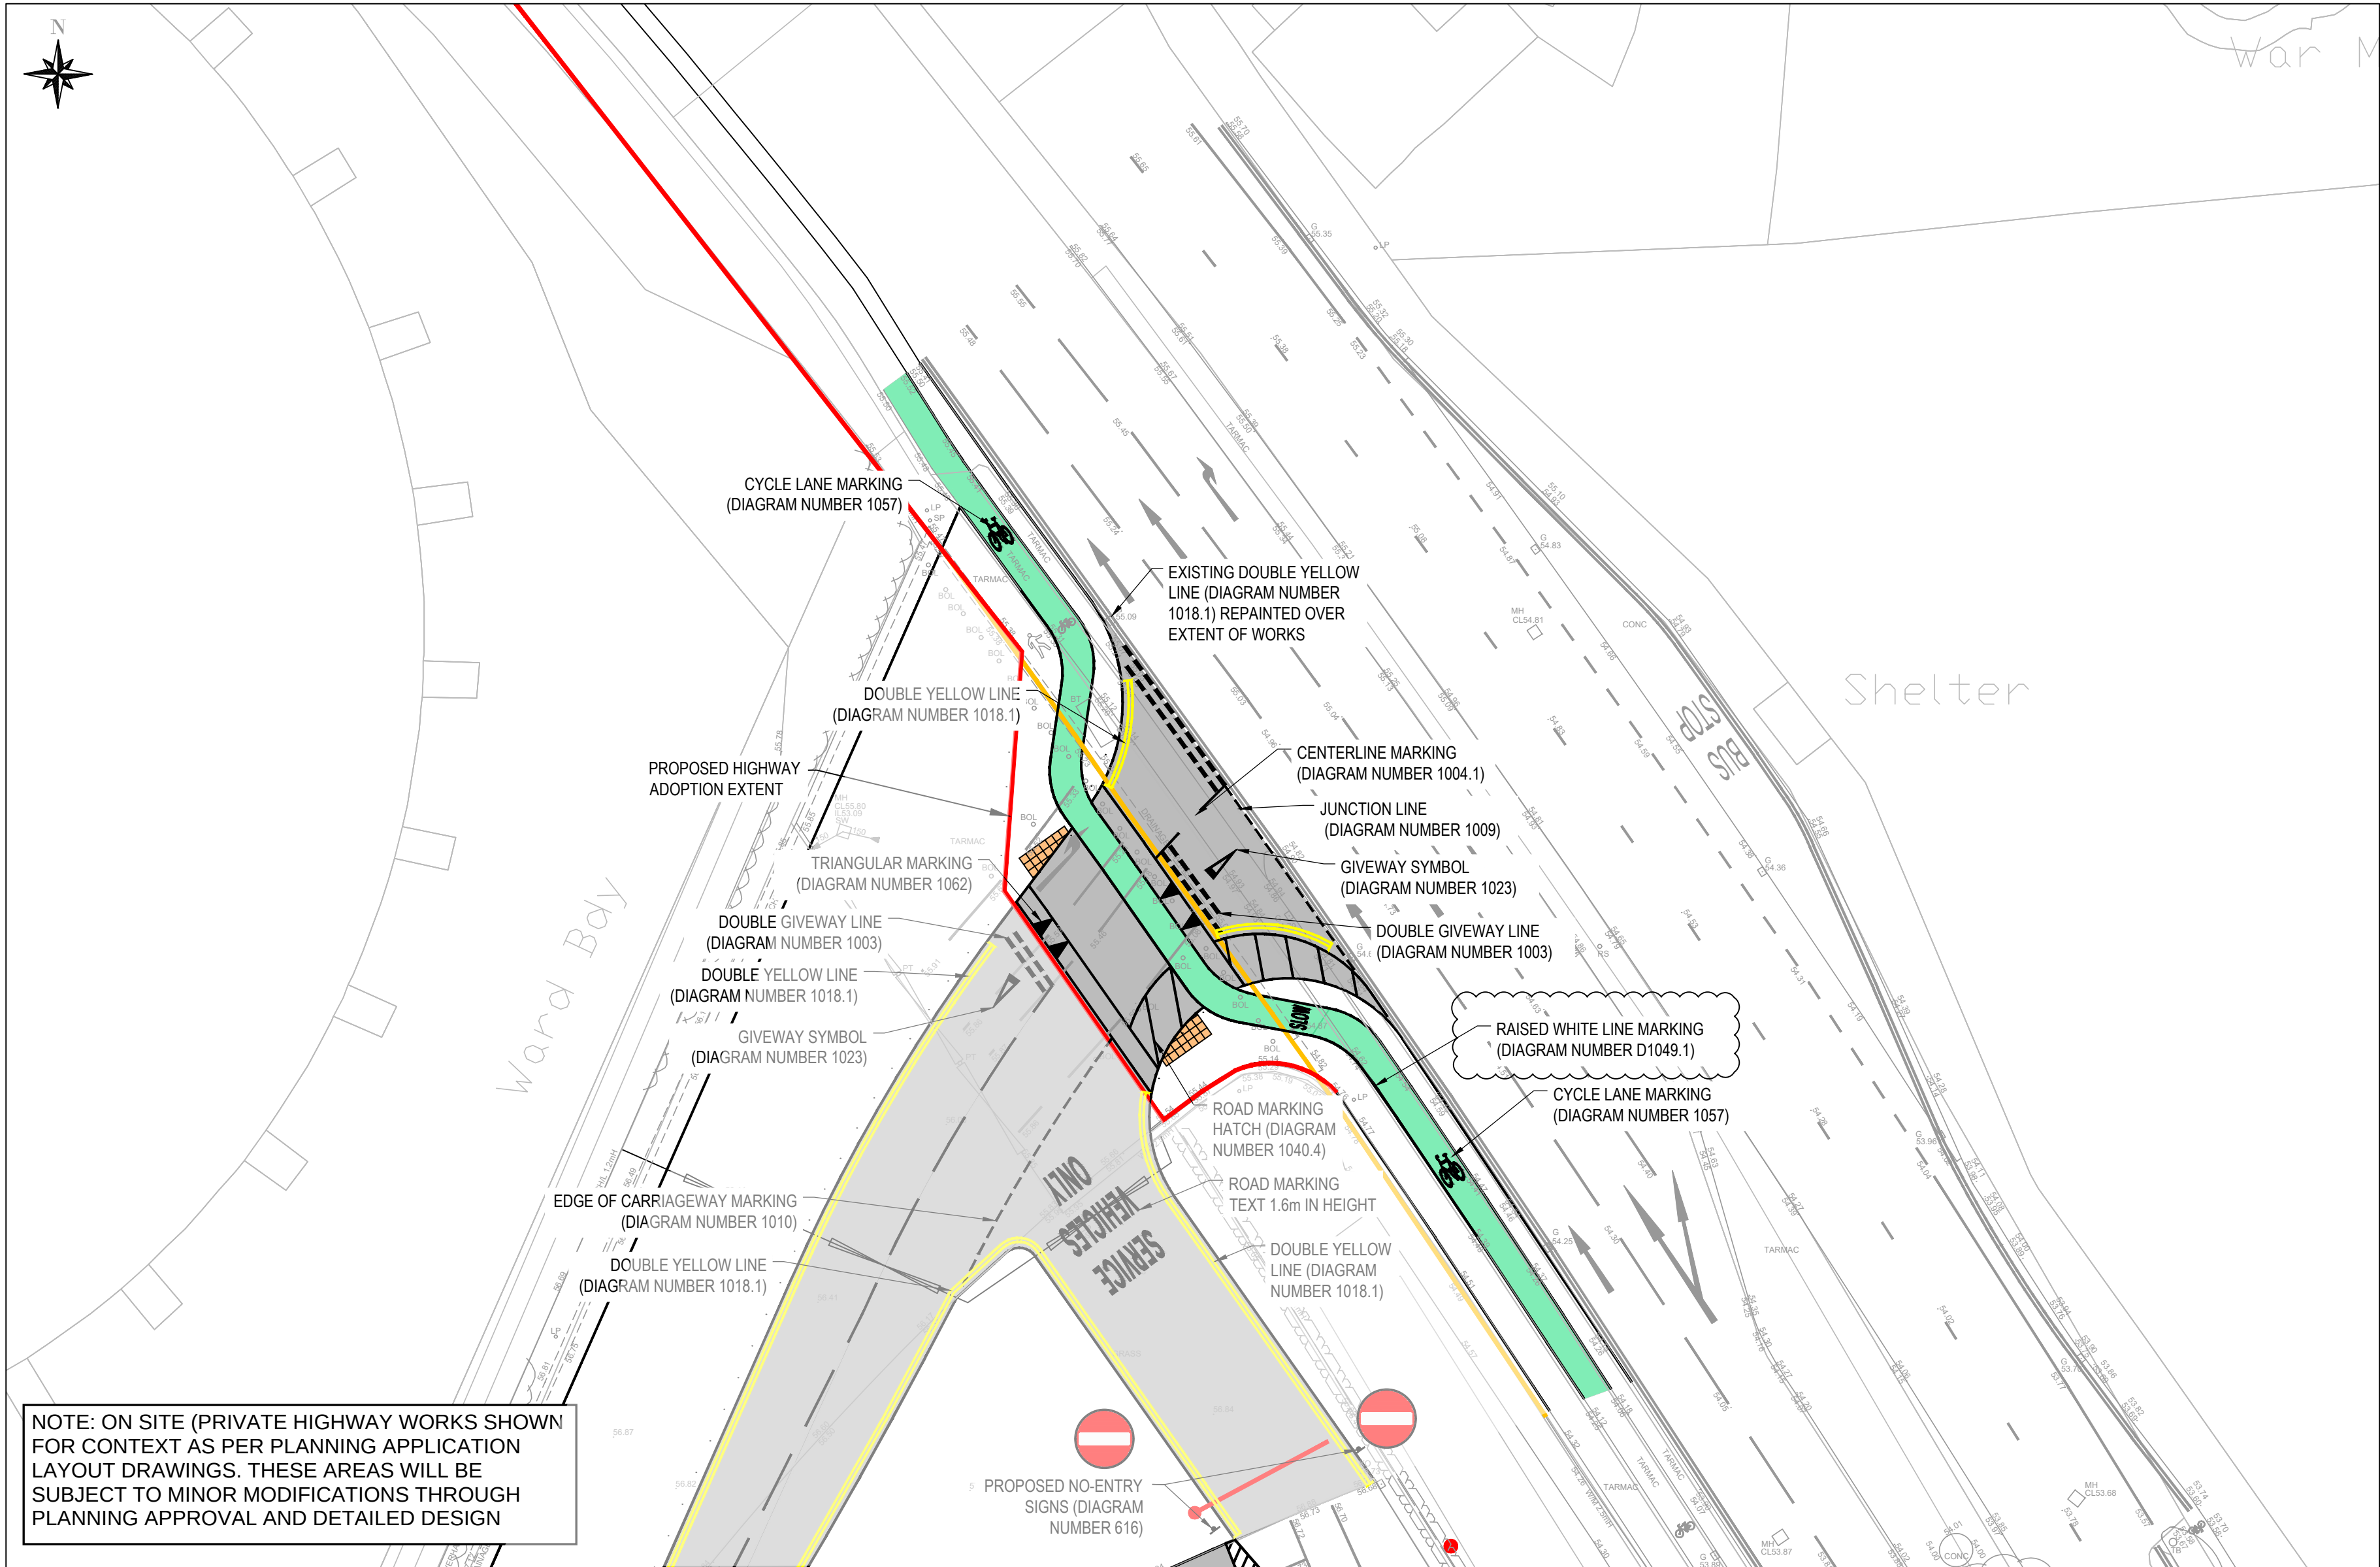

All Rights reserved. Buro Happold and its group companies assert (unless otherwise agreed in writing) their rights under s.77 to 79 of the Copyright, Designs and Patents Act 1988.

DO NOT SCALE THIS DRAWING.

Suitability Code (as defined in ISO 19650-2:2018)

Work in Progress (WIP)

S0 - Initial Status

Shared (Non- Contractual)

S1 - Suitable for co-ordination

S2 - Suitable for information

S3 - Suitable for review & comment

S4 - Suitable for stage approval

S5 - Withdrawn

S6 - Suitable for PIM authorisation

S7 - Suitable for AIM authorisation

Published (Contractual)

A1, A2, A3, Etc - Authorised and accepted

B1,B2,B3, Etc, - Partial sign-off (with comments)

Published (AIM Acceptance)

CR - As constructed record document

SAFETY HEALTH AND ENVIRONMENTAL INFORMATION

IN ADDITION TO THE HAZARDS/RISKS NORMALLY ASSOCIATED WITH THE TYPES OF WORK DETAILED ON THIS DRAWING, NOTE THE FOLLOWING

CONSTRUCTION

N/A

MAINTENANCE/CLEANING/OPERATION

N/A

DECOMMISSIONING/DEMOLITION

N/A

Notes

TO BE READ IN CONJUNCTION WITH CIVIL DRAWINGS

BRA-BHE-XX-XX-OR-C-0274 GENERAL APPROPRIATION

BRA-BHE-XX-XX-OR-C-0275 PROPOSED CONTOURS

BRA-BHE-XX-XX-OR-C-0276 LONG SECTIONS

BRA-BHE-XX-XX-OR-C-0277 CROSS SECTIONS

BRA-BHE-XX-XX-OR-C-0278 SURFACE FINISHES

BRA-BHE-XX-XX-OR-C-0279 TYPICAL CONSTRUCTION DETAILS

BRA-BHE-XX-XX-OR-C-0280 TYPICAL FENCING LAYOUTS

BRA-BHE-XX-XX-OR-C-0281 ROAD MARKINGS AND SIGNAGE

BRA-BHE-XX-XX-OR-C-0282 SURFACE WATER DRAINAGE

P03 SBH/NJH 14.05.20 SECTION 278

P02 SBH/NJH 27.04.20 SECTION 278

P01 SBH/NJH 09.04.20 SECTION 278

Rev	Appr/Drm	Date	Description
-----	----------	------	-------------



BURO HAPPOLD

Camden Mill

Lower Bristol Road

Bath BA2 3DQ

UK

Tel: +44 (0)1225 320 600

Fax: +44 (0)8707 874 148

Email: 0042841@burohappold.com

Web: www.burohappold.com

OVG Manchester

title SECTION 278
NORTHERN CAR PARK ACCESS
ROAD MARKINGS AND SIGNAGE

purpose of issue
SECTION 278

scale	1:250	drawn	SBH	job no.	Suitability		
date	Apr-20	checked	NJH	0042841	S3		
project code	originator	volume	level	type	role	number	rev.
reference	BRA-BHE-XX-XX-DR-C-0281						P03