



existing ground floor plan


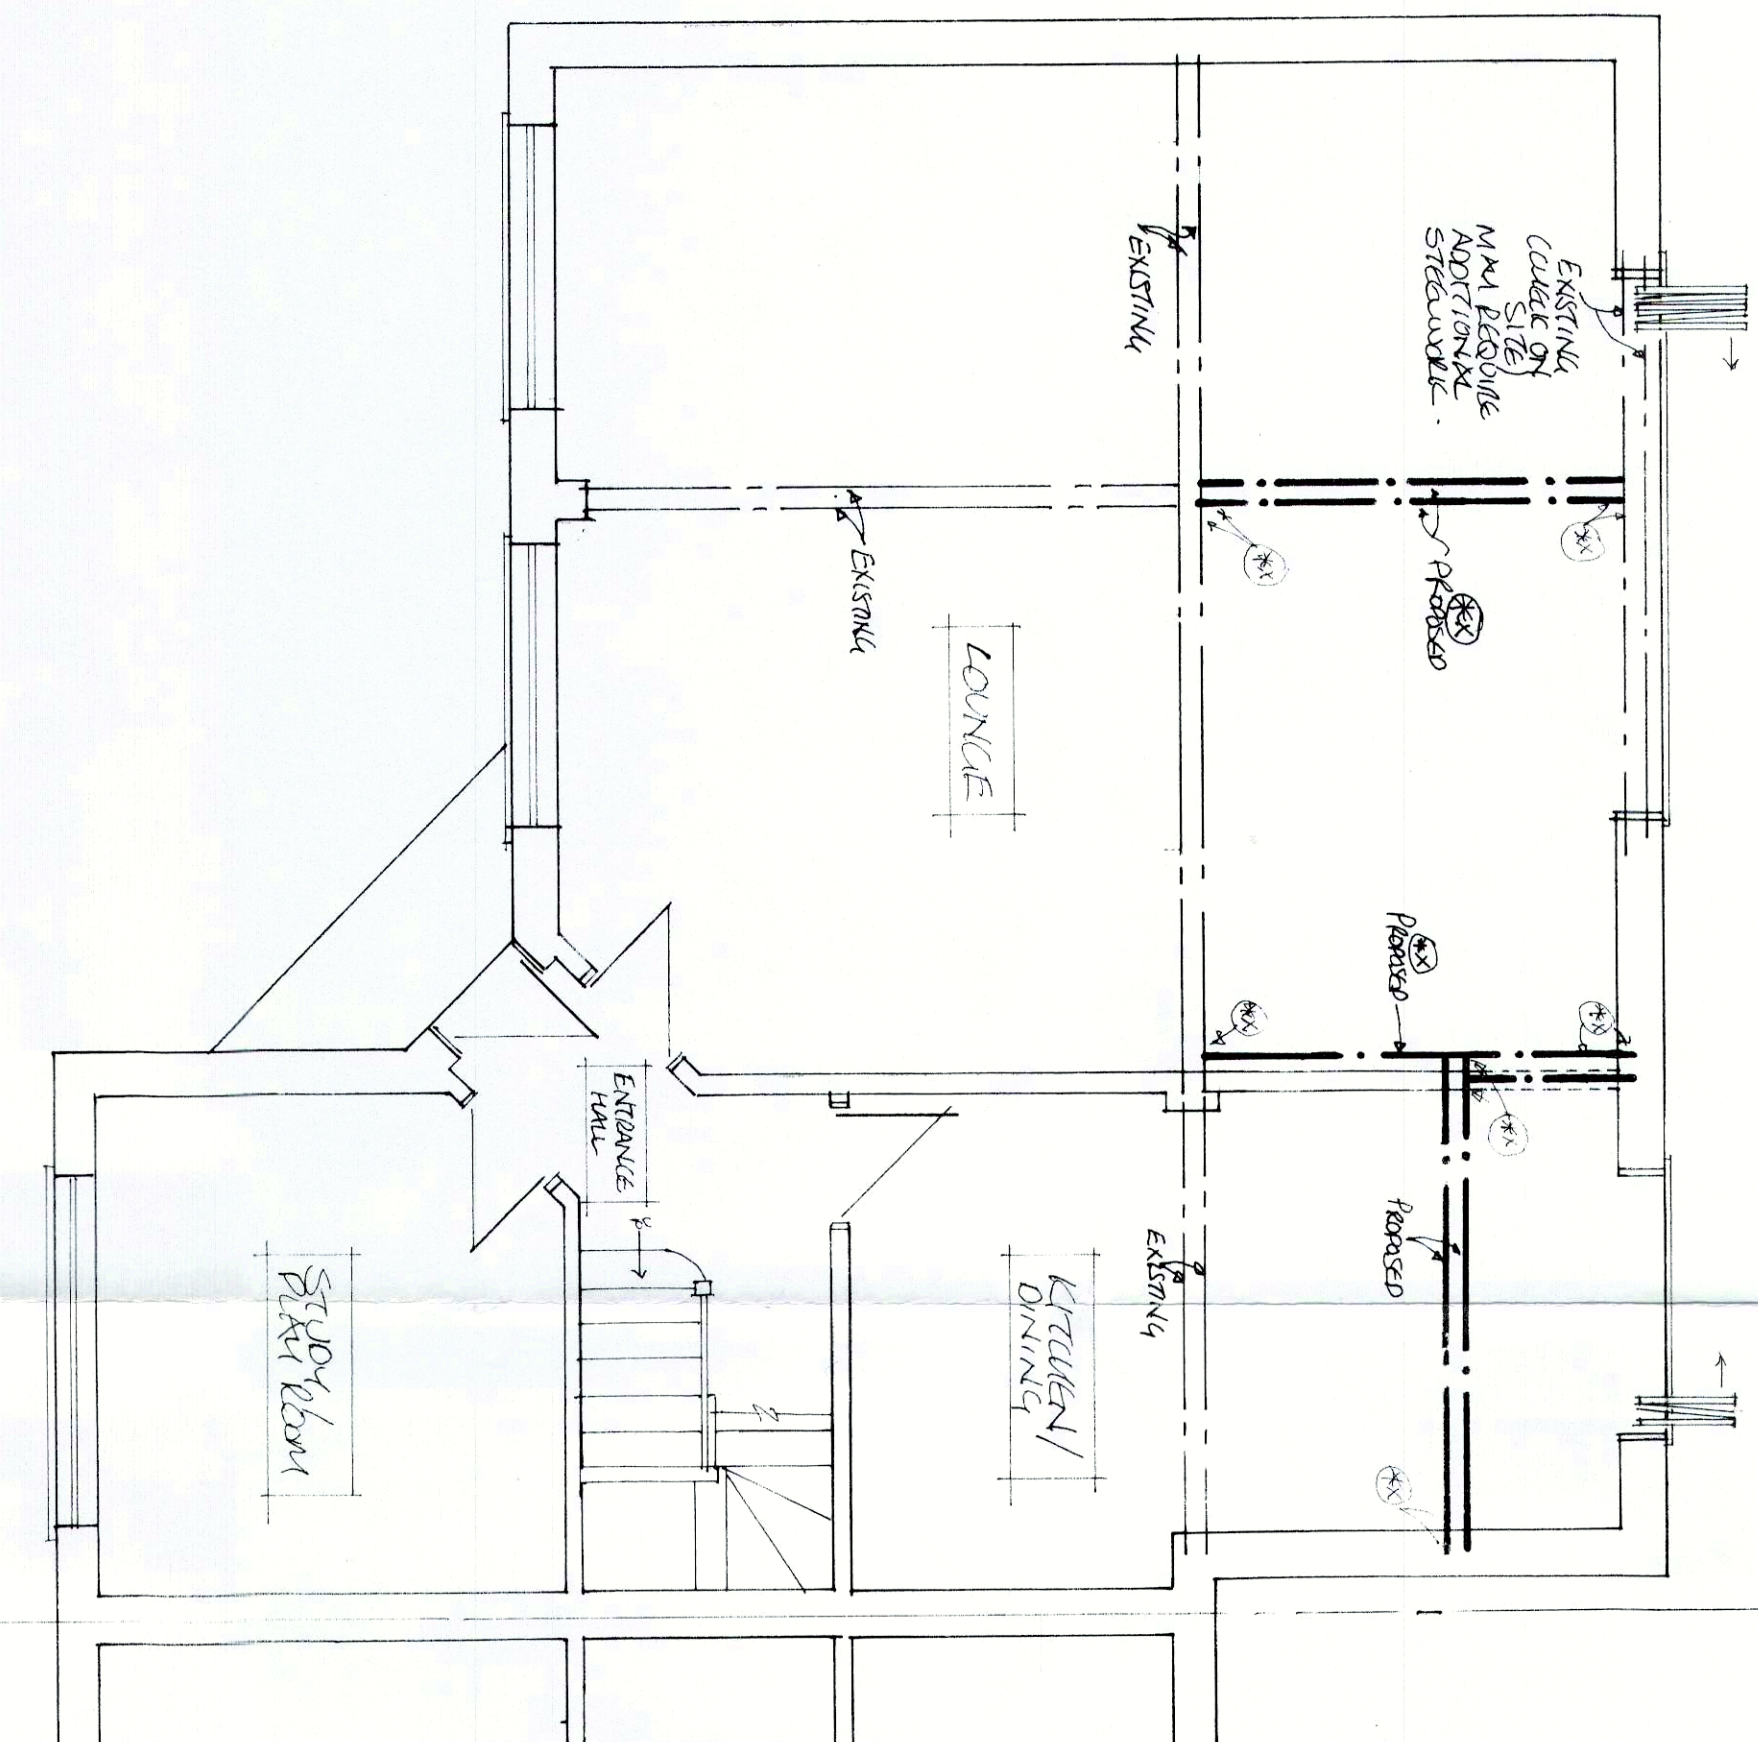

existing first floor plan



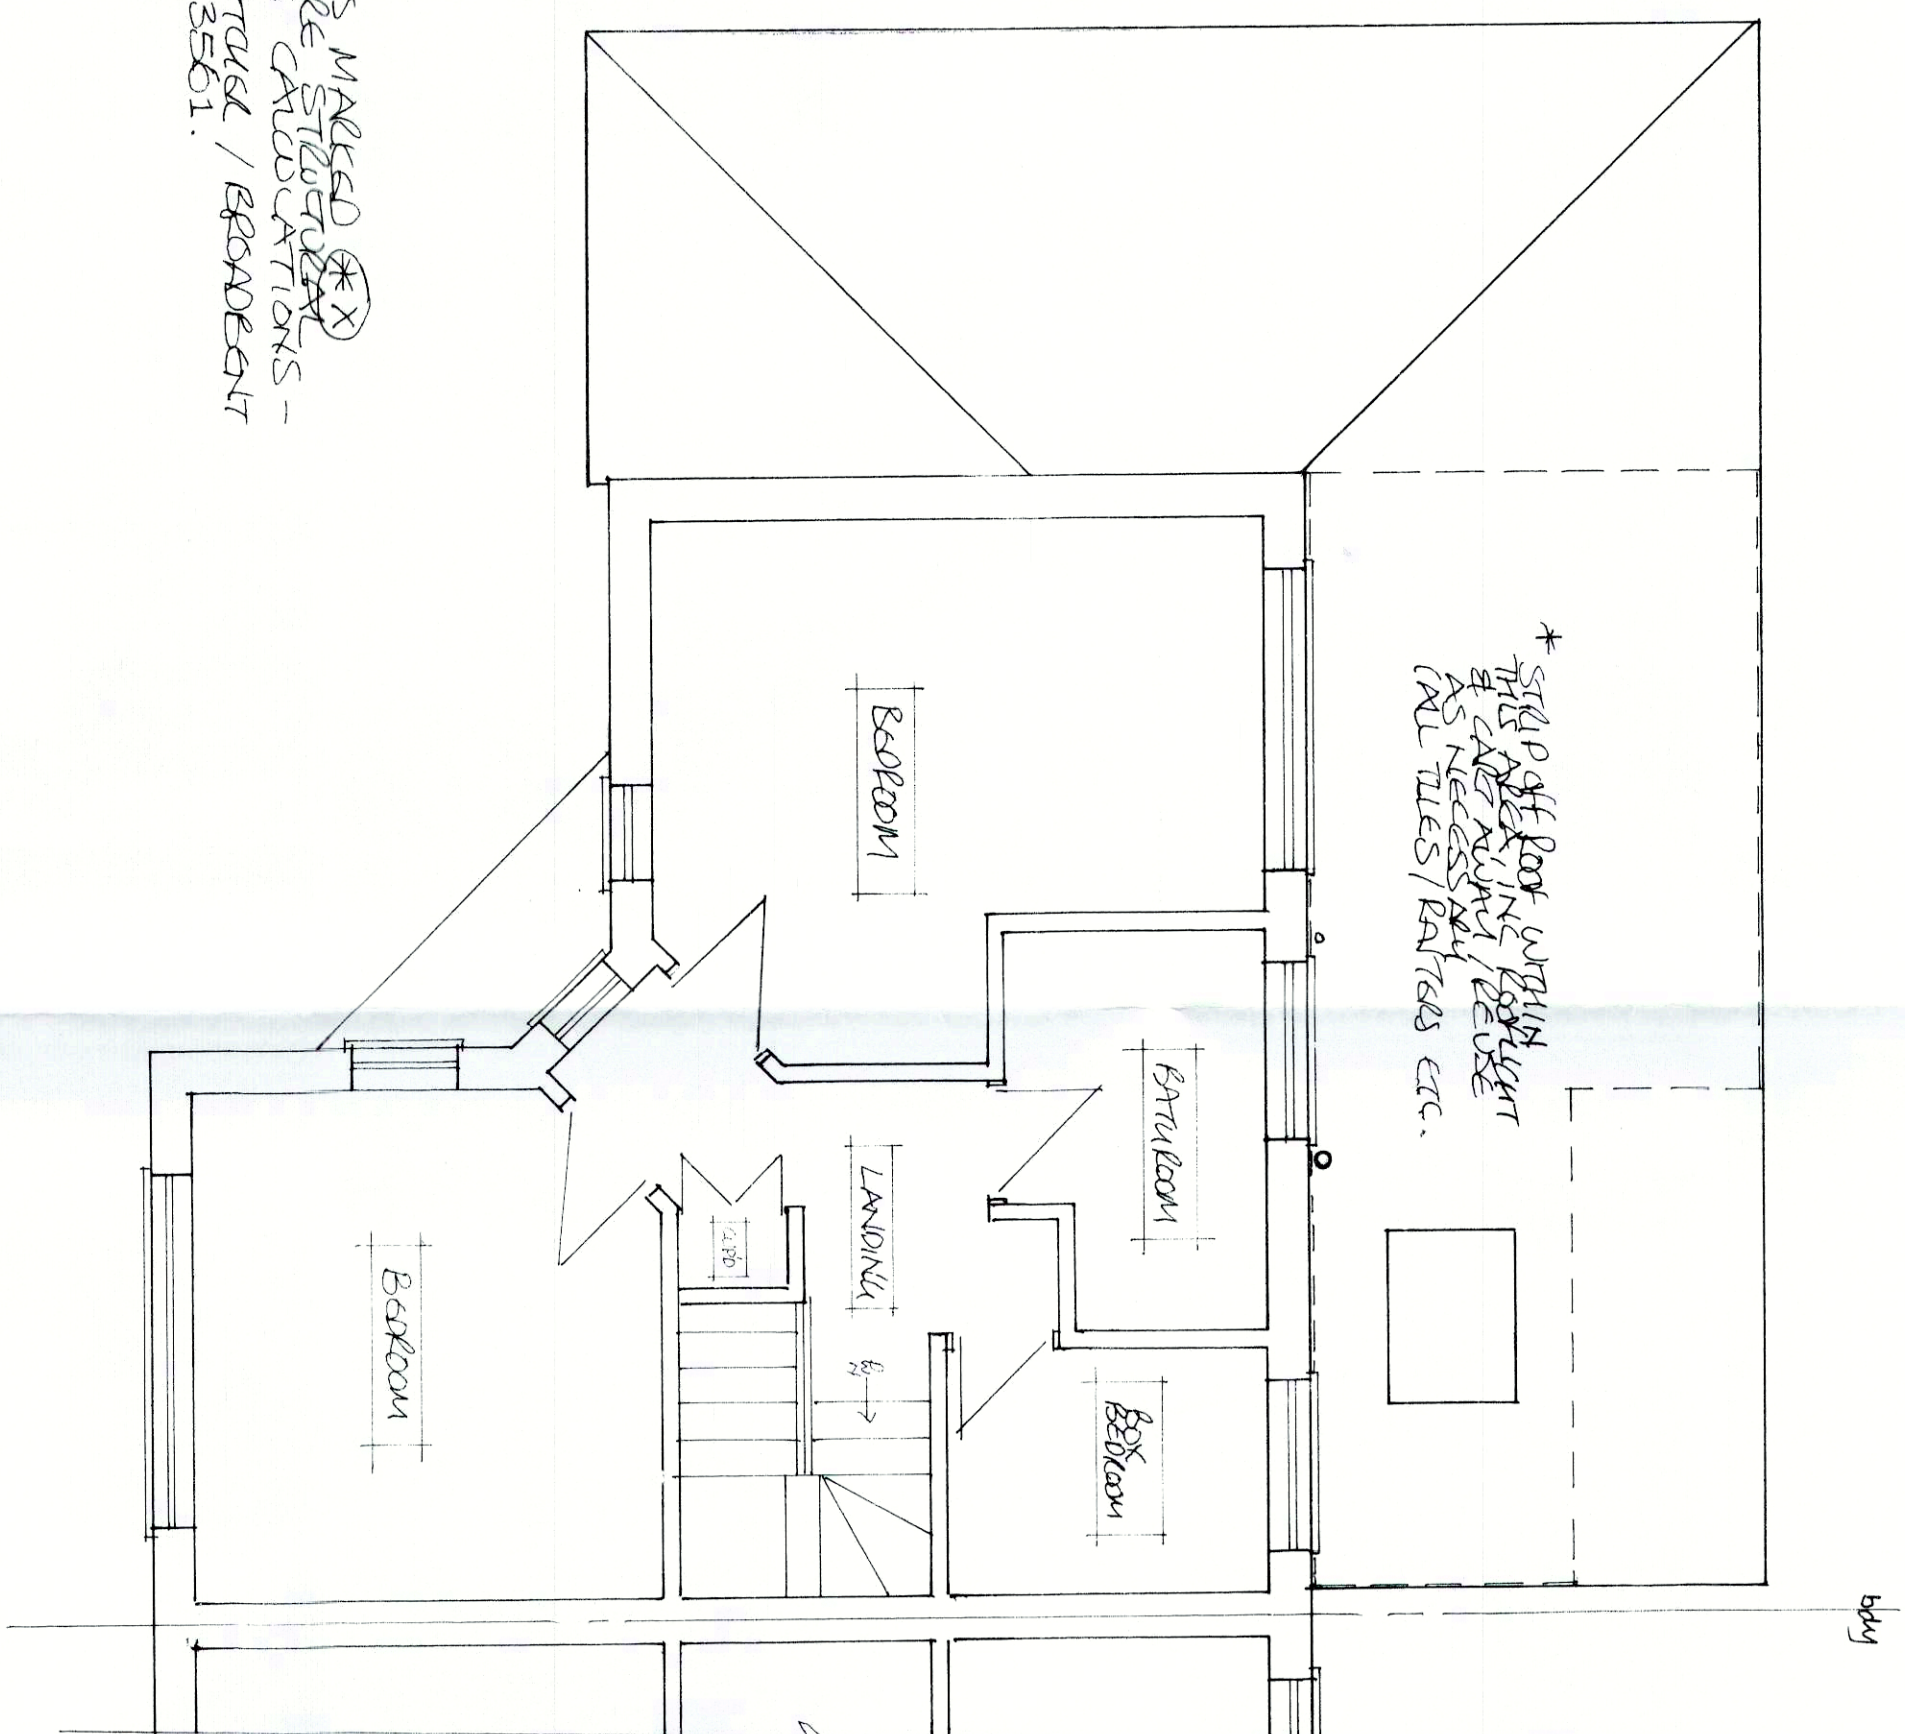







proposed roof plan

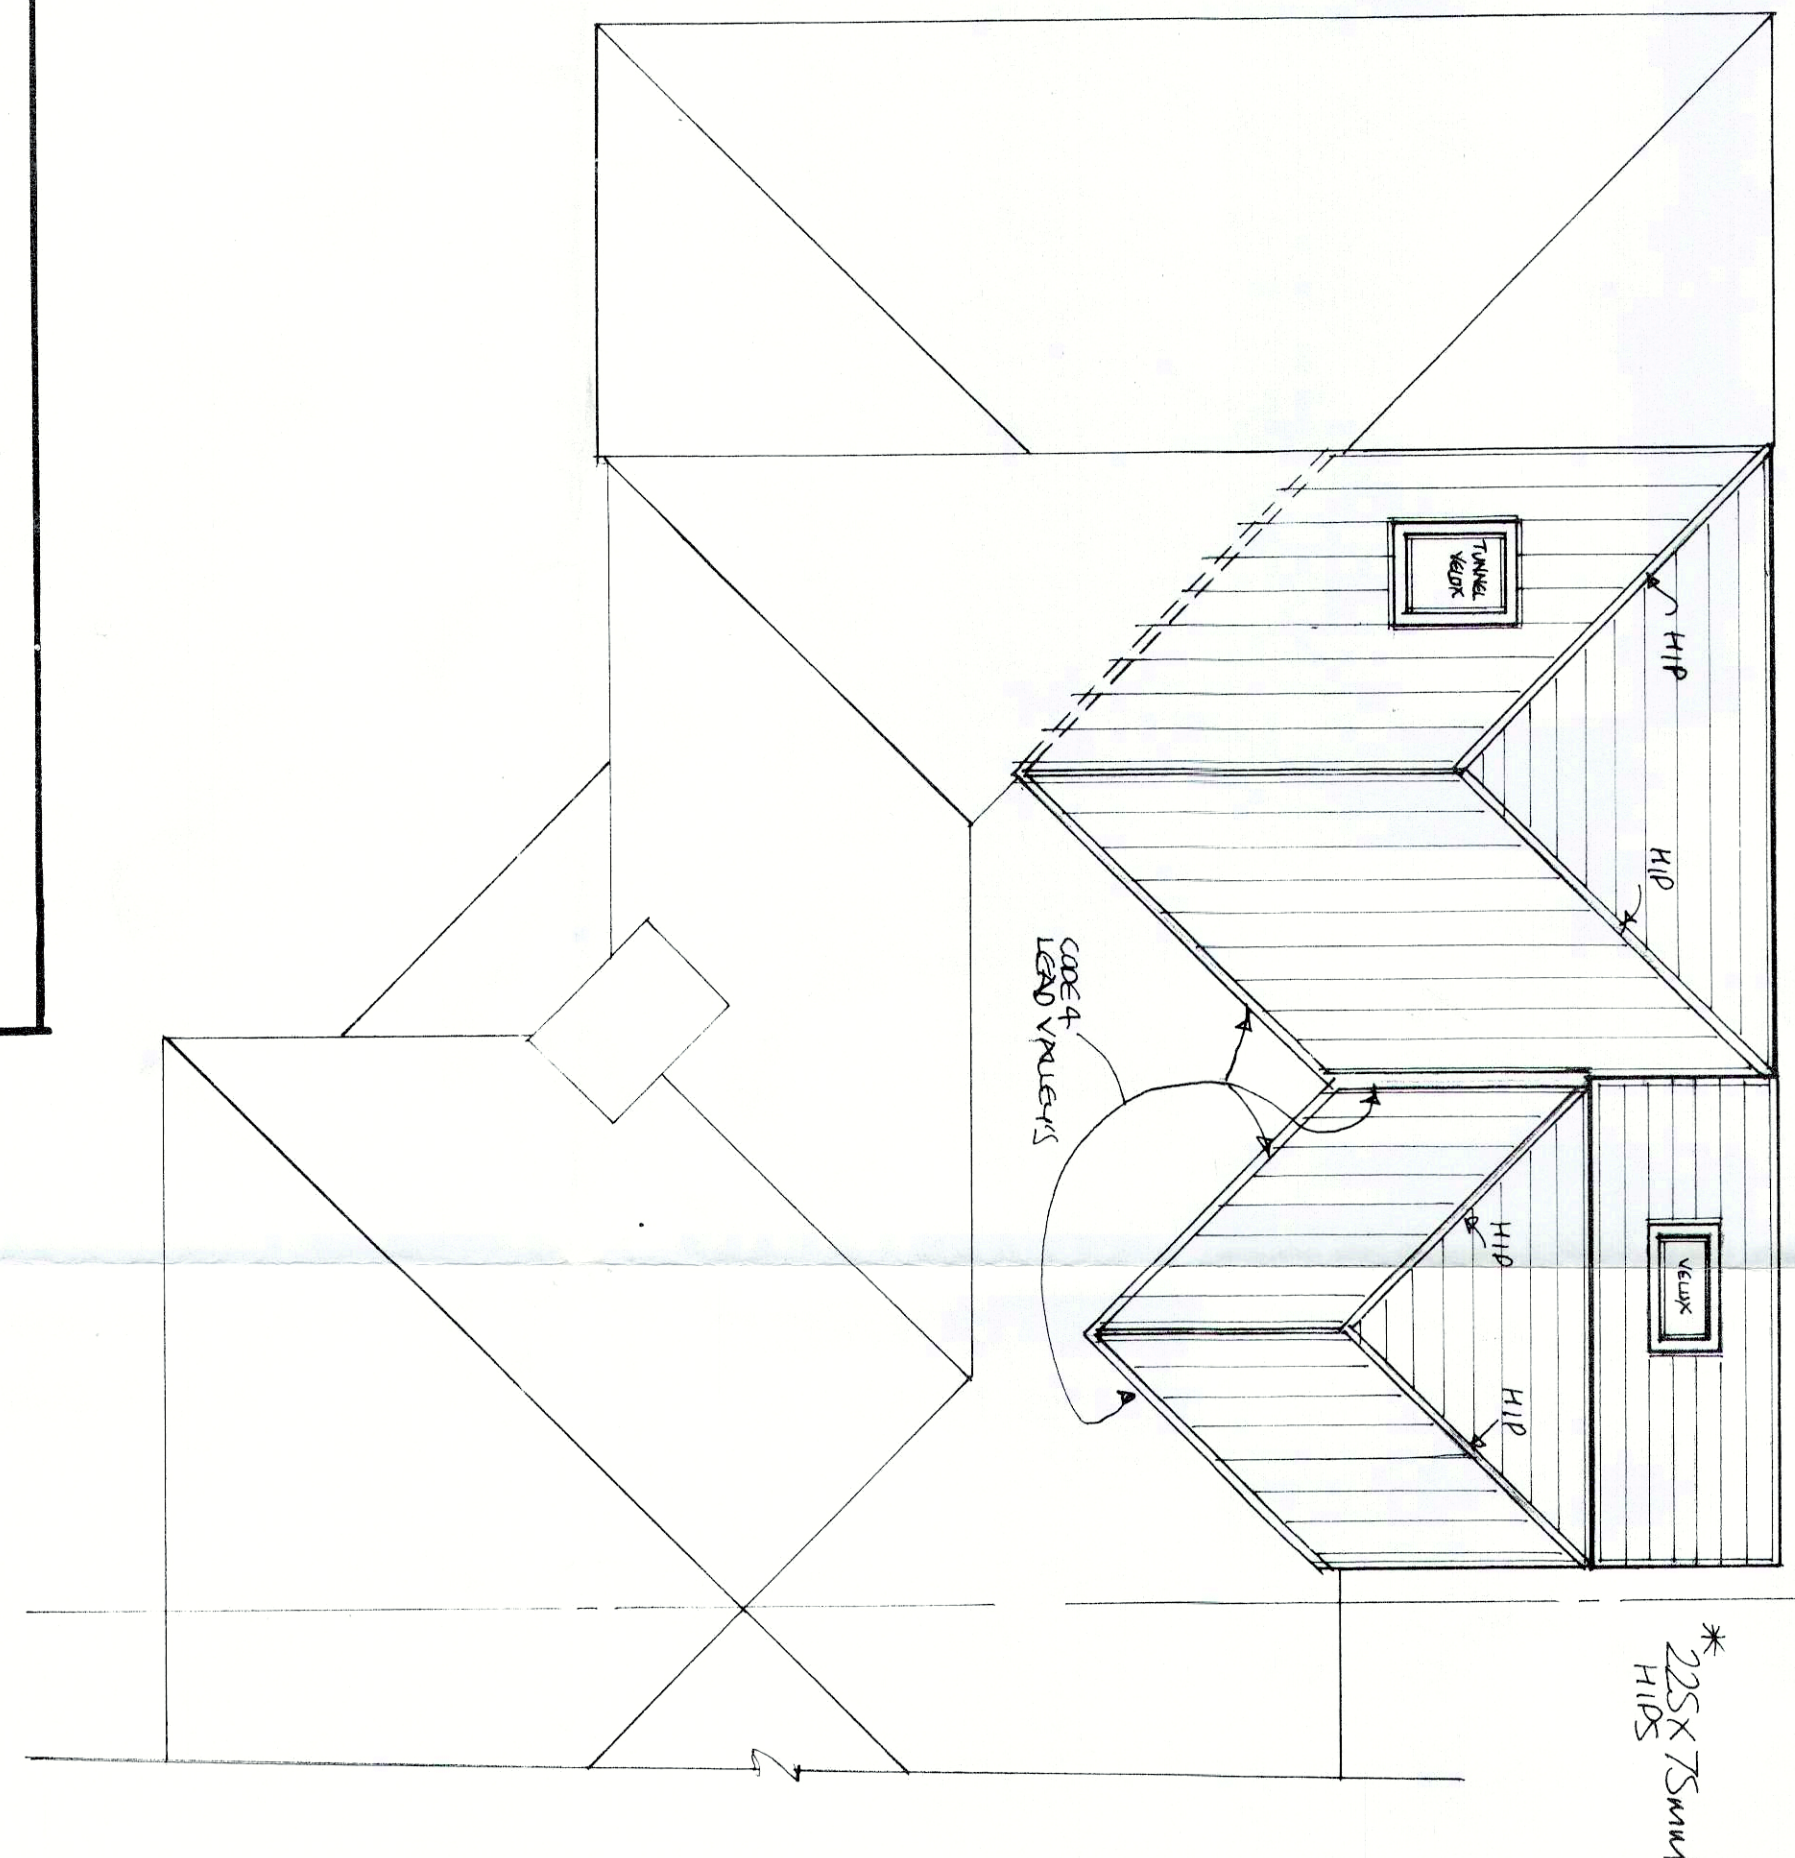


proposed 2nd storey hipped roof extension.

1 crombie avenue, northenden, m/c.
scale 1-50.


1 CAN/M/100.

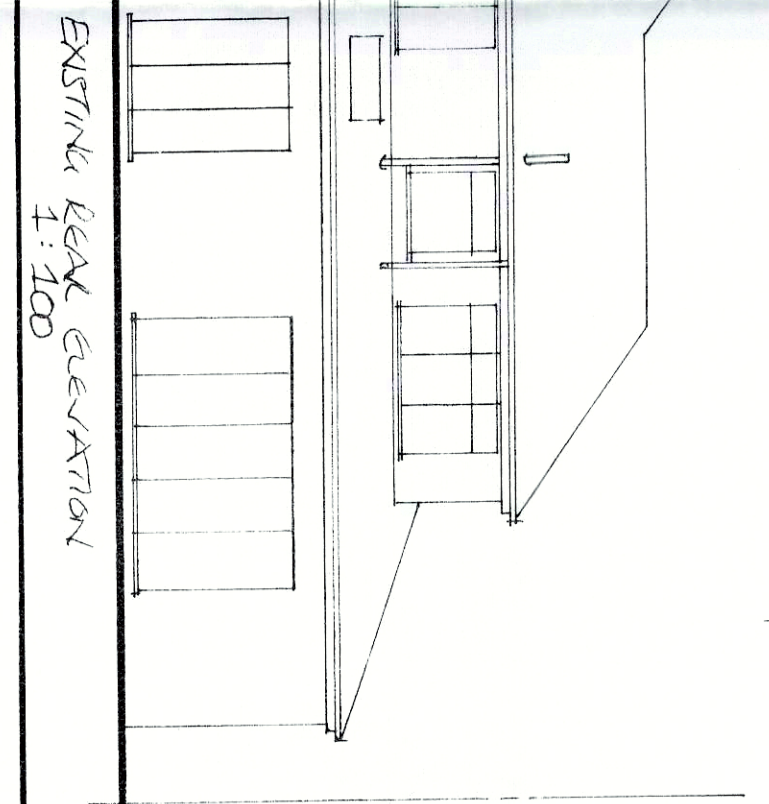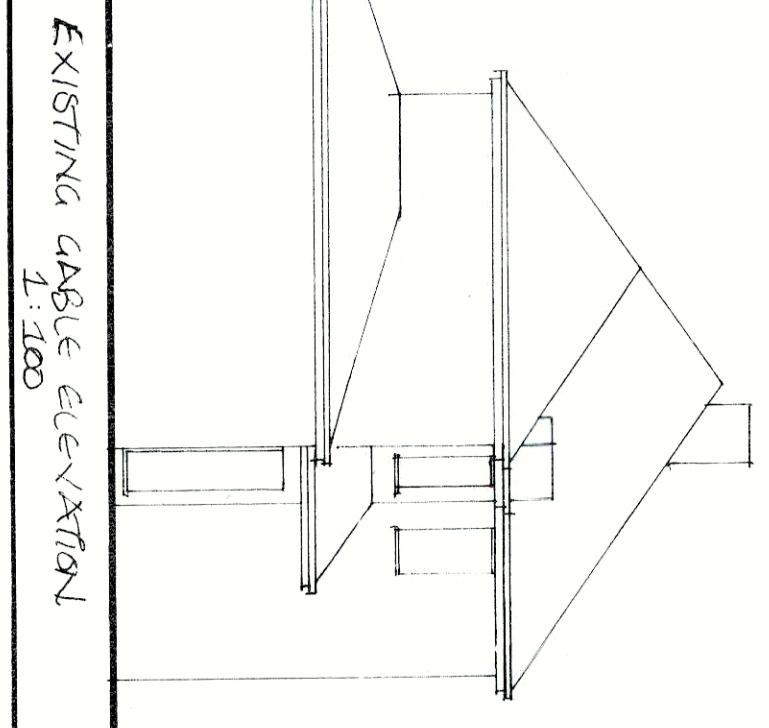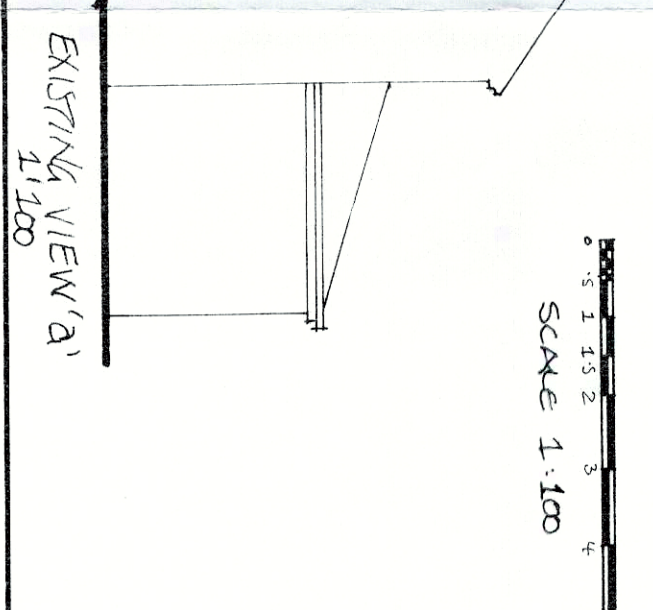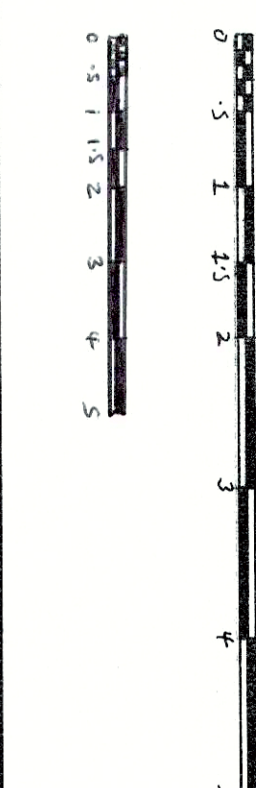

proposed first floor plan

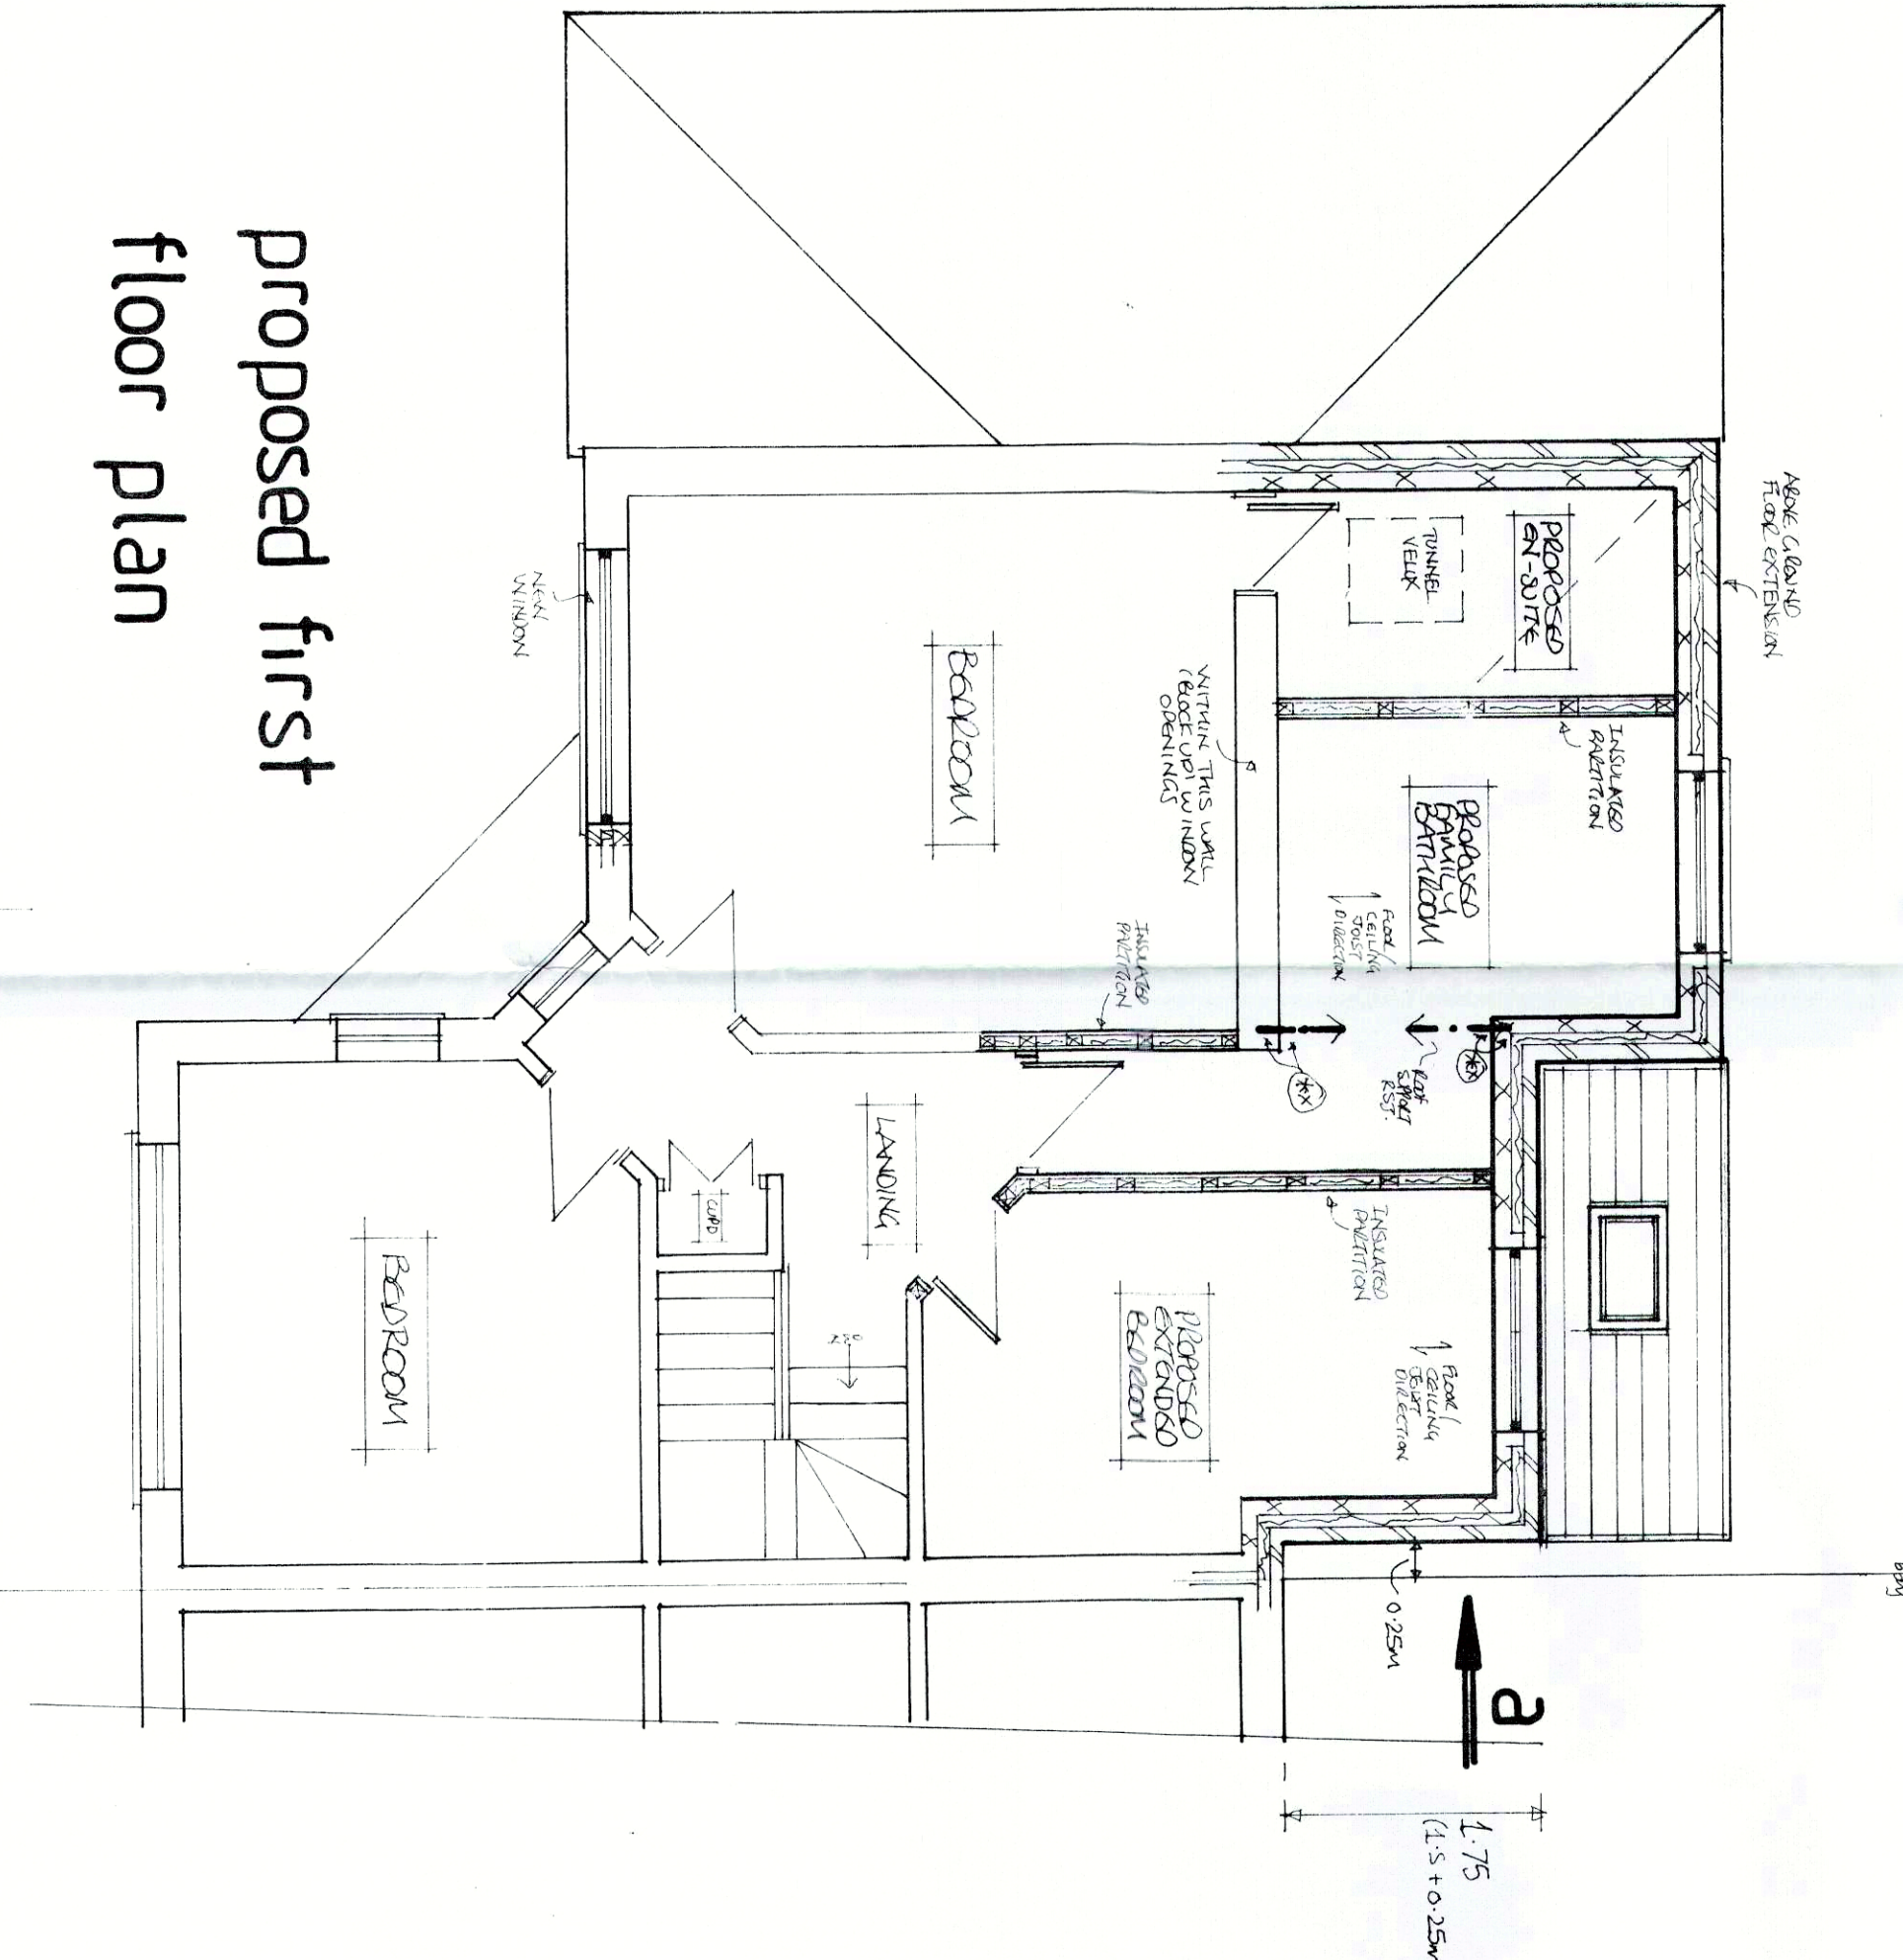

proposed rear elevation

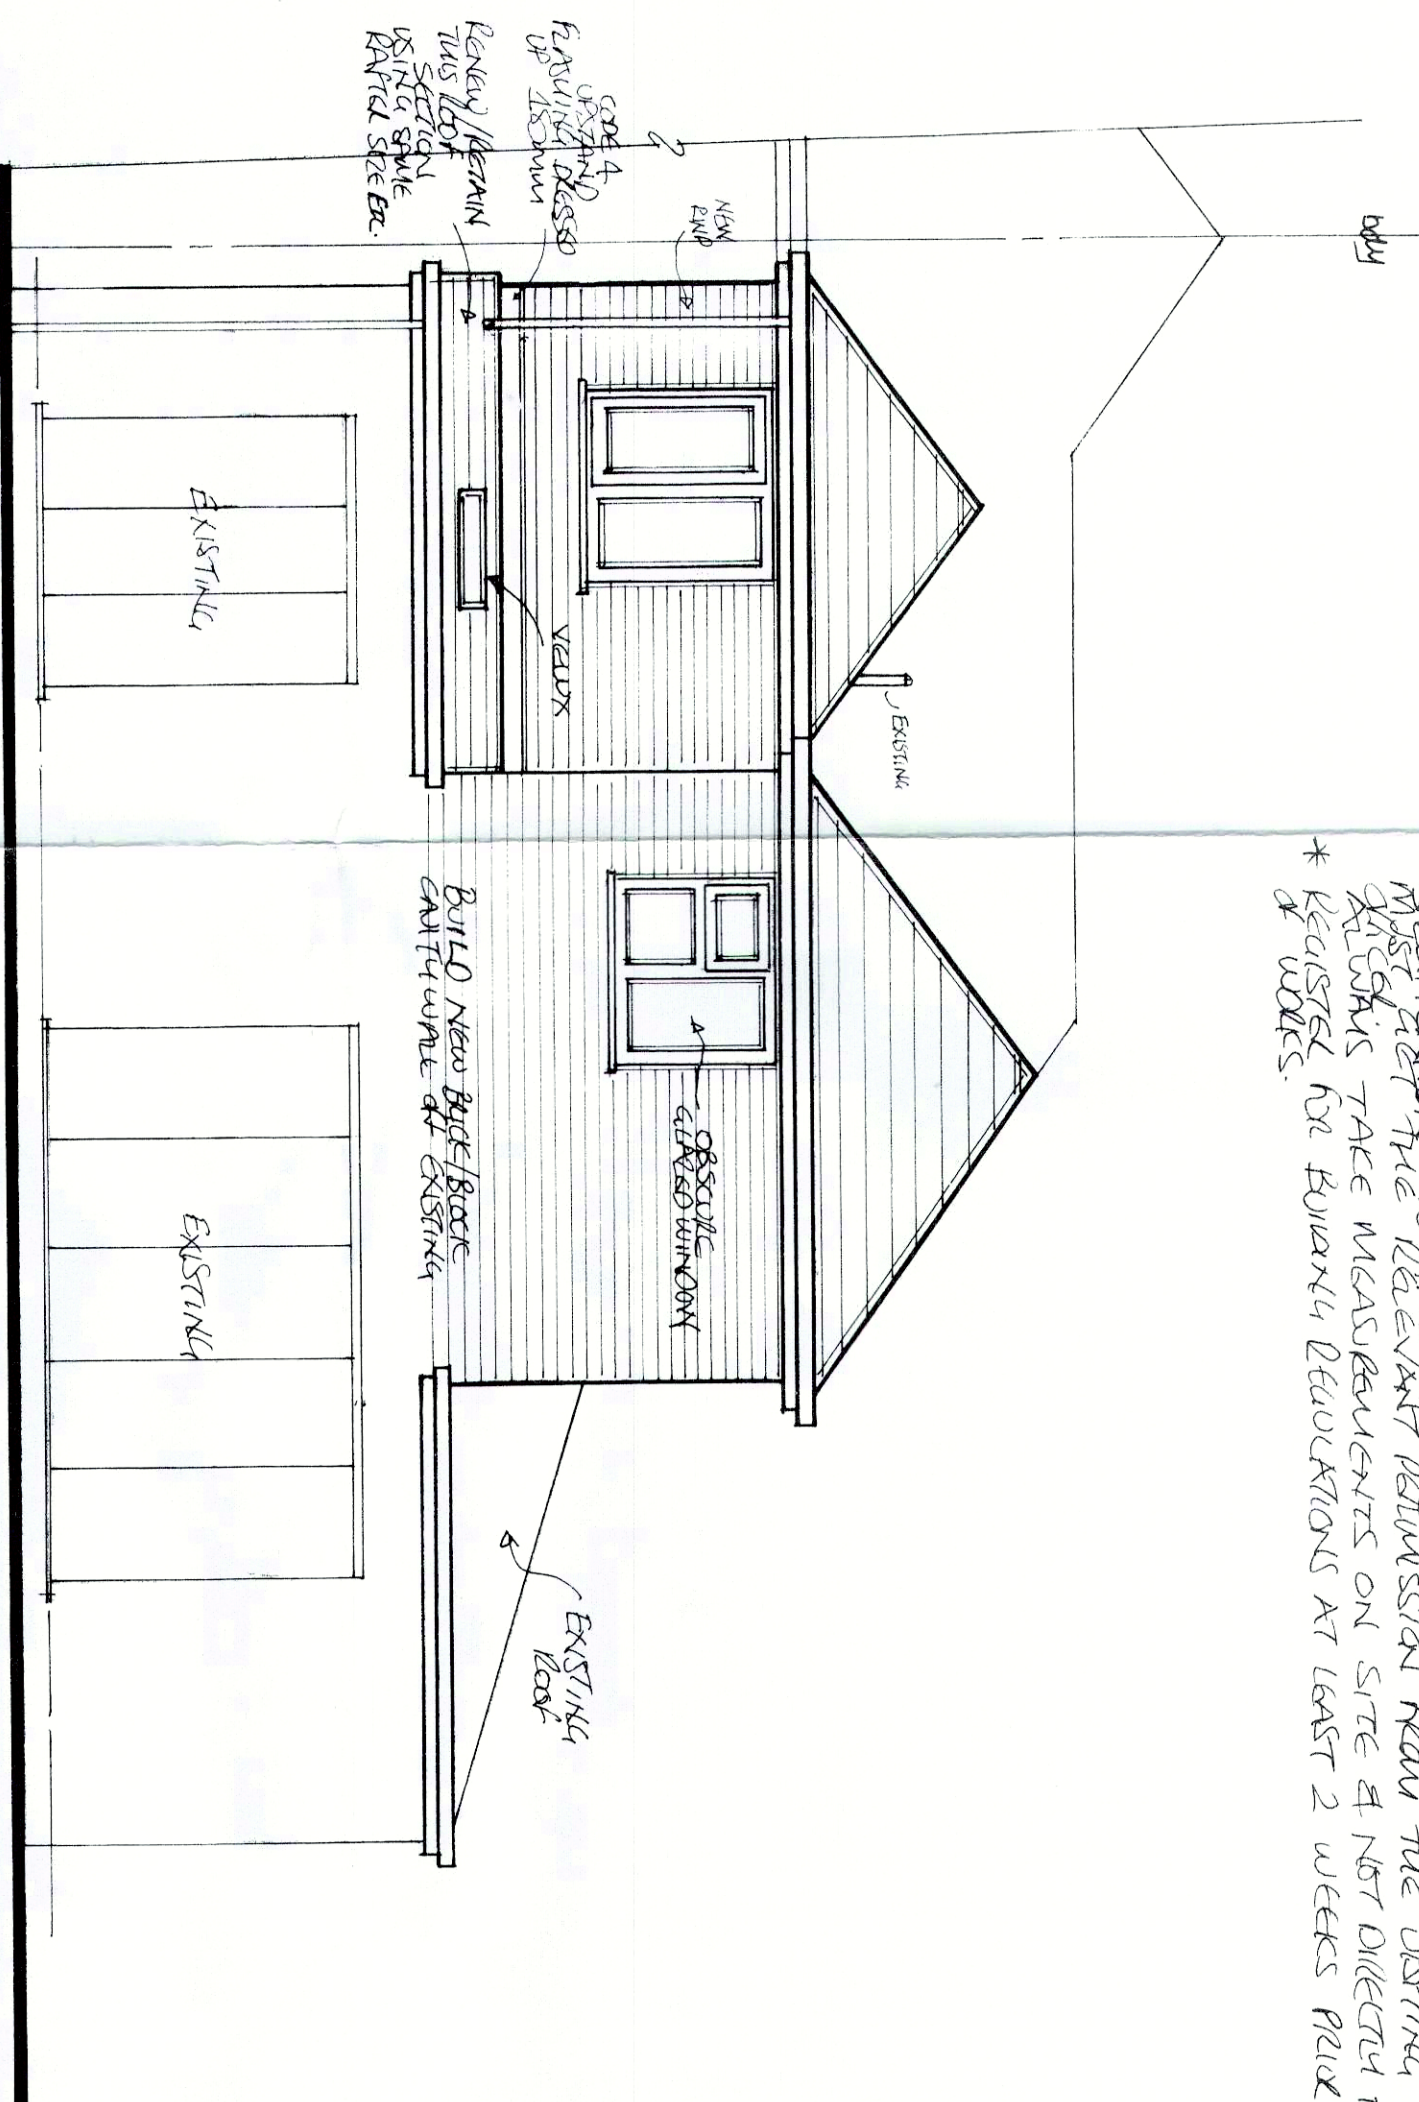






proposed gable elevation

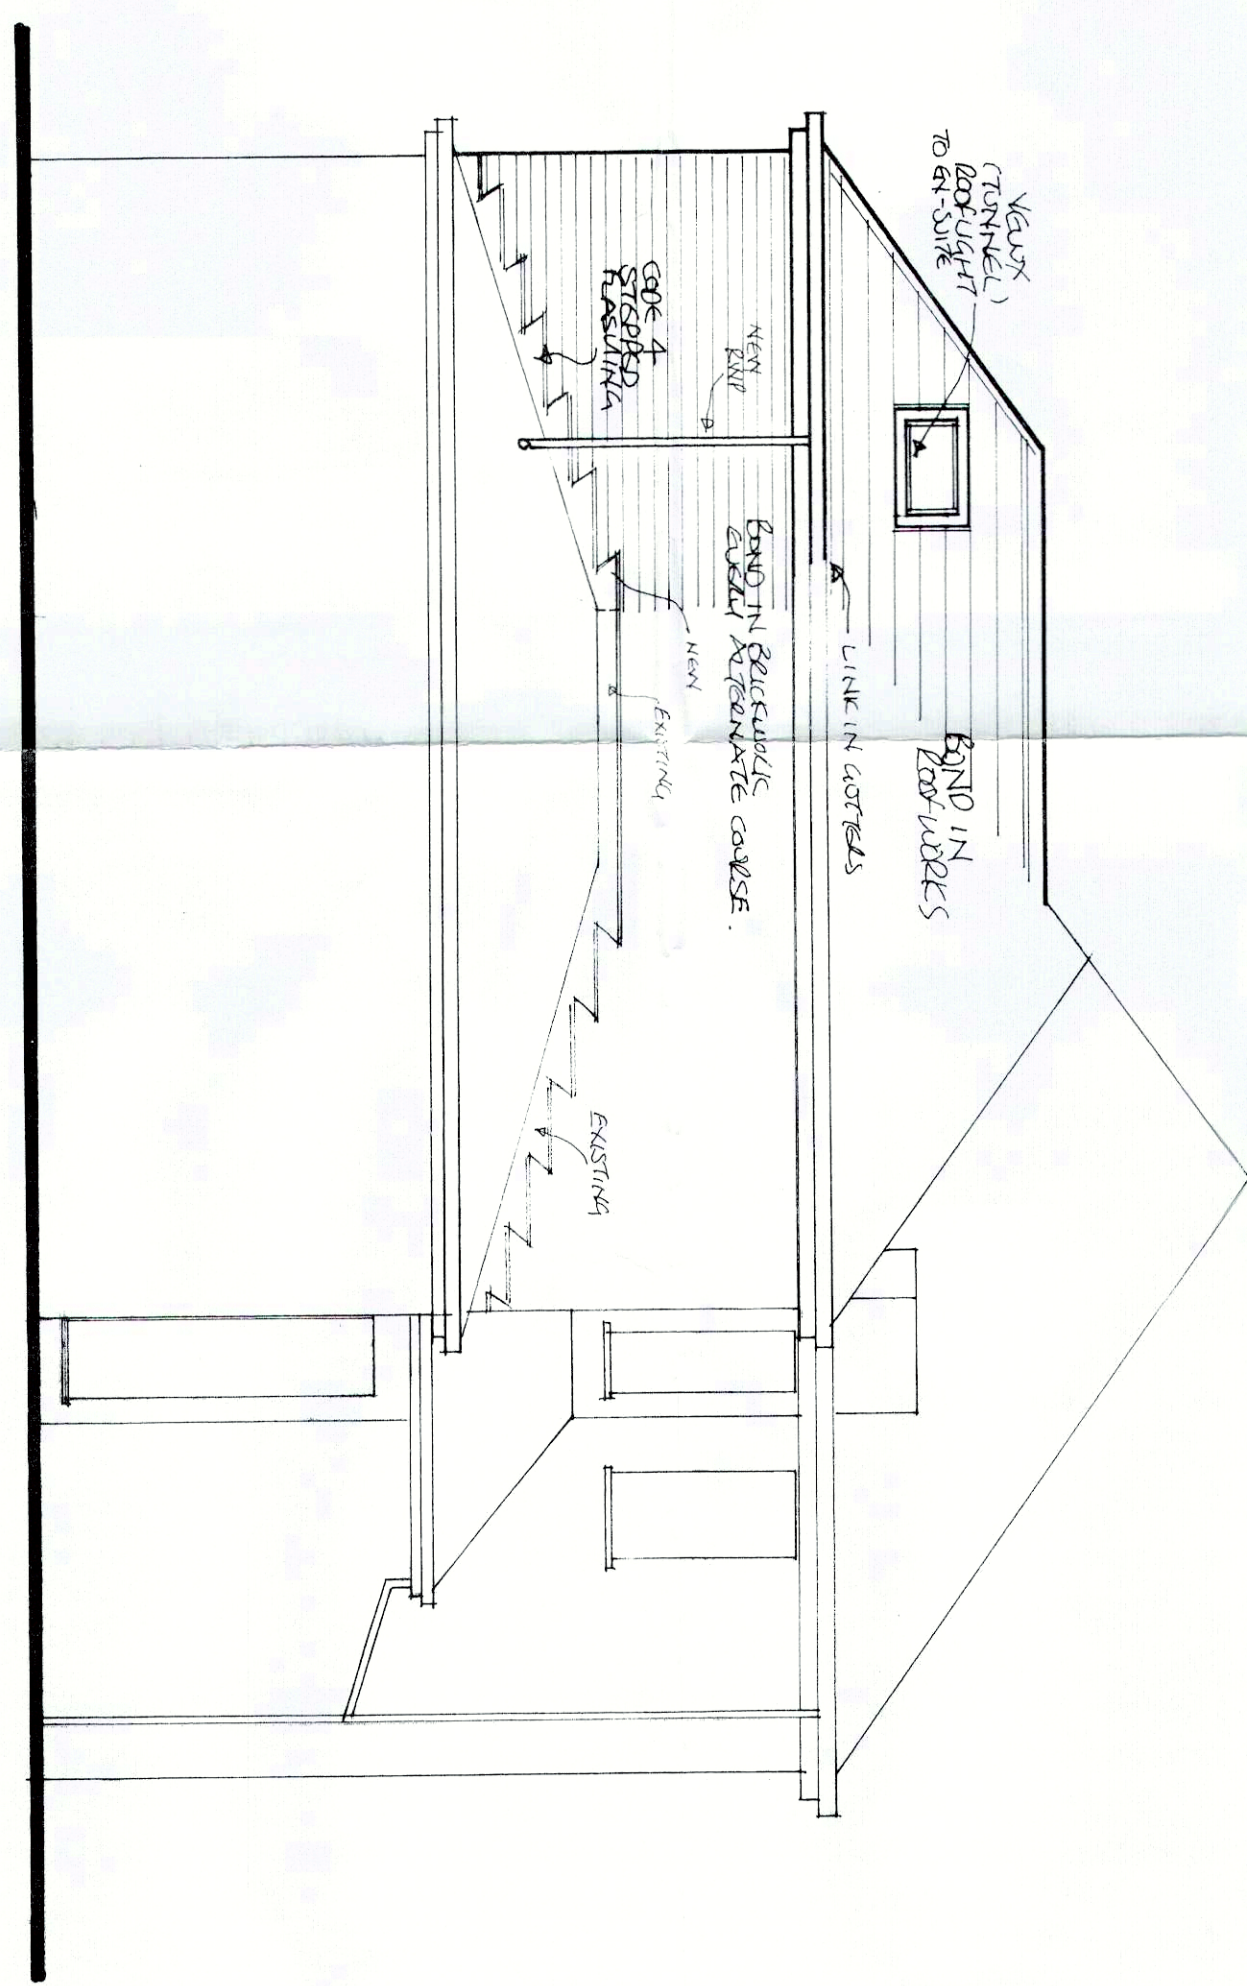


proposed view 'a'

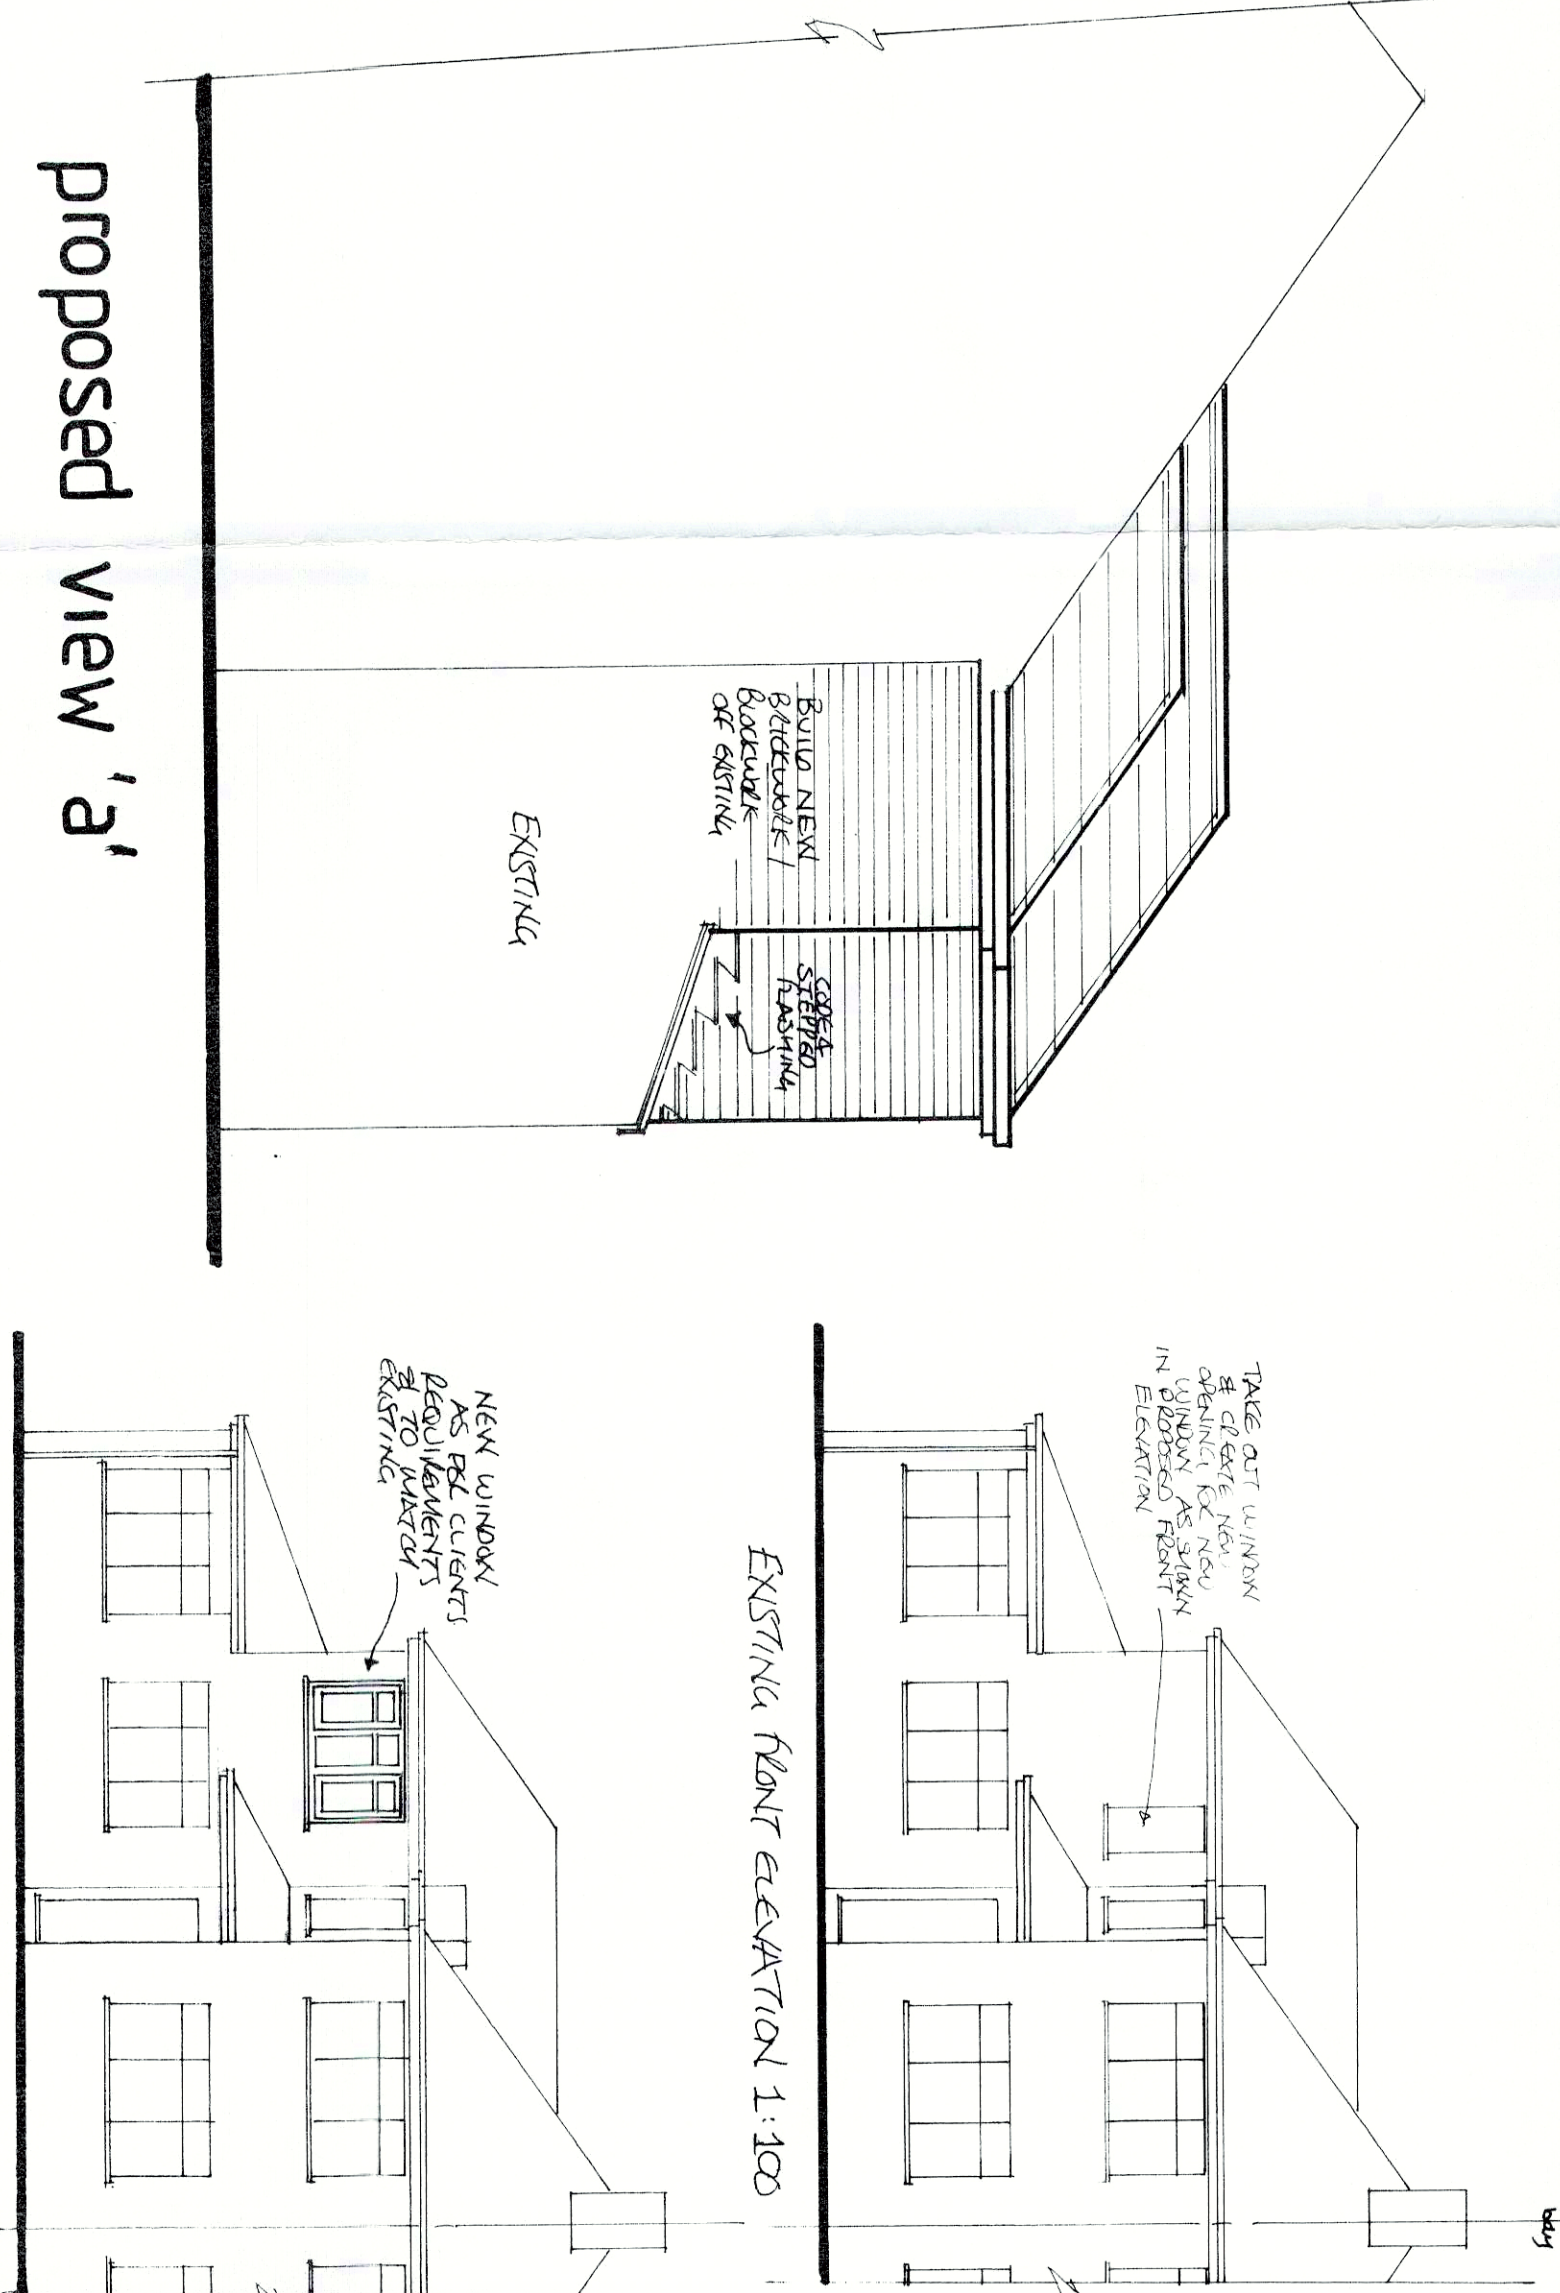

PROPOSED FRONT ELEVATION 1:100