


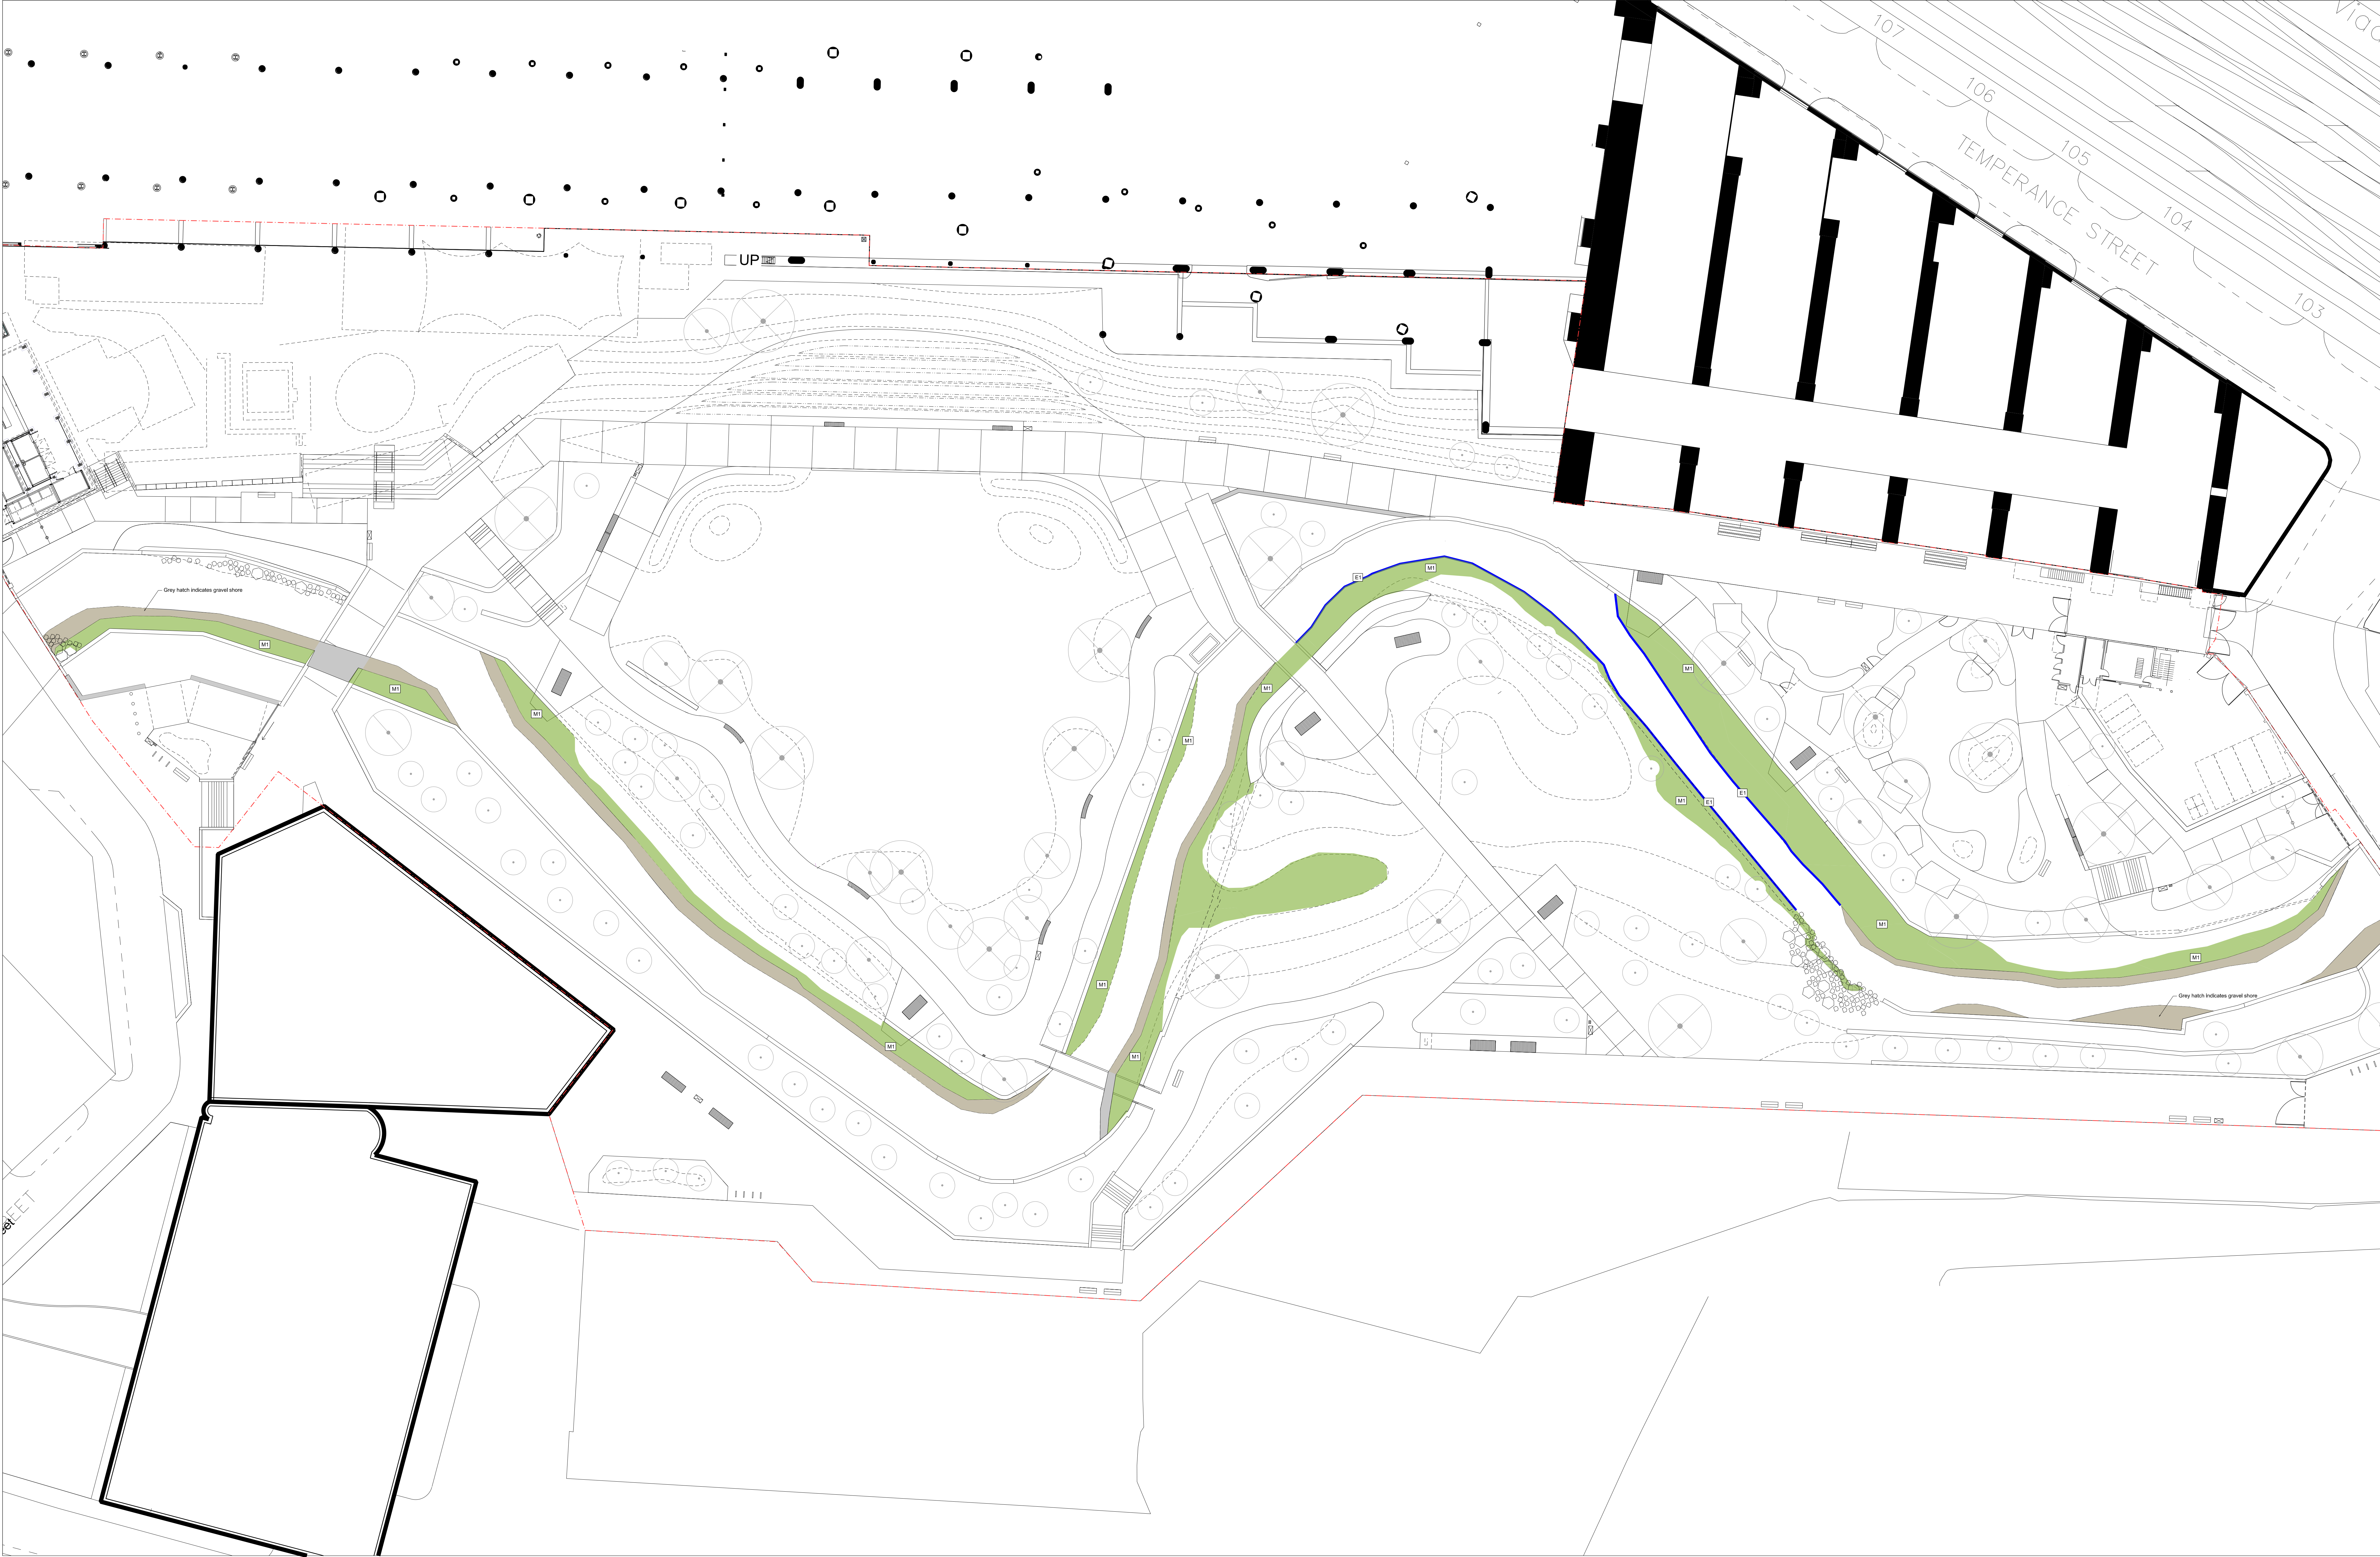

General Notes

1. All dimensions are in meters unless otherwise stated.

2. The plan shows the proposed layout of the park and the river corridor. The actual layout may vary due to site conditions.

3. The plan shows the proposed layout of the park and the river corridor. The actual layout may vary due to site conditions.

Boundaries

UP

Refer to planning schedule 0345-SEW-ZZ-03-DR-L-PL1007

KEY

Emergent Planting

E1 Plant May E1
Description: Emergents within Car Parks
Pre-planted in car parks at 10 plants per linear meter

Marginal Planting

M1 Plant May M1
Description: Marginals within Car Parks
Pre-planted in car parks at 20 plants per m²

Gravel Shore Area

Scale Bar

0 1 2 3 4 5 6 7 8 9 10

Keyplan

0 1 2 3 4 5 6 7 8 9 10

sew Studio
Egret West
3 Brookhouse Yard
LCCV ADO
0203 547 1170
020333 559456
info@sewest.com
egretwest.com

Project
Mayfield Partnership

Drawing Title
Pre-planted river corridor GA

Project Number	0345	Status	PLANNING
Date	05.03.21	Checked by	SEW
Scale at A0	1:250	Drawn by	SG
Drawing Number	0345-SEW-ZZ-03-DR-L-PL121	Revision	P001